

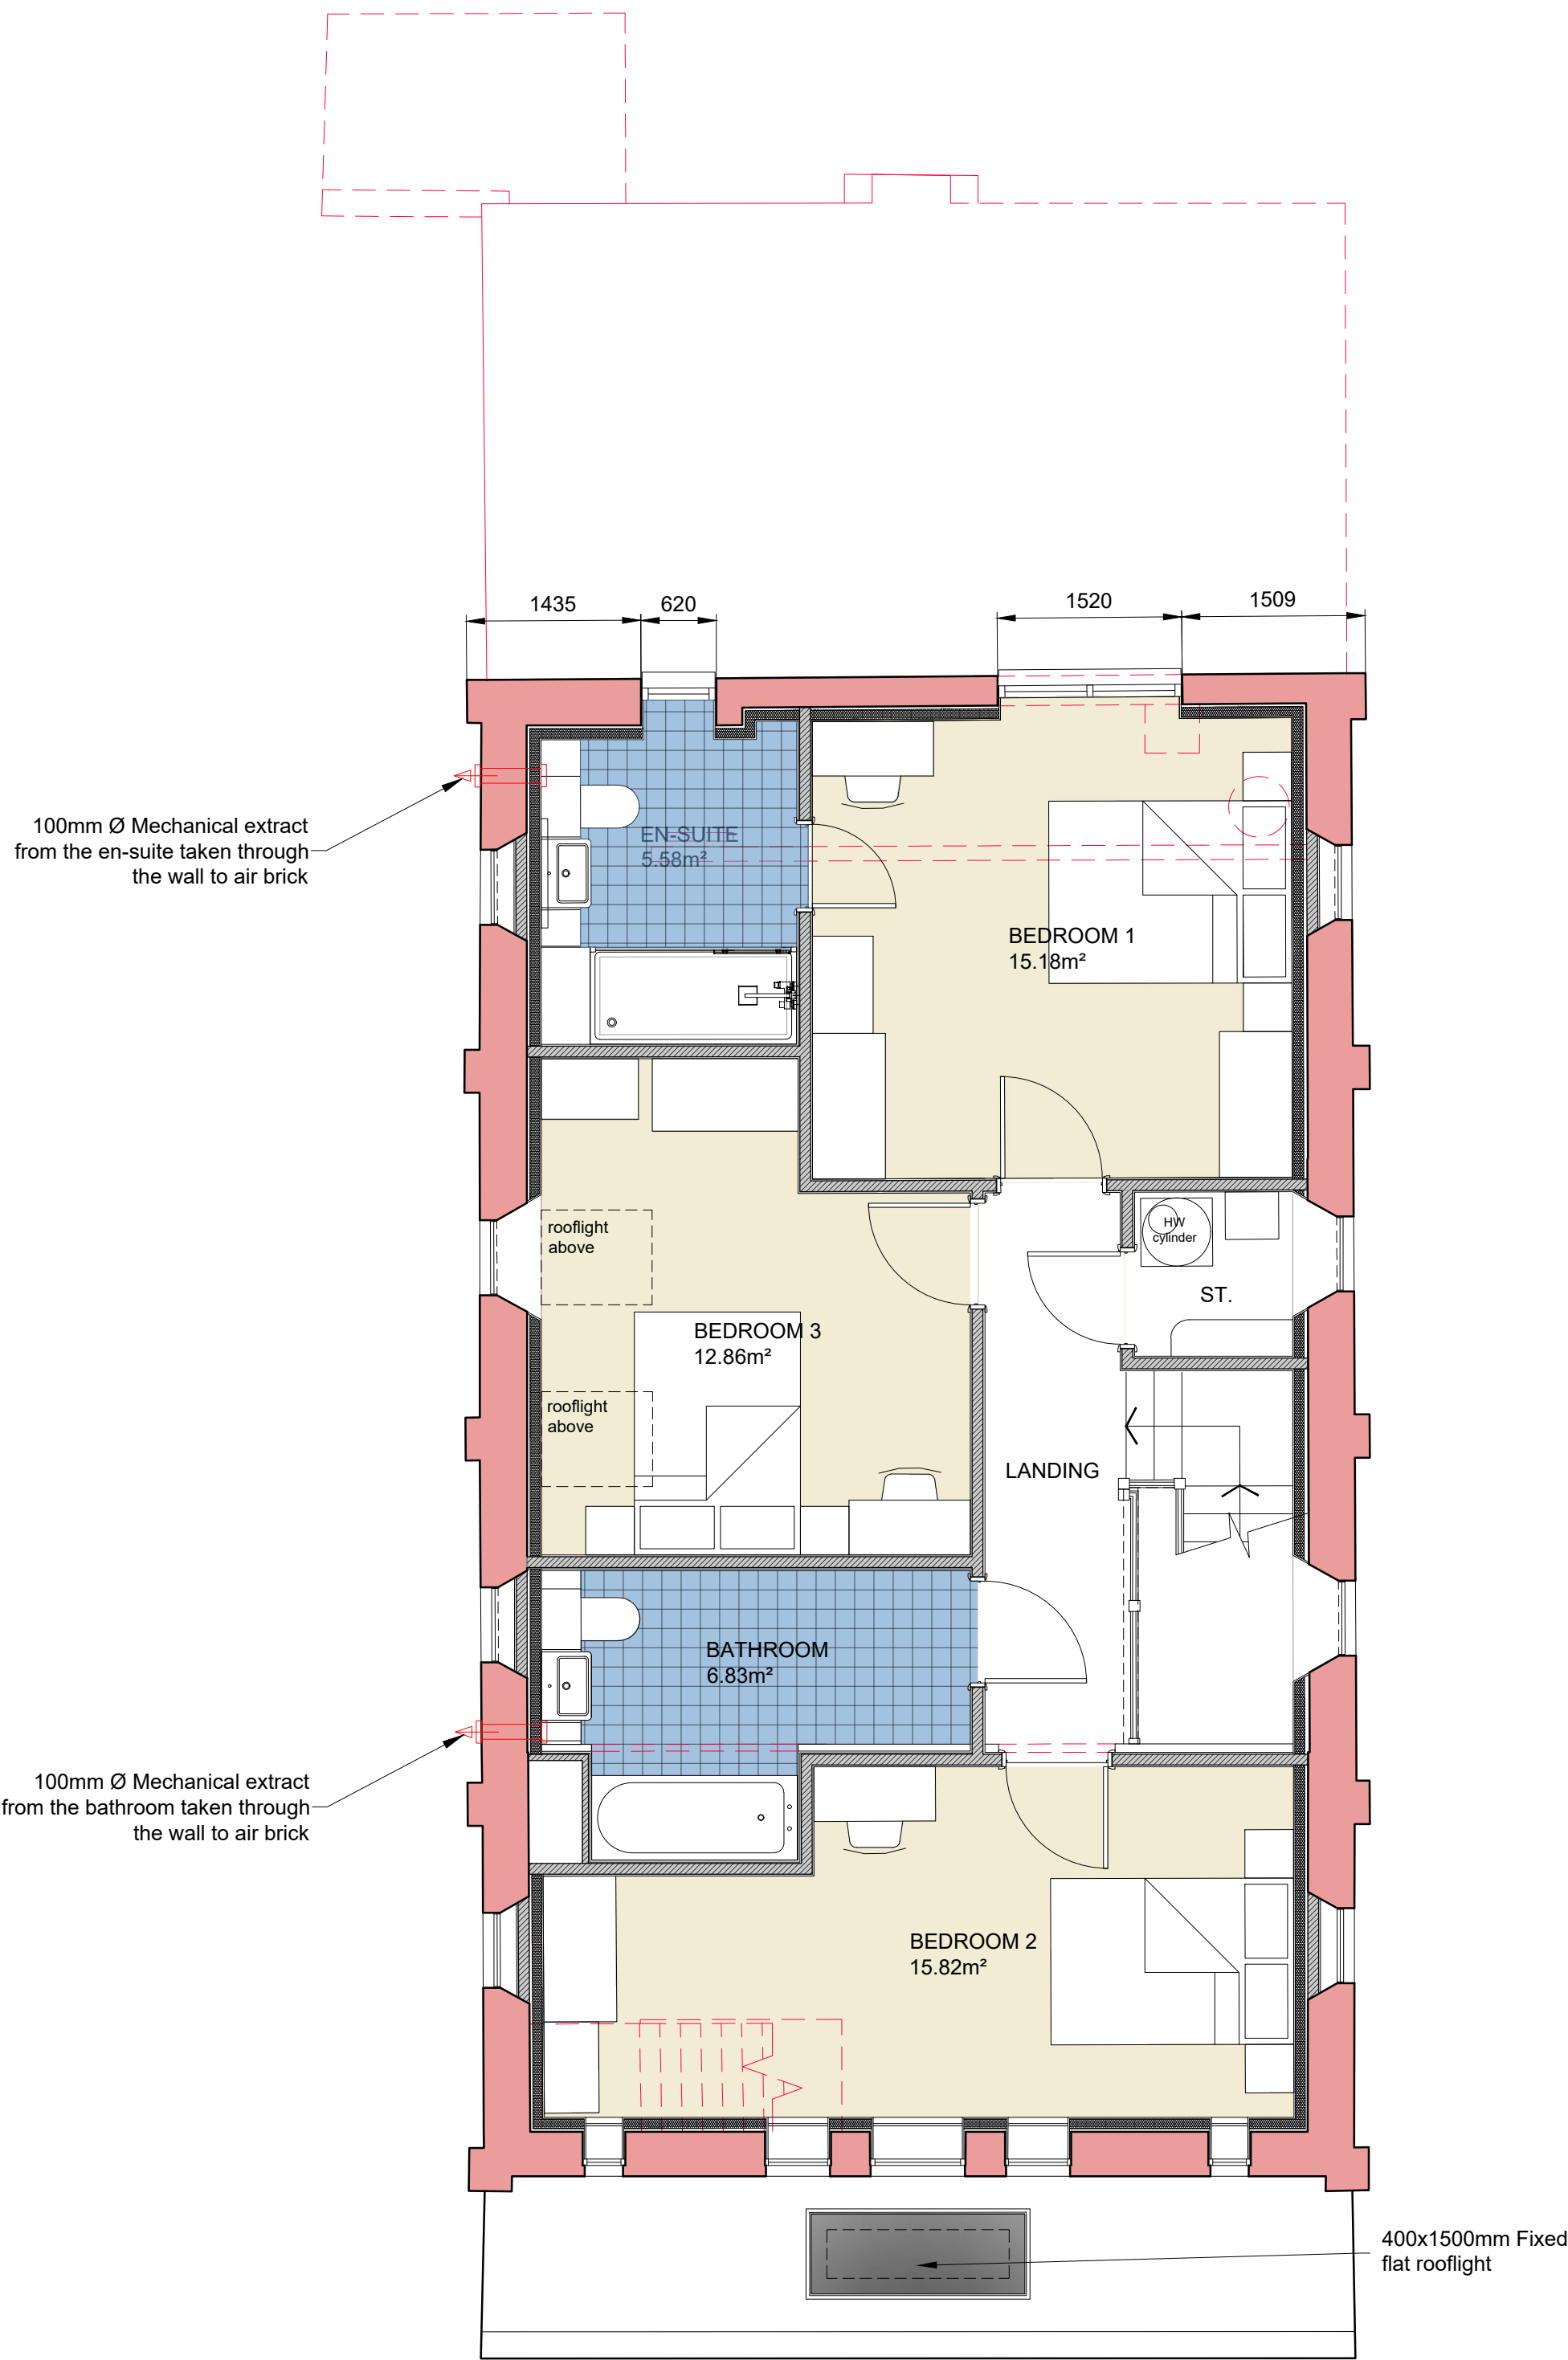
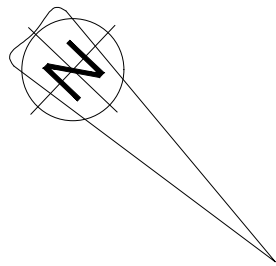


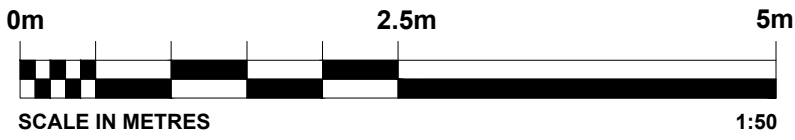

PROPOSED FIRST FLOOR PLAN
scale 1 to 50@A1

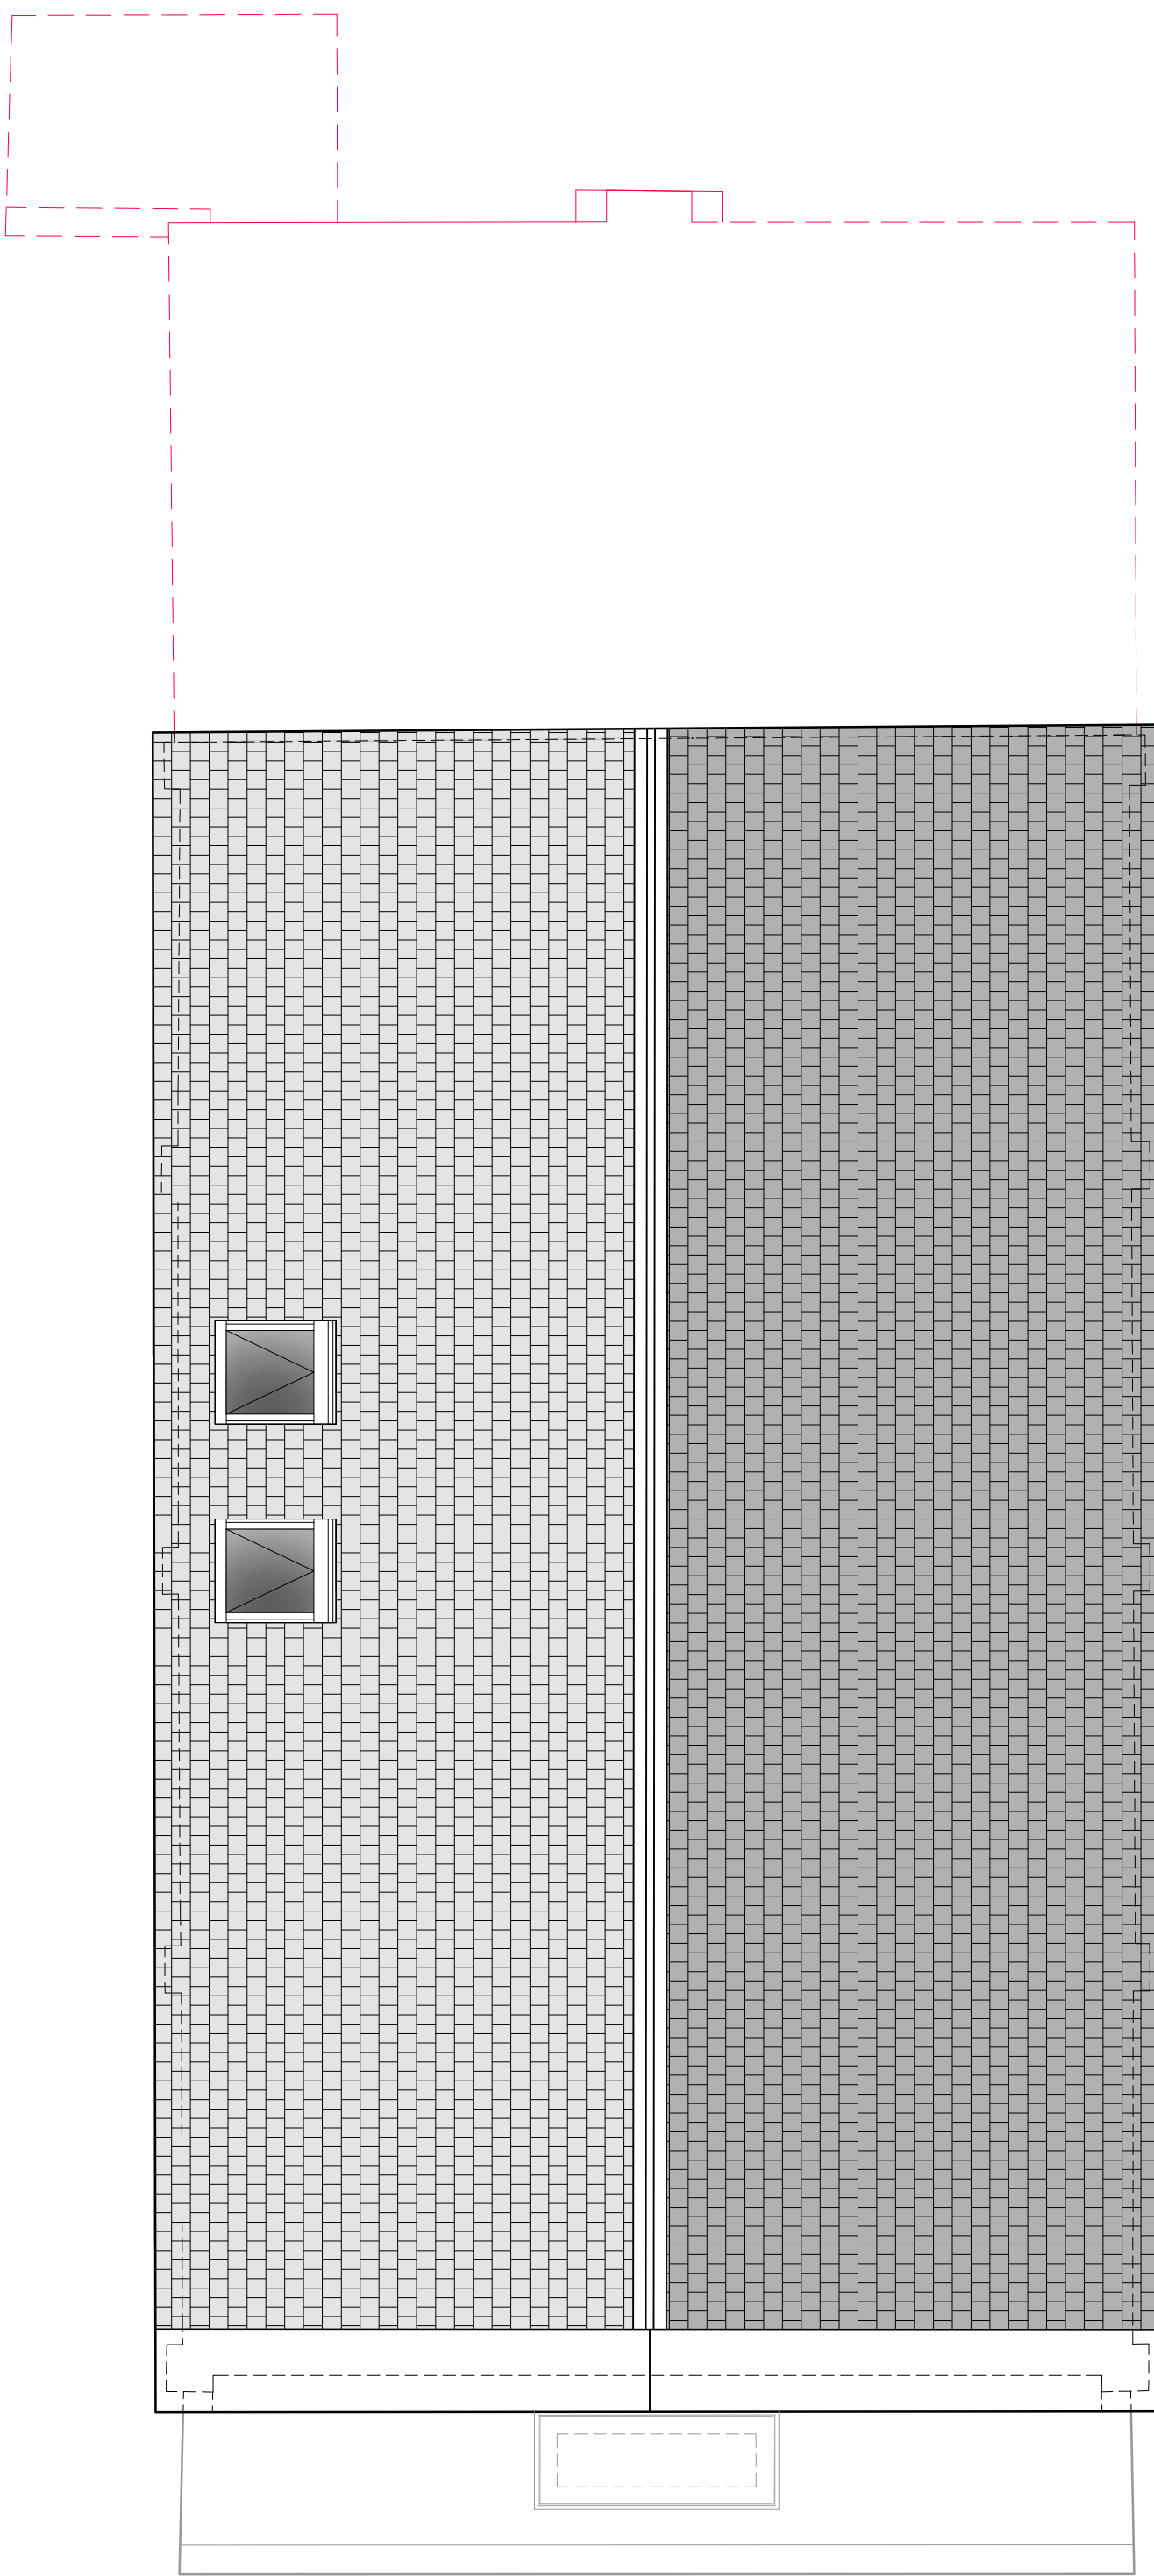

PROPOSED ROOF PLAN
scale 1 to 50@A1

This drawing and any information hereon is the Copyright (C) property of Gardiner Design Associates. All rights reserved.

All dimensions in millimetres.
This drawing original is at A1.

A	04.10.23	Window to bedroom 1 revised.
Rev.	Date.	Description.

PROJECT:
CONVERSION OF OFFICE TO
RESIDENTIAL DWELLING

CLIENT:
MR D JENKINS
CHAPEL STUDIO
158 HIGH STREET, CODICOTE
HERTFORDSHIRE. SG4 8UB

JOB No	GDA-653	DRG. No.	09	A
SCALE:	1/50@A1	DATE:	JUNE 2023	

DRG. TITLE:
PROPOSED FIRST FLOOR PLAN
AND ROOF PLAN

GARDINER DESIGN ASSOCIATES



Tel: 01707 272 185
info@gardinerdesign.co.uk
www.gardinerdesign.co.uk