


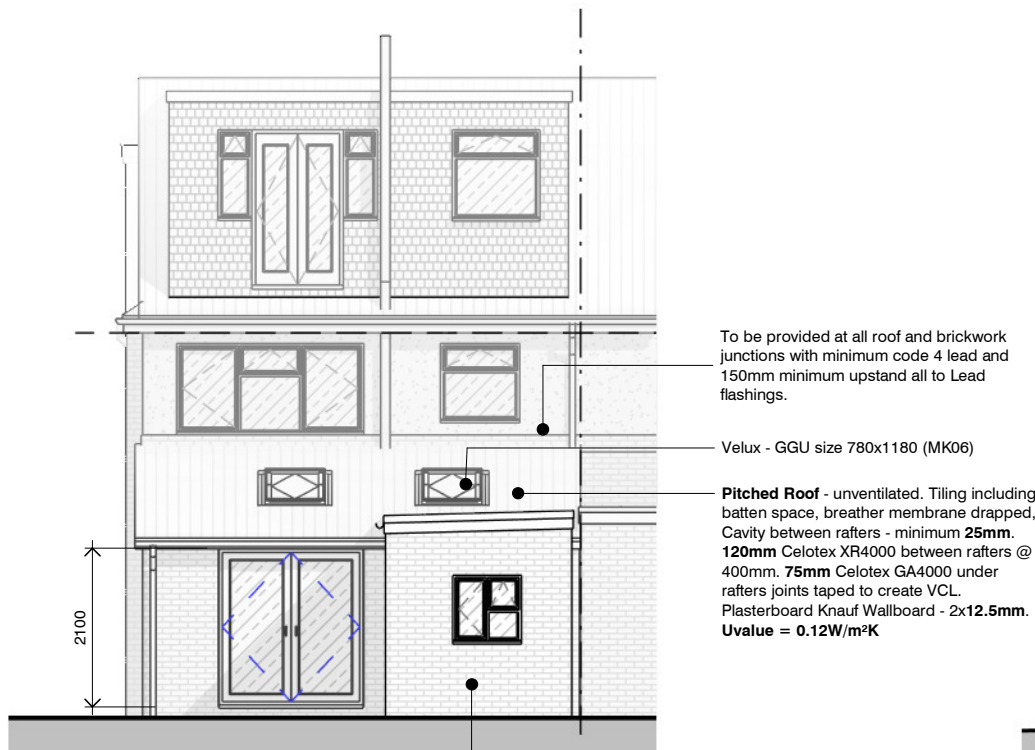


 


3 Proposed - Rear Elevation
1 : 100 @A3

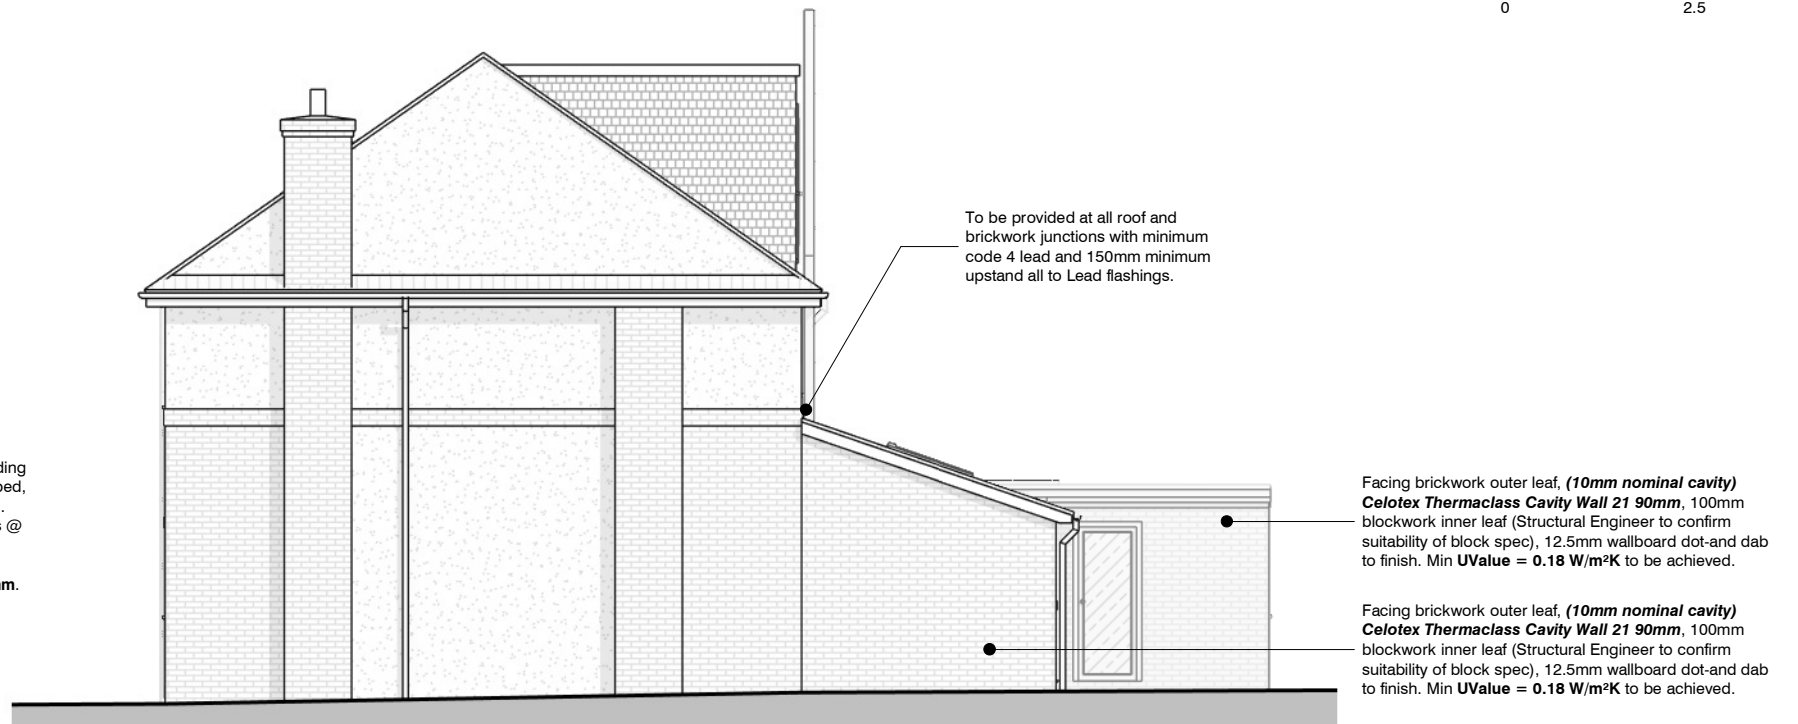

4 Proposed - Side Elevation
1 : 100 @A3

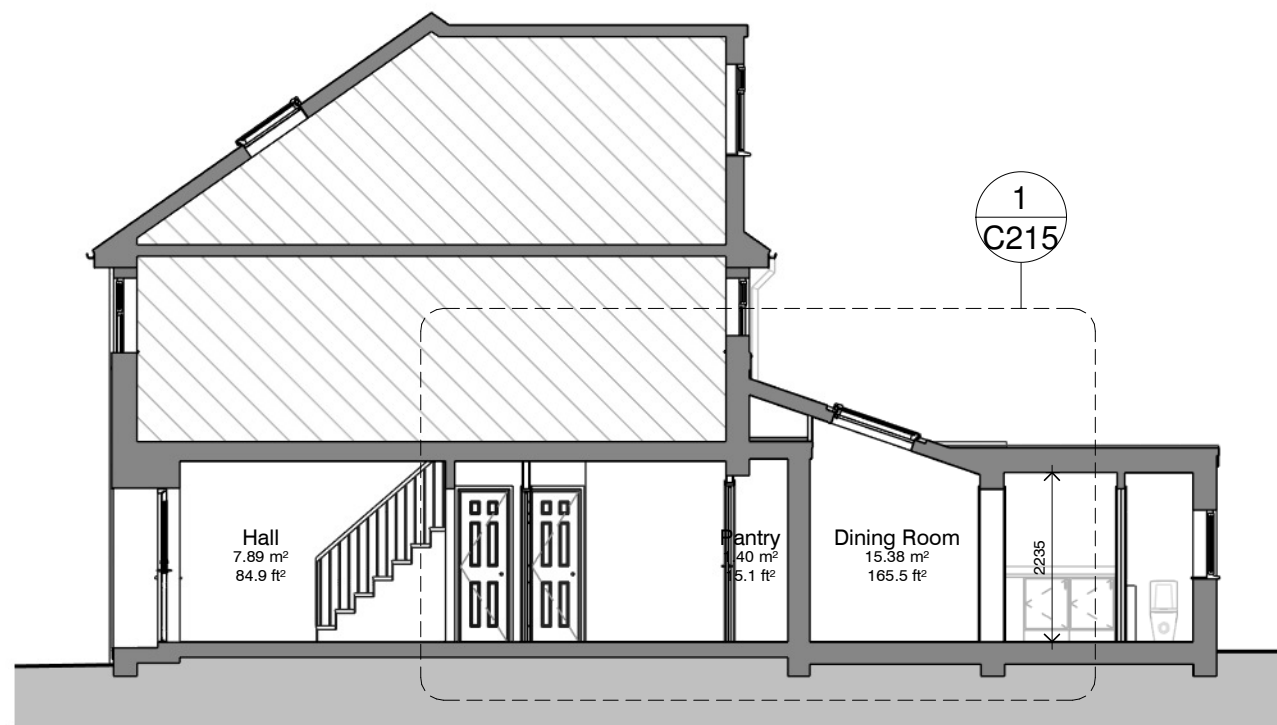

5 Section 1 - Proposed
1 : 100 @A3

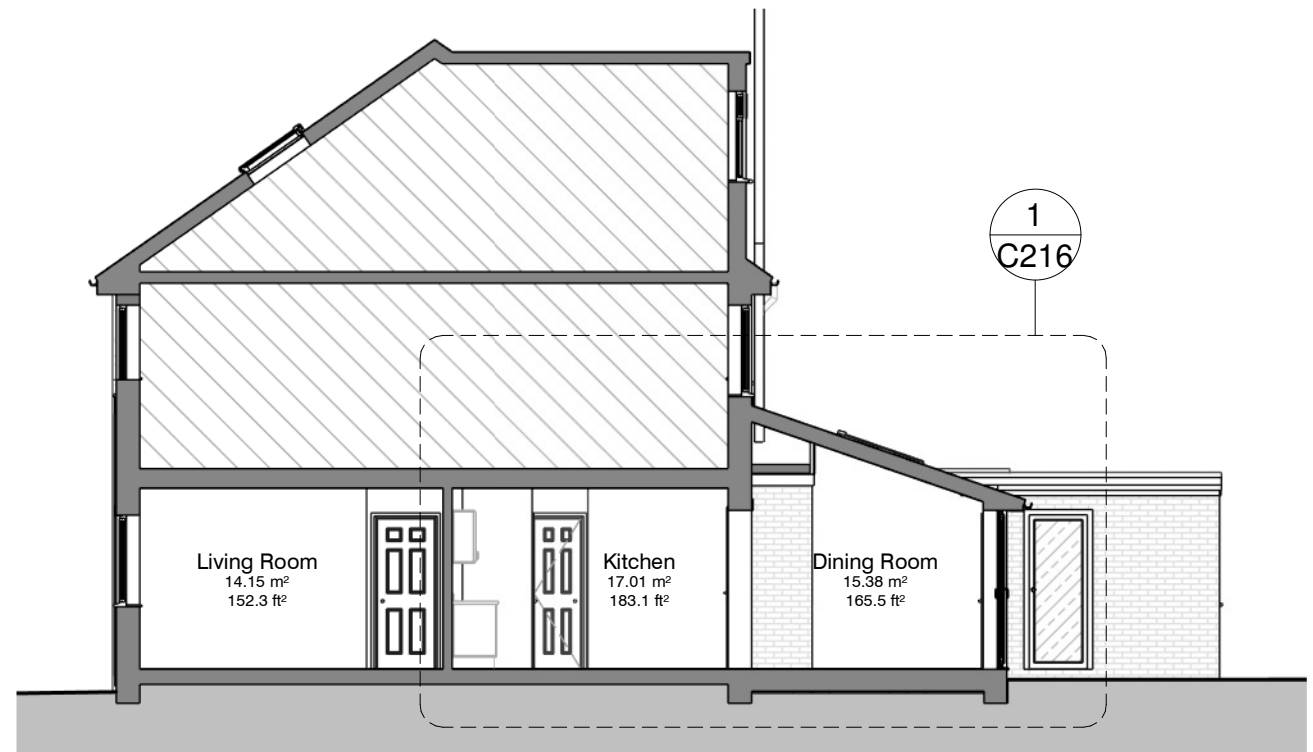

2 Section 2 - Proposed
1 : 100 @A3

Client:		Title:		Project number:		Drawing number:		Revision:		Revisions:		
Claire Walton		Proposed Elevations		CW-2317		C210		C		Rev - Description Date A ISSUED FOR COMMENT 04.10.23 B General amendments made 29.10.23 C DRAFT CONSTRUCTION 30.01.24 C LAYOUT UPDATED 10.11.25		
Address:		Status:		Scale:		Drawn by:		Date:				
55 Weston Way, Baldock, SG7 6EZ		PRIOR APPROVAL		1 : 100@A3		Author		12/21/18				
Sheet Size - A3												



PicklePlanning

1 Sale Drive-
Baldock-SG7 6NS
07843238113
pickleplanning@gmail.com
www.pickleplanning.co.uk

