

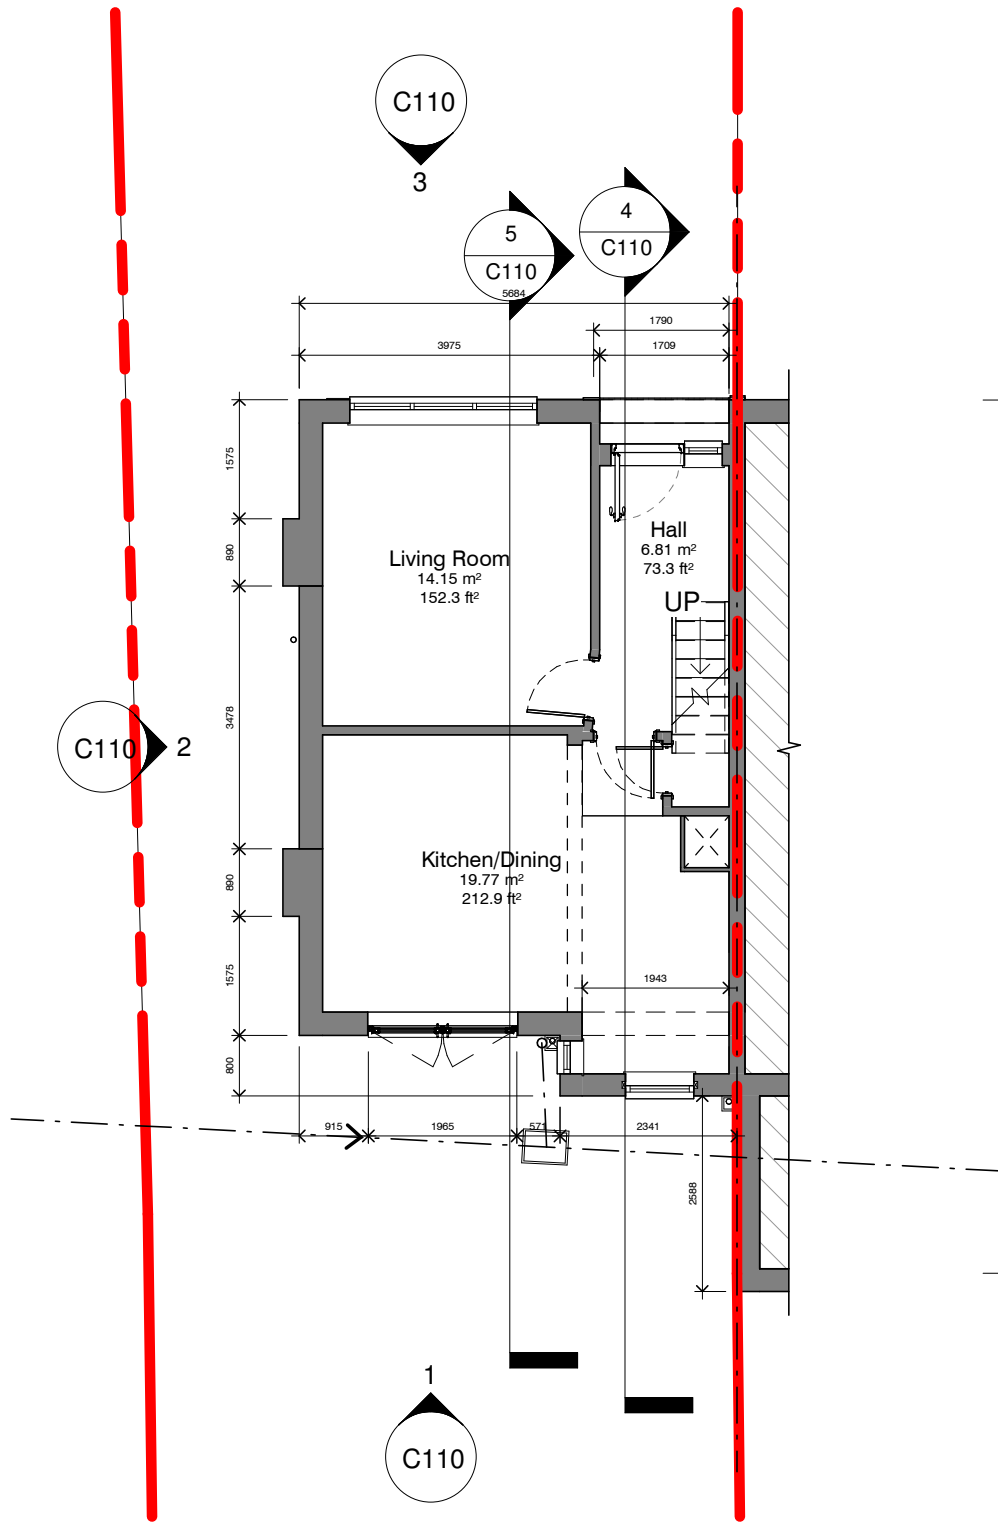


 

1 GROUND - Existing
1 : 100 @A3

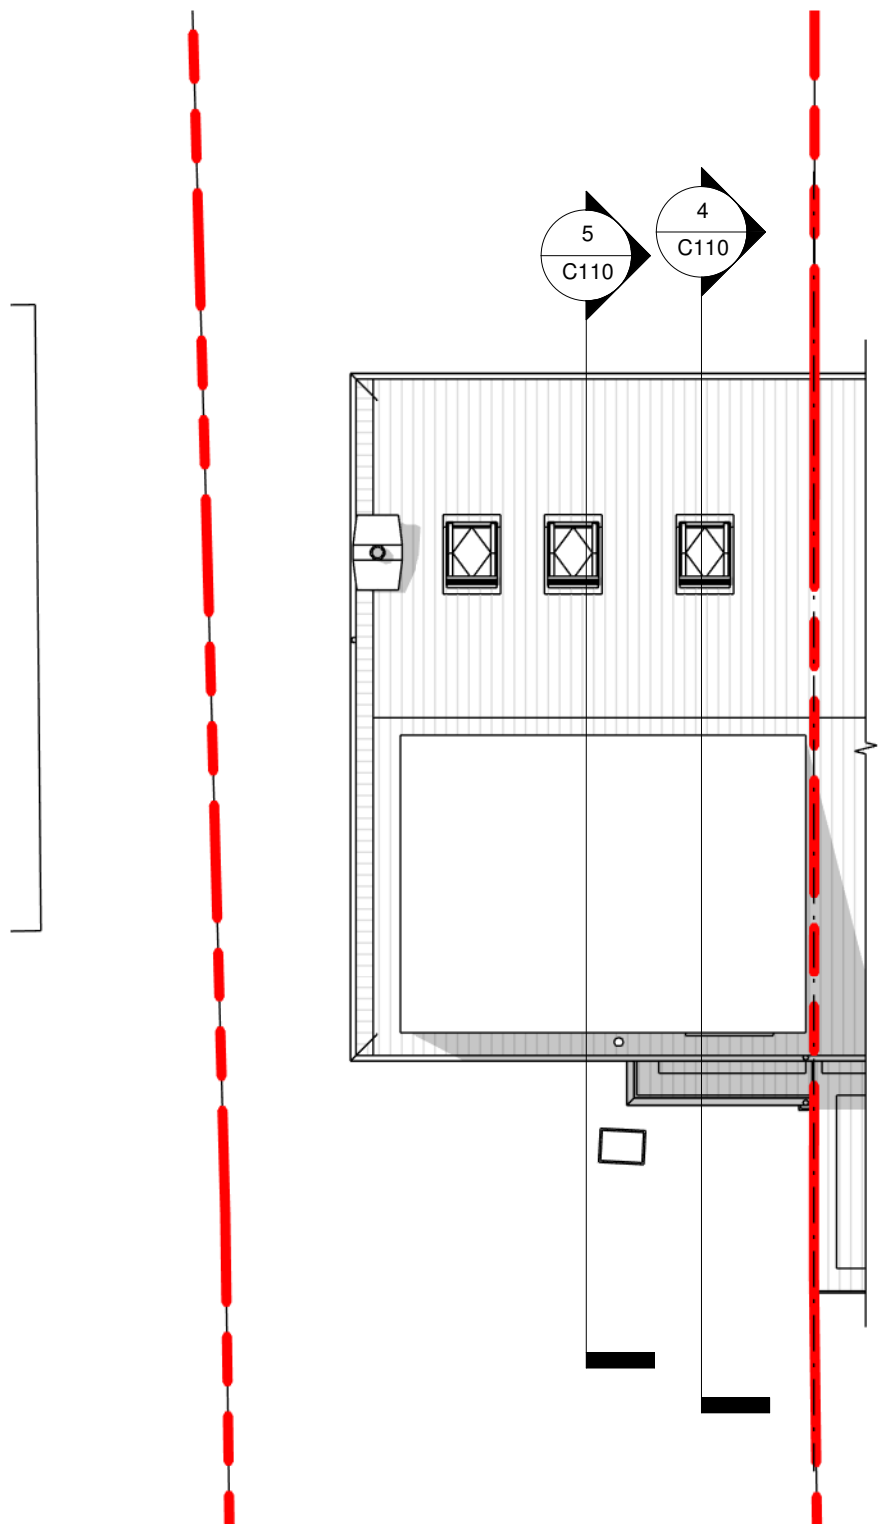

2 ROOF Plan - Existing
1 : 100 @A3

Client:	Claire Walton
Address:	55 Weston Way, Baldock, SG7 6EZ
Sheet Size - A3	

Title:	Existing Floor Plans
Status:	PRIOR APPROVAL

Project number:	Drawing number:	Revision:
CW-2317	C101	B
Scale:	Drawn by:	Date:
1 : 100@A3	Author	07/12/18

The copyright of this drawing is vested with the author and must not be copied or reproduced without consent. Figures dimensions only to be taken from this drawing. All contractors must visit the site and be responsible for checking all building regulations and notifying the author of any discrepancies prior to any manufacture or construction work. Note this drawing will only be to scale at stated sheet size.

Revisions:		Date
Rev	Description	
-	ISSUED FOR COMMENT	04.10.23
A	General amendments made	29.10.23
B	DRAFT CONSTRUCTION	30.01.24

1 Sale Drive-
Baldock-SG7 6NS
07843238113
pickleplanning@gmail.com
www.pickleplanning.co.uk