




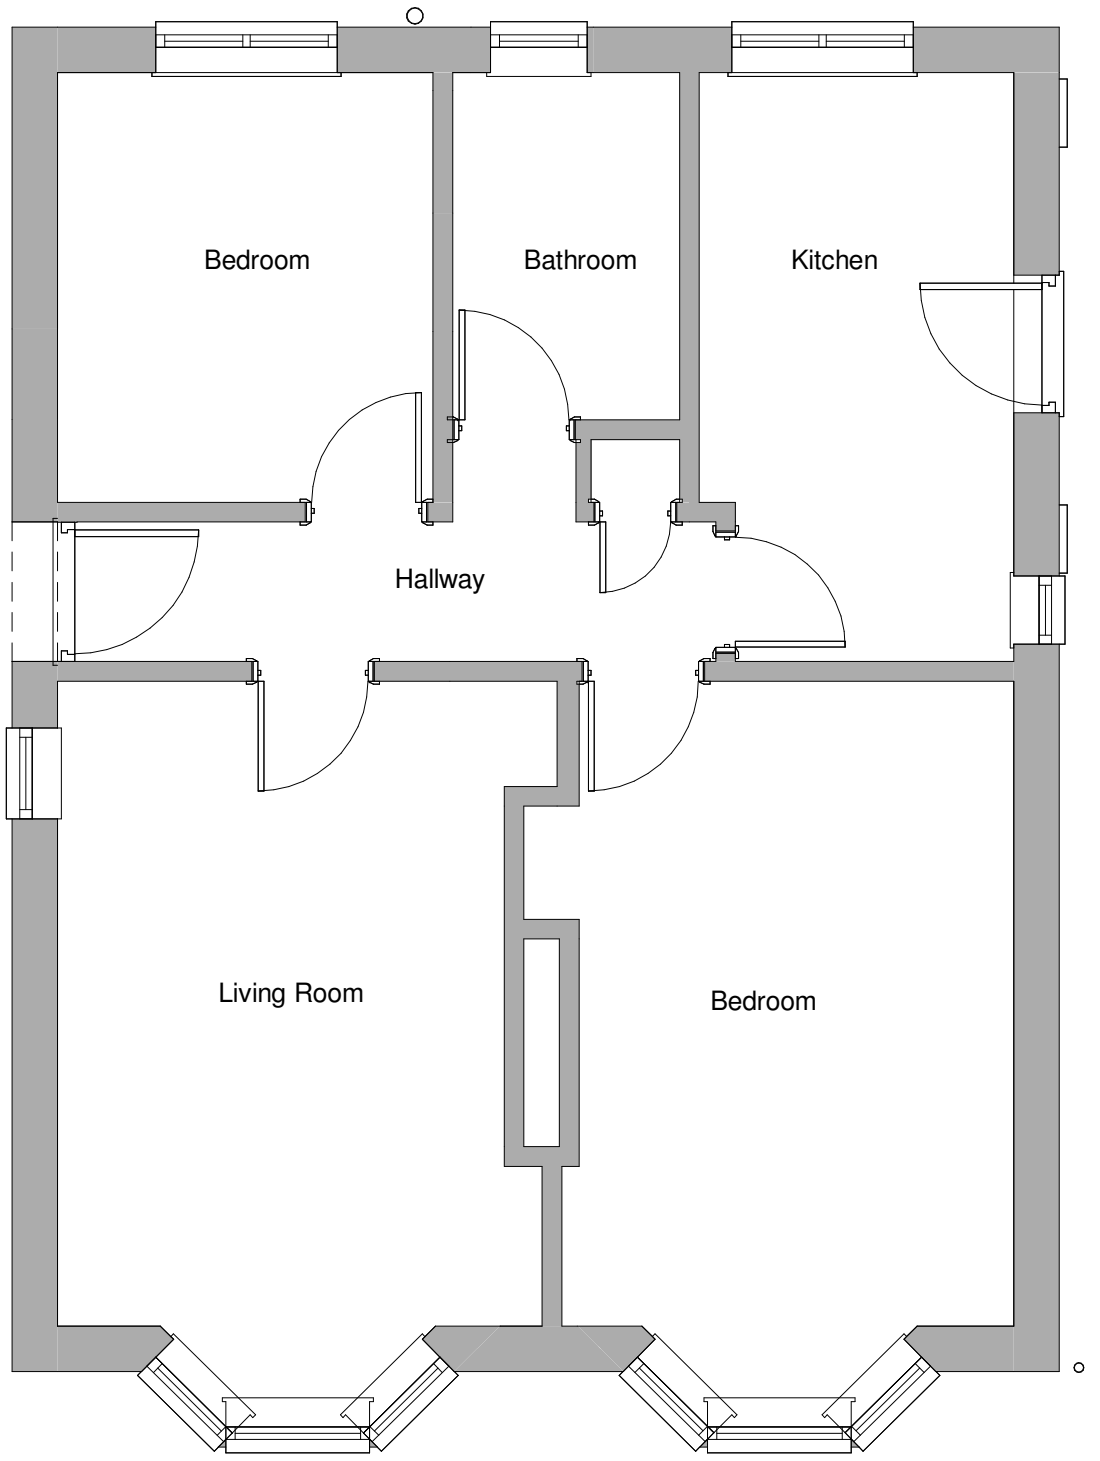


1 Existing Ground Floor Plan
1 : 50

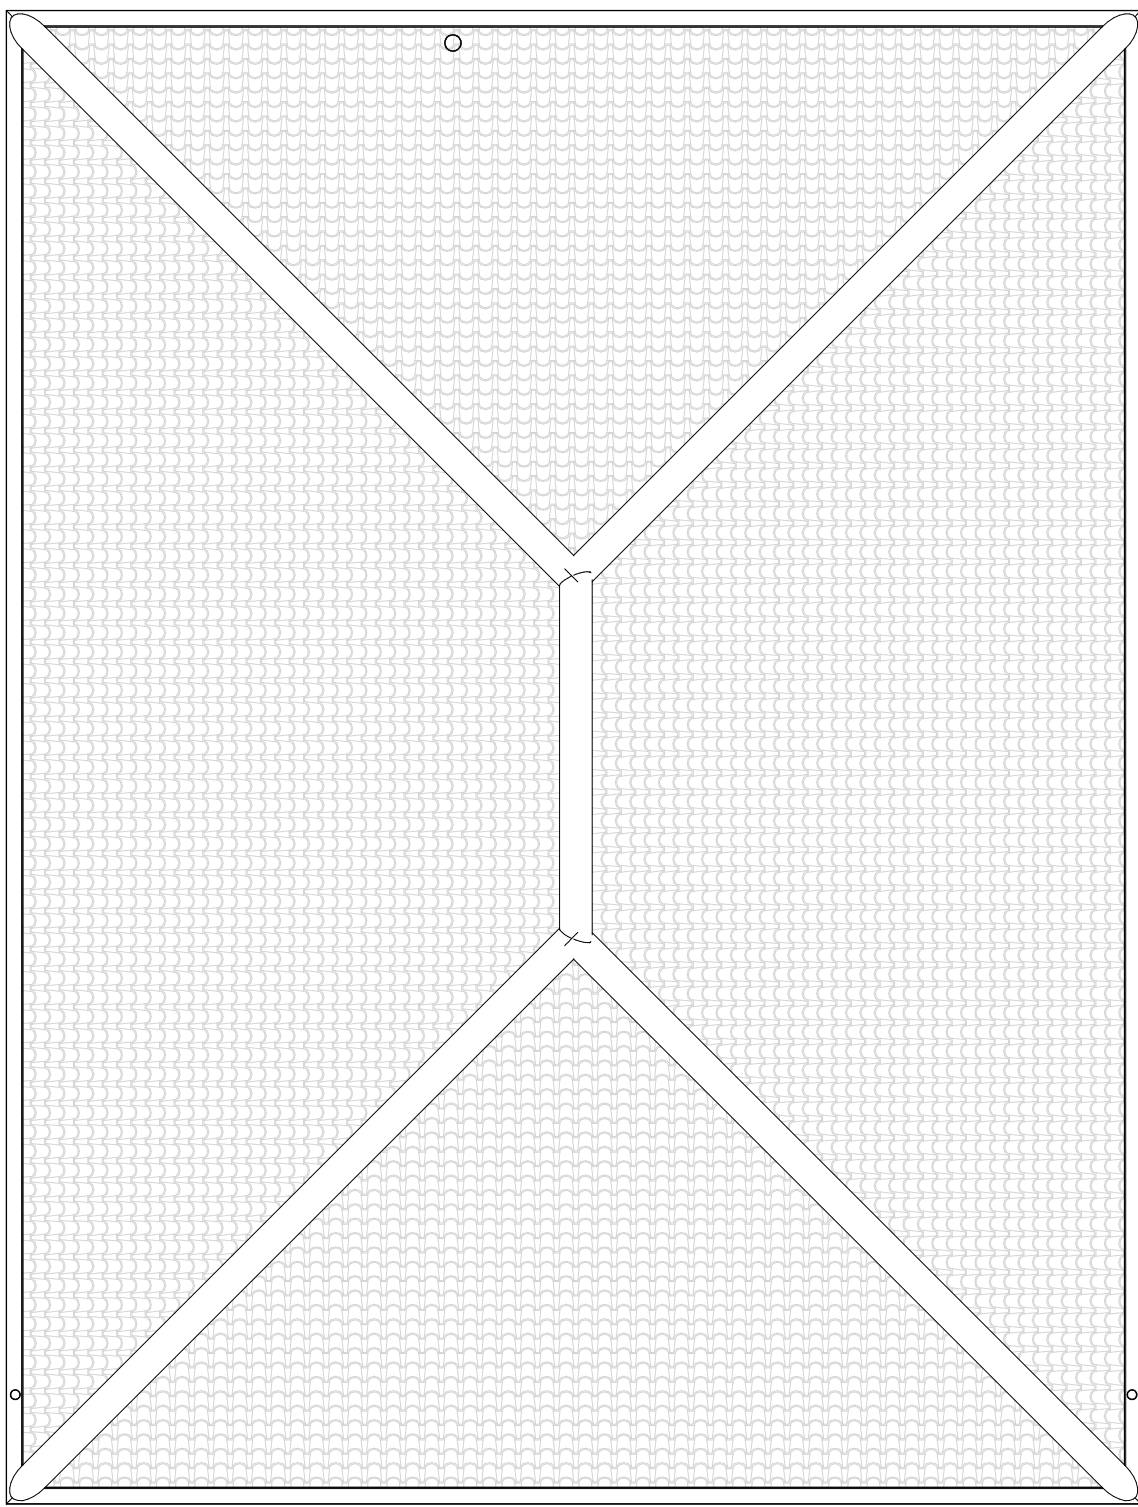


2 Existing Roof Plan
1 : 50

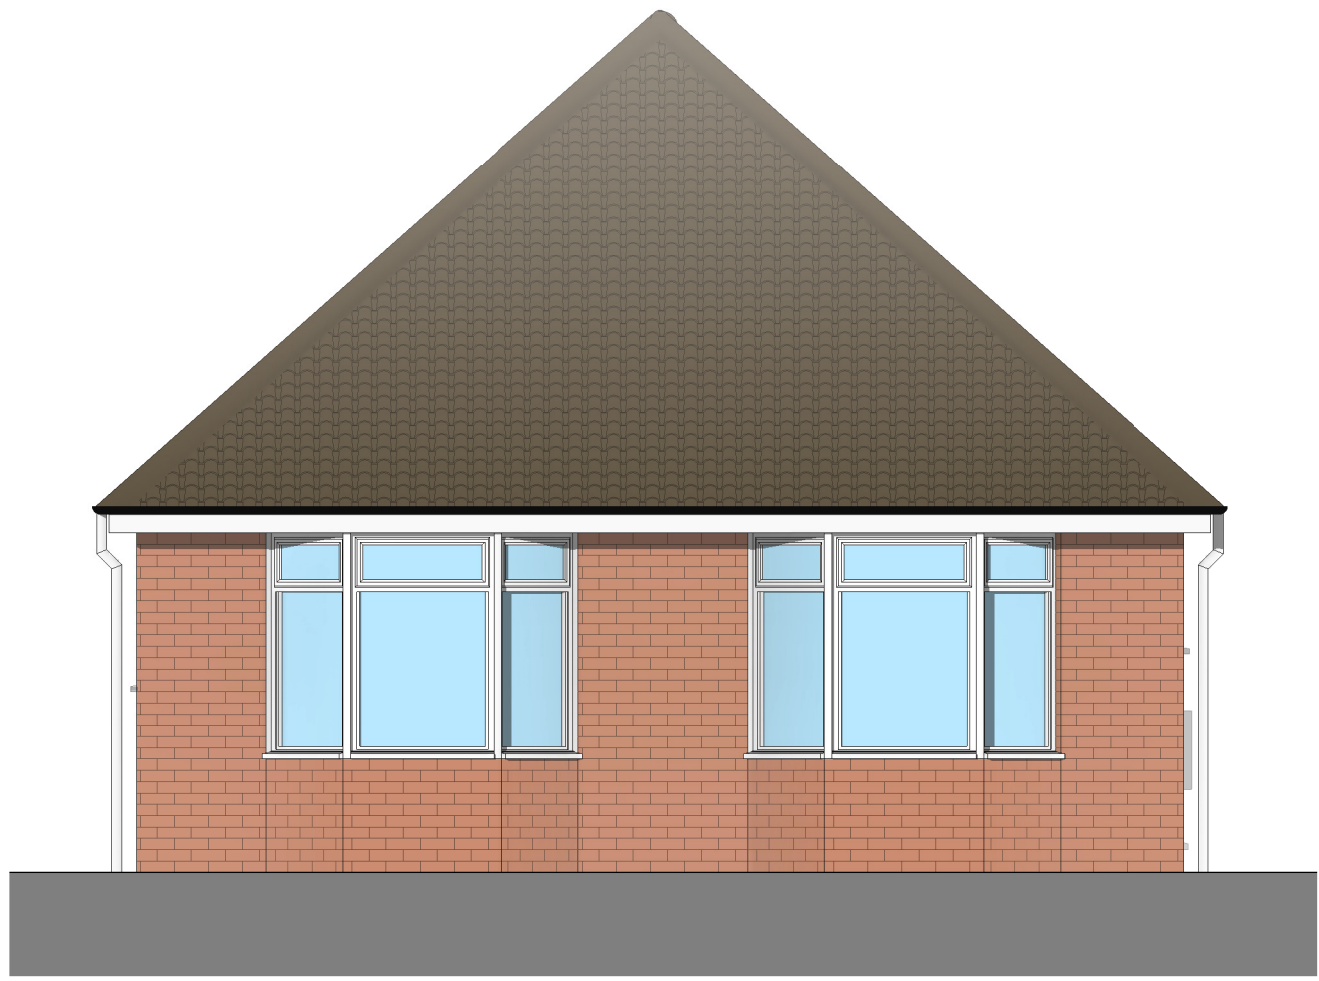


3 Front Elevation - Existing
1 : 50

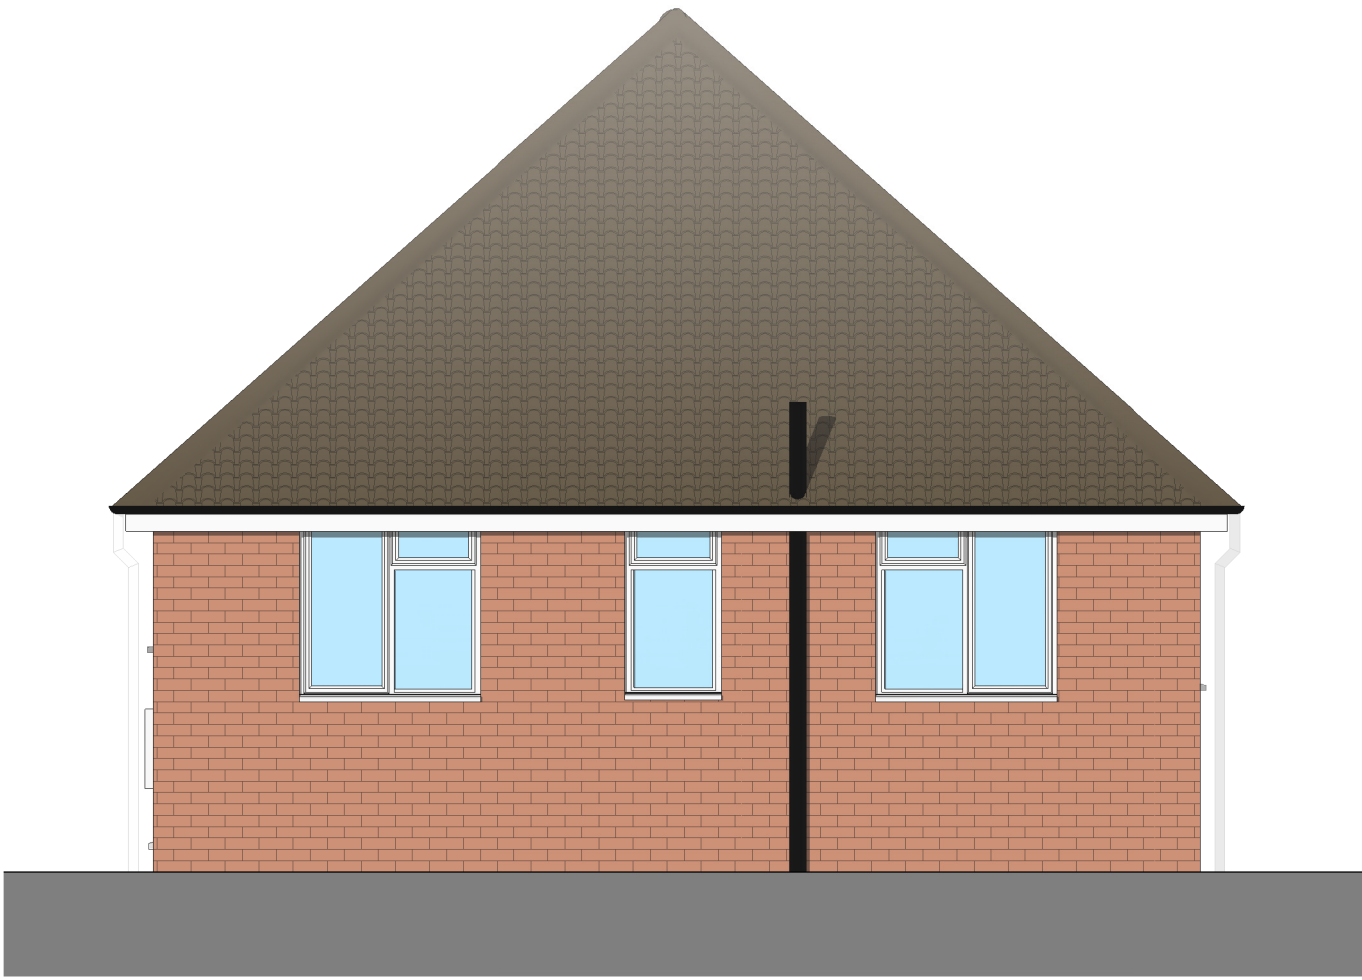

5 Rear Elevation - Existing
1 : 50

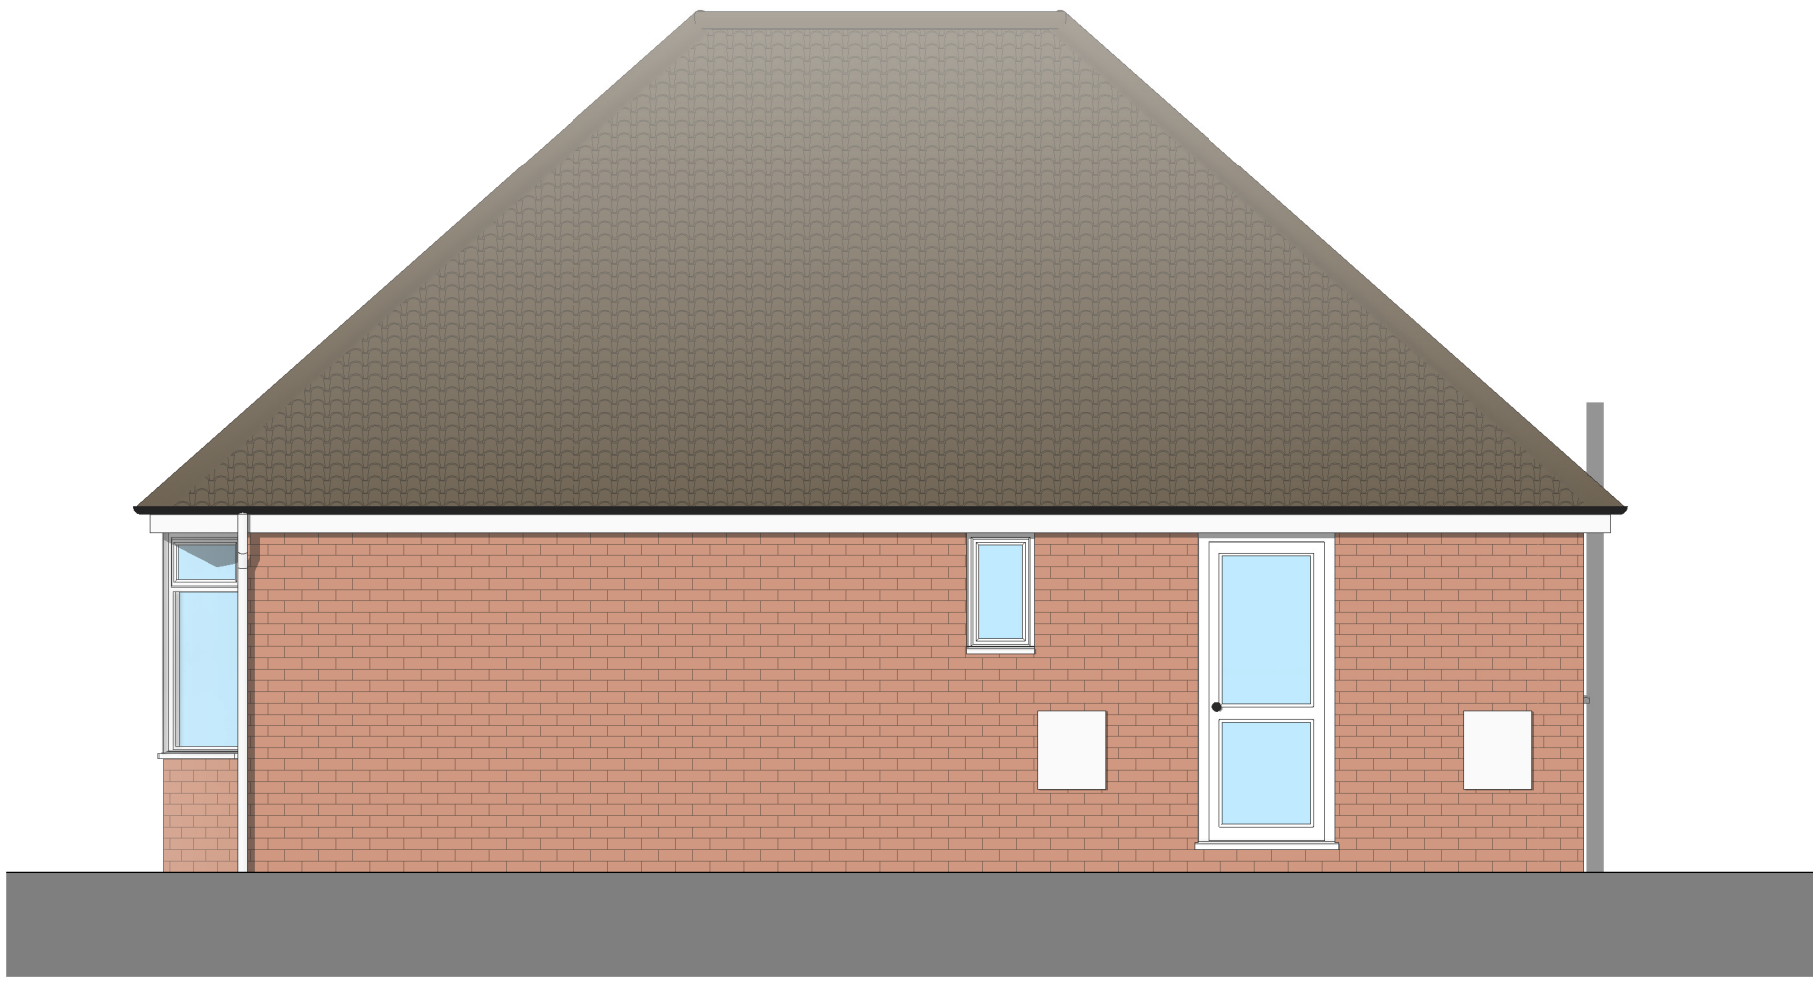

4 Side 01 Elevation - Existing
1 : 50

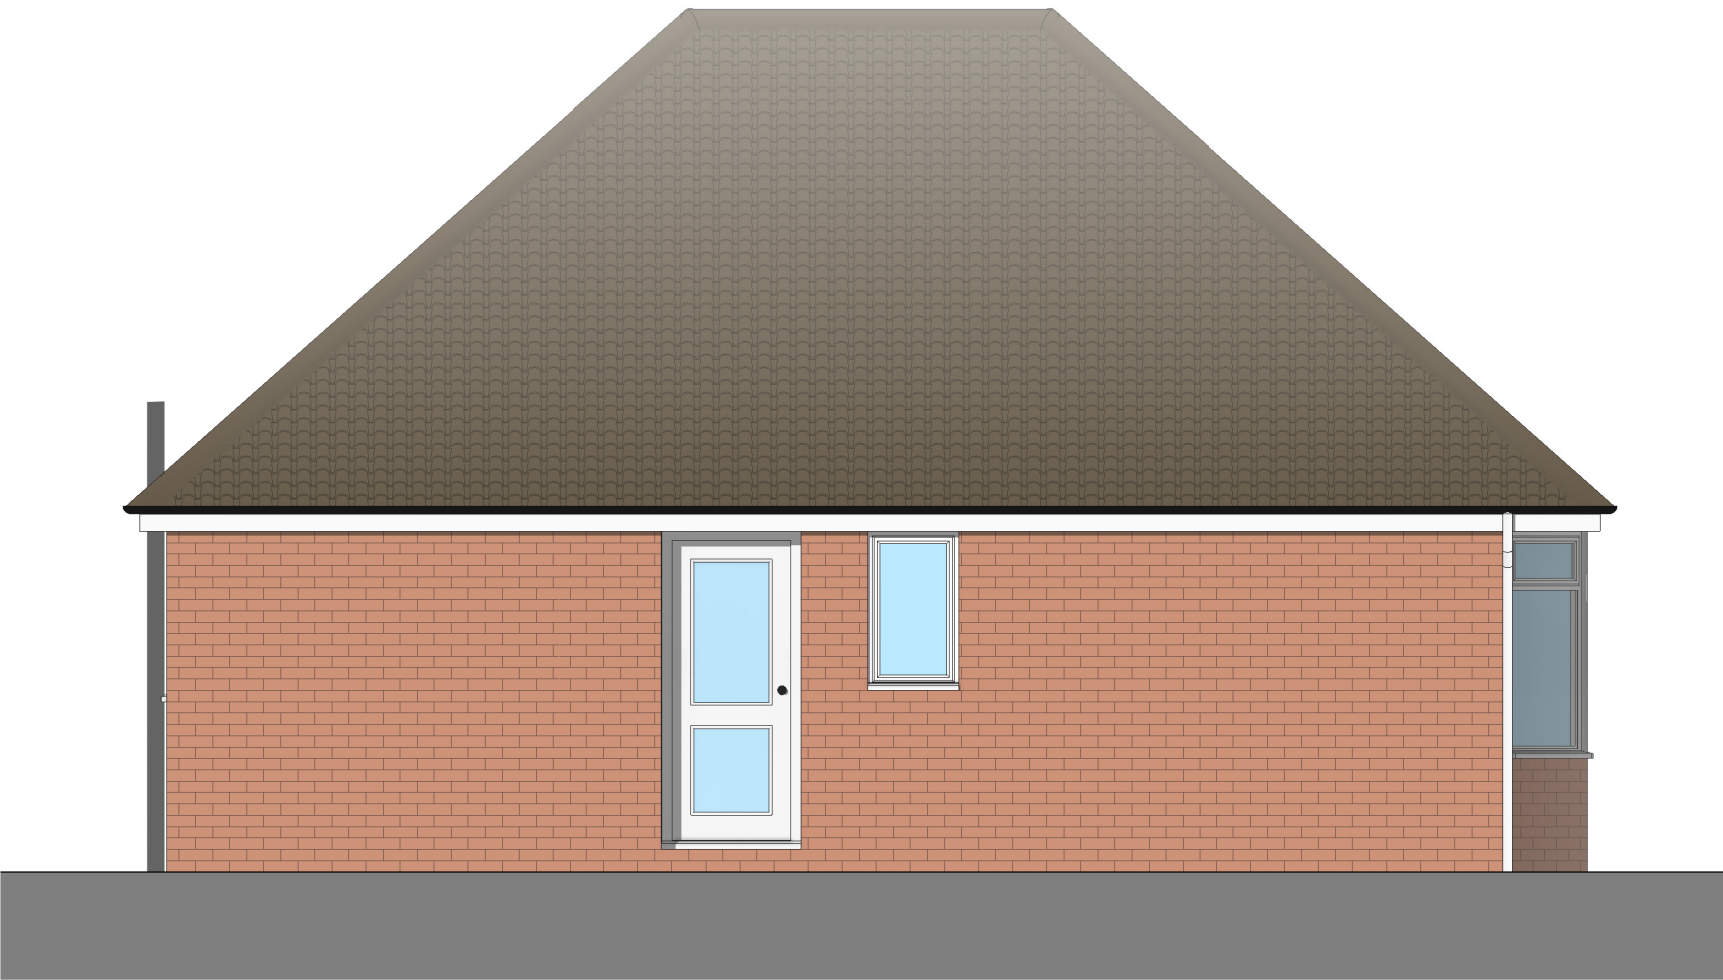

6 Side 02 Elevation - Existing
1 : 50

0 1 to 50 5m				
Rev	Date	Details	Drawn	Checked
Issued for:				
Project/Client:				
50 Runnalow				
Project No:				
Project Number				
Dwg No:				
A100				
Rev:				
Drawing:				
Existing Plans and Elevations				
Scale:				
1 : 50 @A1				
Drawn By:				
Author				
Checked By:				
Checker				

