




1 Ground Floor Plan
1 : 50

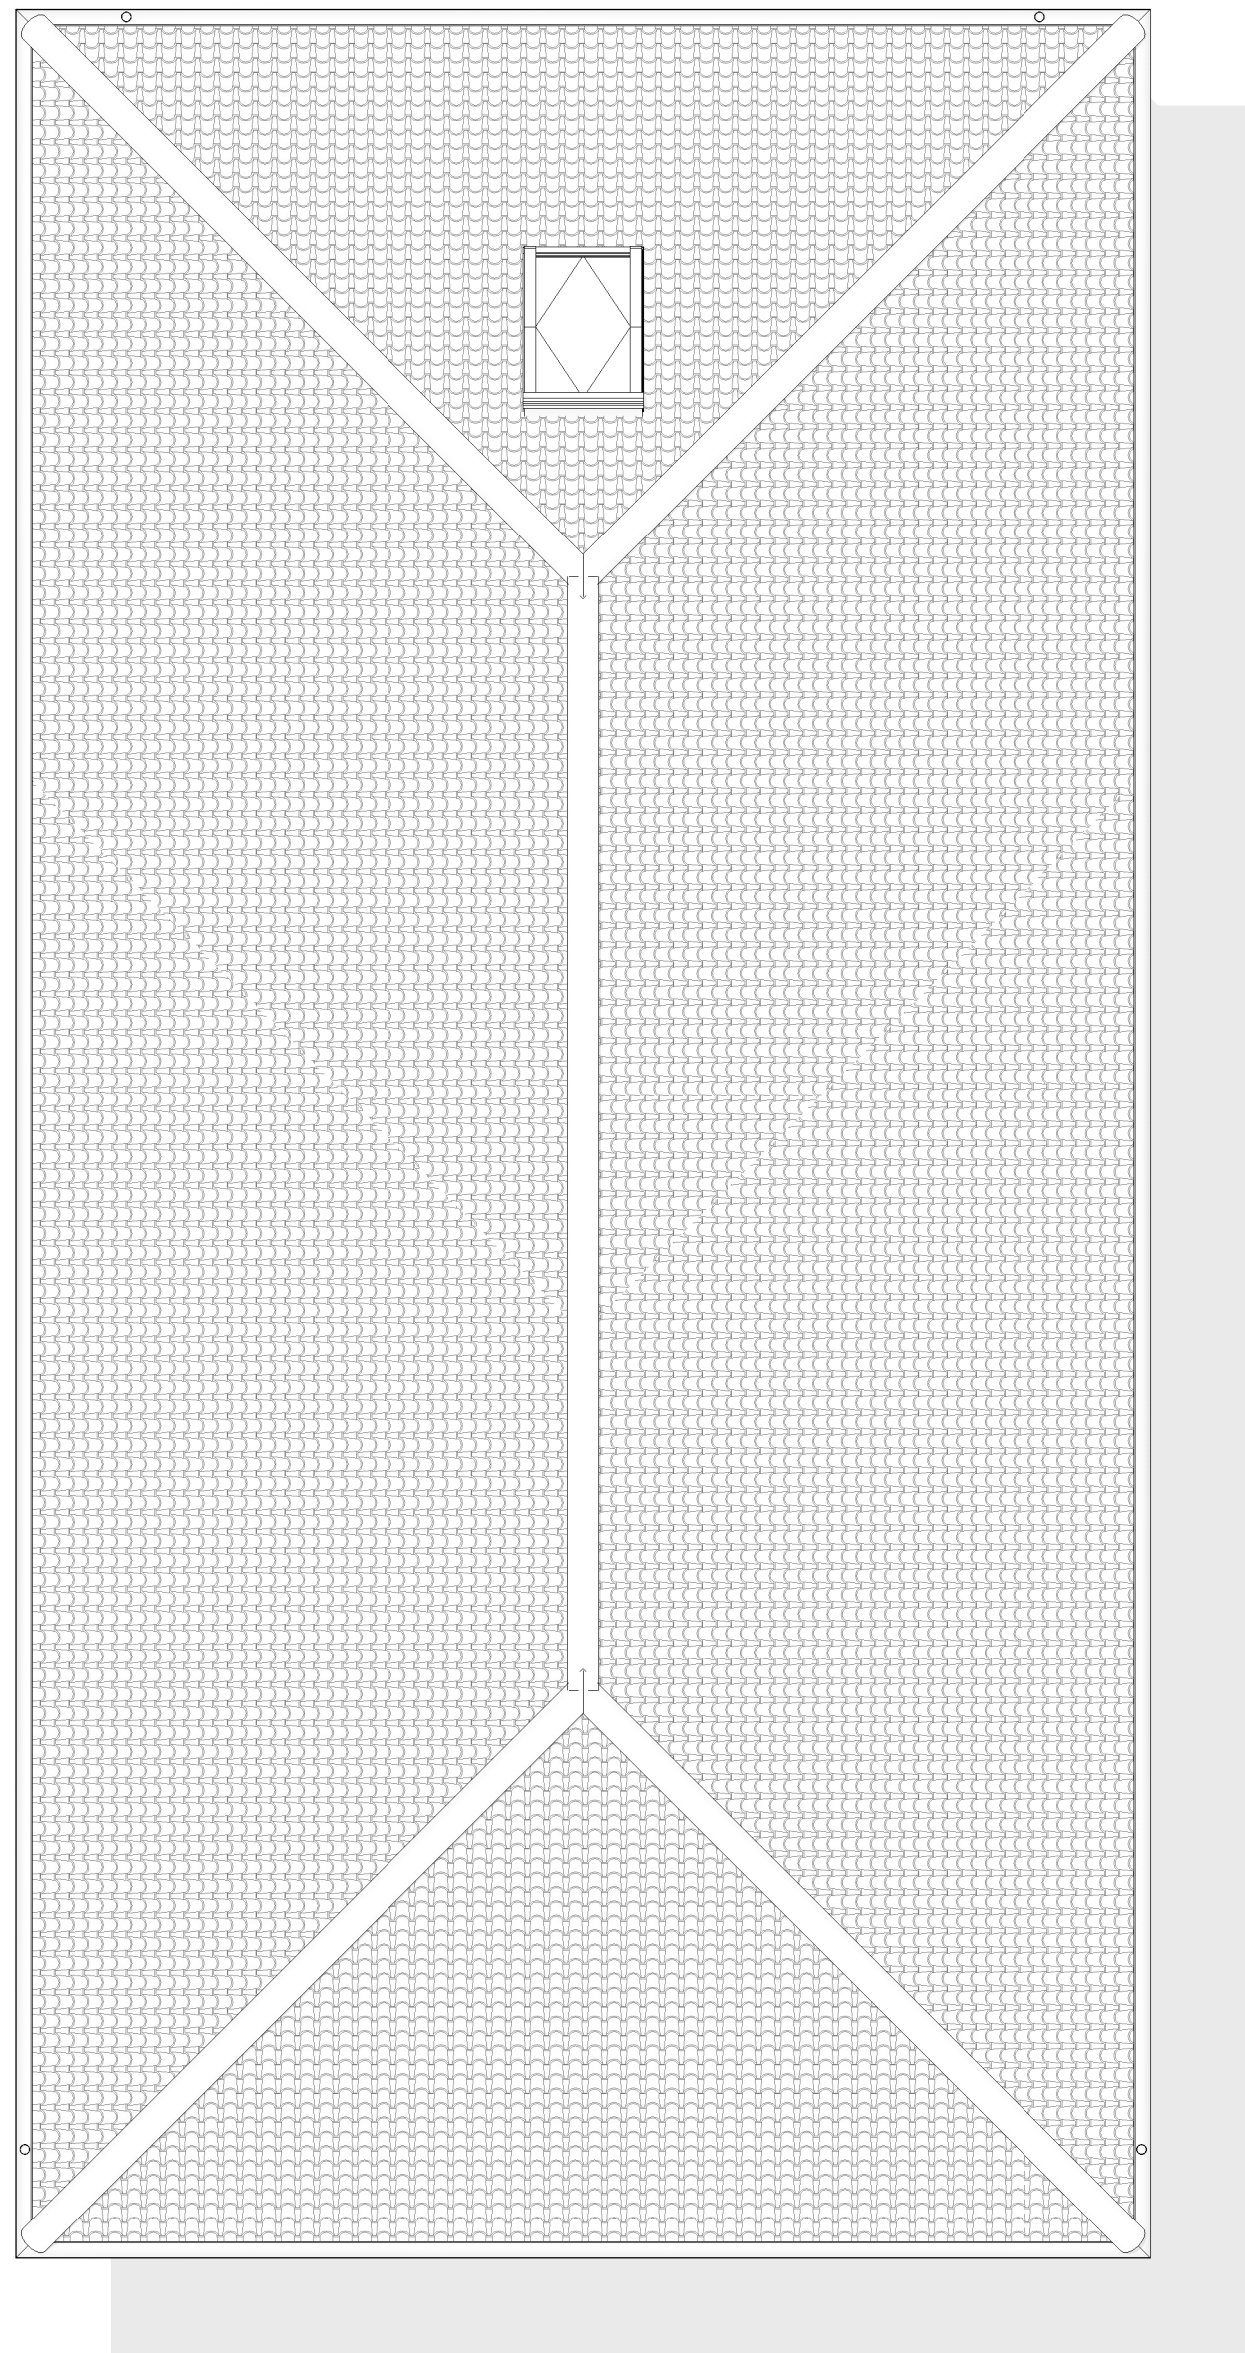

2 Roof Plan
1 : 50

PROPOSED MATERIALS:

- External Walls - Facing brick to match existing.
- Pitched Roof - Plain tiles to match existing.
- Windows - Anthracite UPVC windows.
- Roof Window - Velux MK08
- Bifold Doors - Anthracite powder coated aluminium.
- Front Door - Composite / UPVC
- Rain Water Goods - White UPVC to match existing.

LEGEND:

- Existing construction to be retained.
- Existing construction to be demolished.
- Proposed construction.

01 to 50				5m
Rev	Date	Details	Drawn	Checked
2	09.10.25	Hipped roof added in lieu of flat roof.		
1	26.09.25	Extension width reduced and depth increased. Window colour updated to white.		

Issued for:

Project/Client:	Project No:
50 Runnalow	Project Number
	Dwg No:
	A105
	Rev:
	2
Drawing:	Scale:
Proposed Plans	1 : 50 @A1
	Drawn By: Date:
	Author
	Checked By: Date:
	Checker



D.Chandler Architectural Design Ltd
Devonshire Business Centre, Works Rd, Letchworth, SG6 1GJ
Tel : 07901 864 742 - Email : daniel@dcarchitectural.org