






1 Front Elevation - Proposed
1 : 50

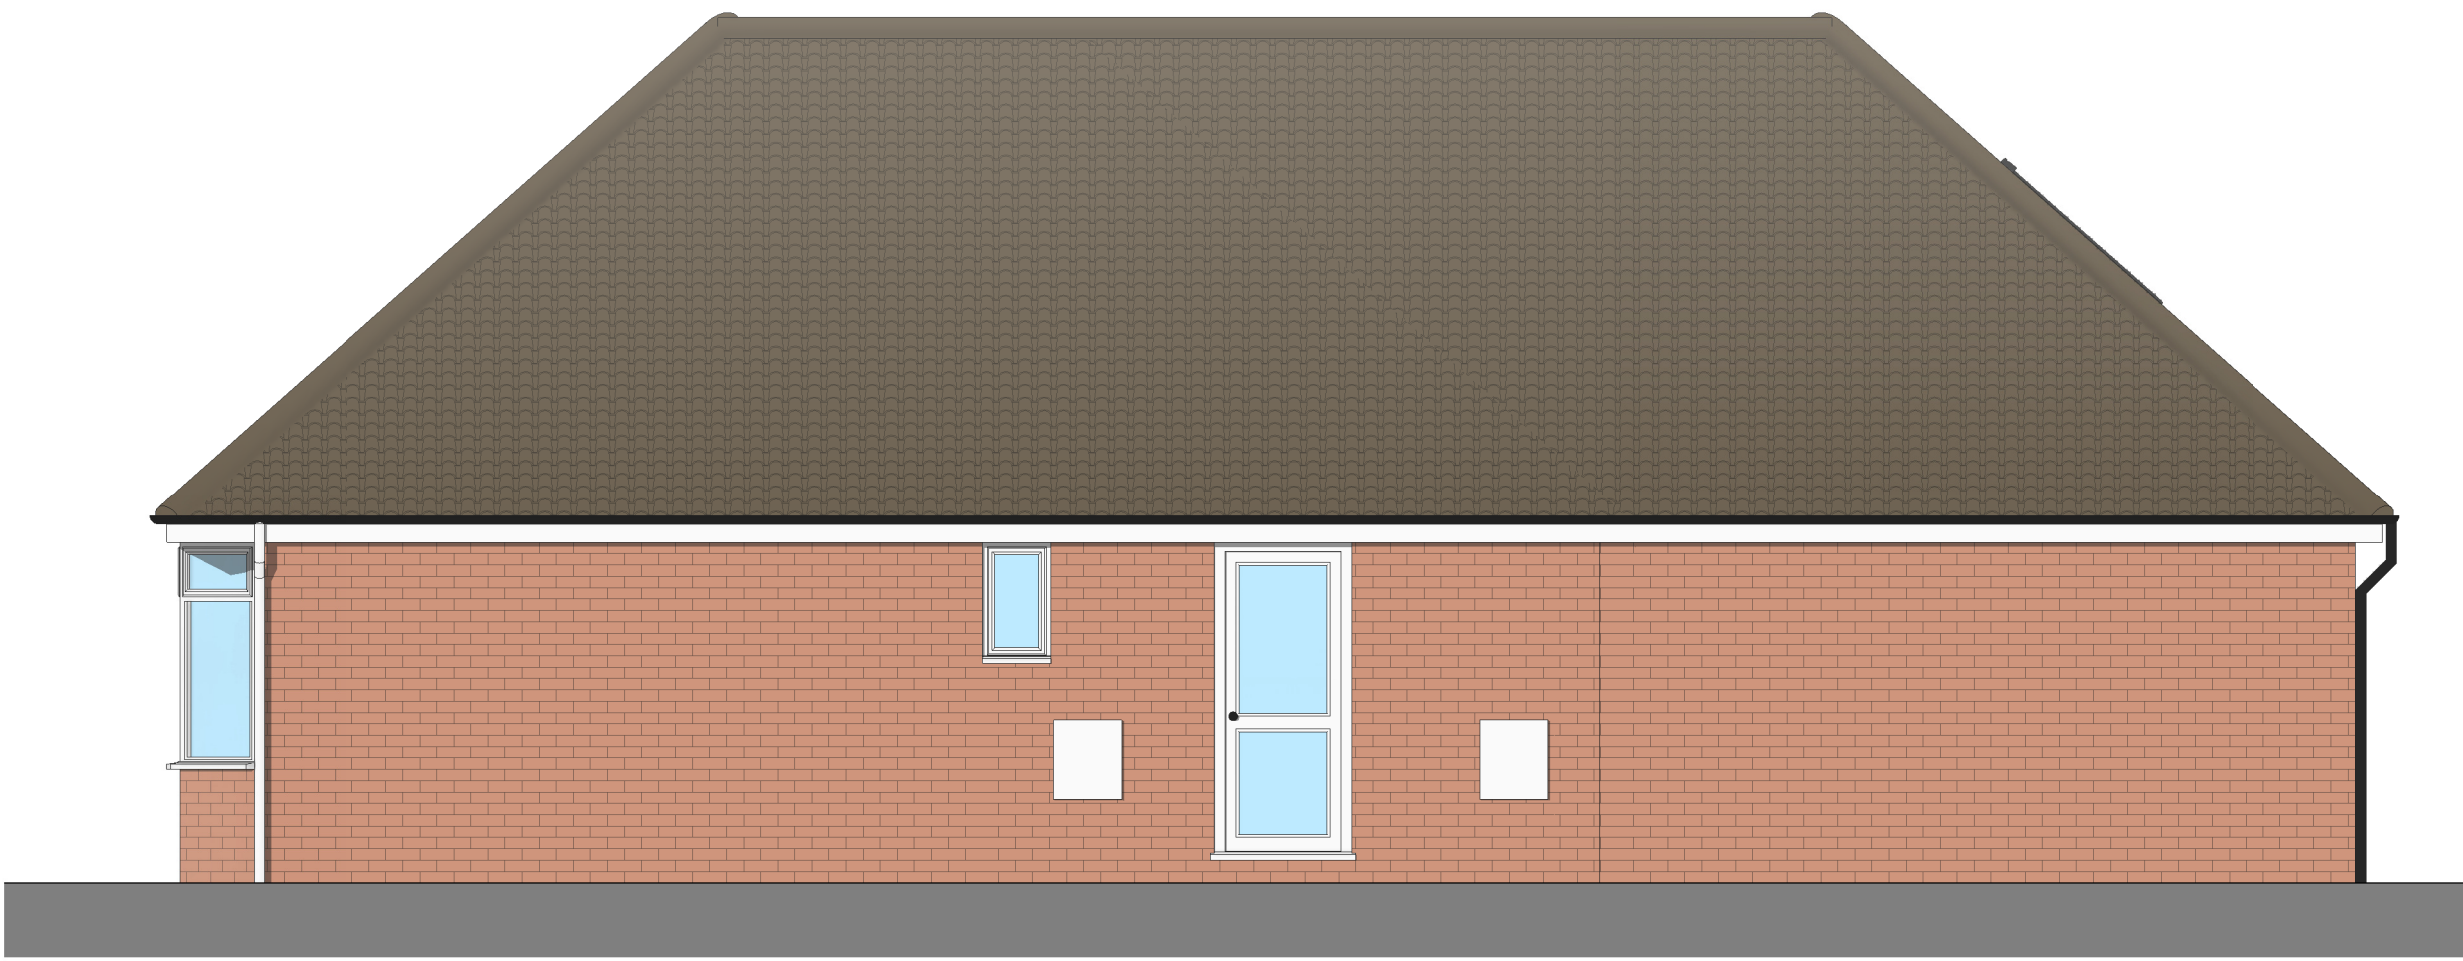

2 Side 01 Elevation - Proposed
1 : 50

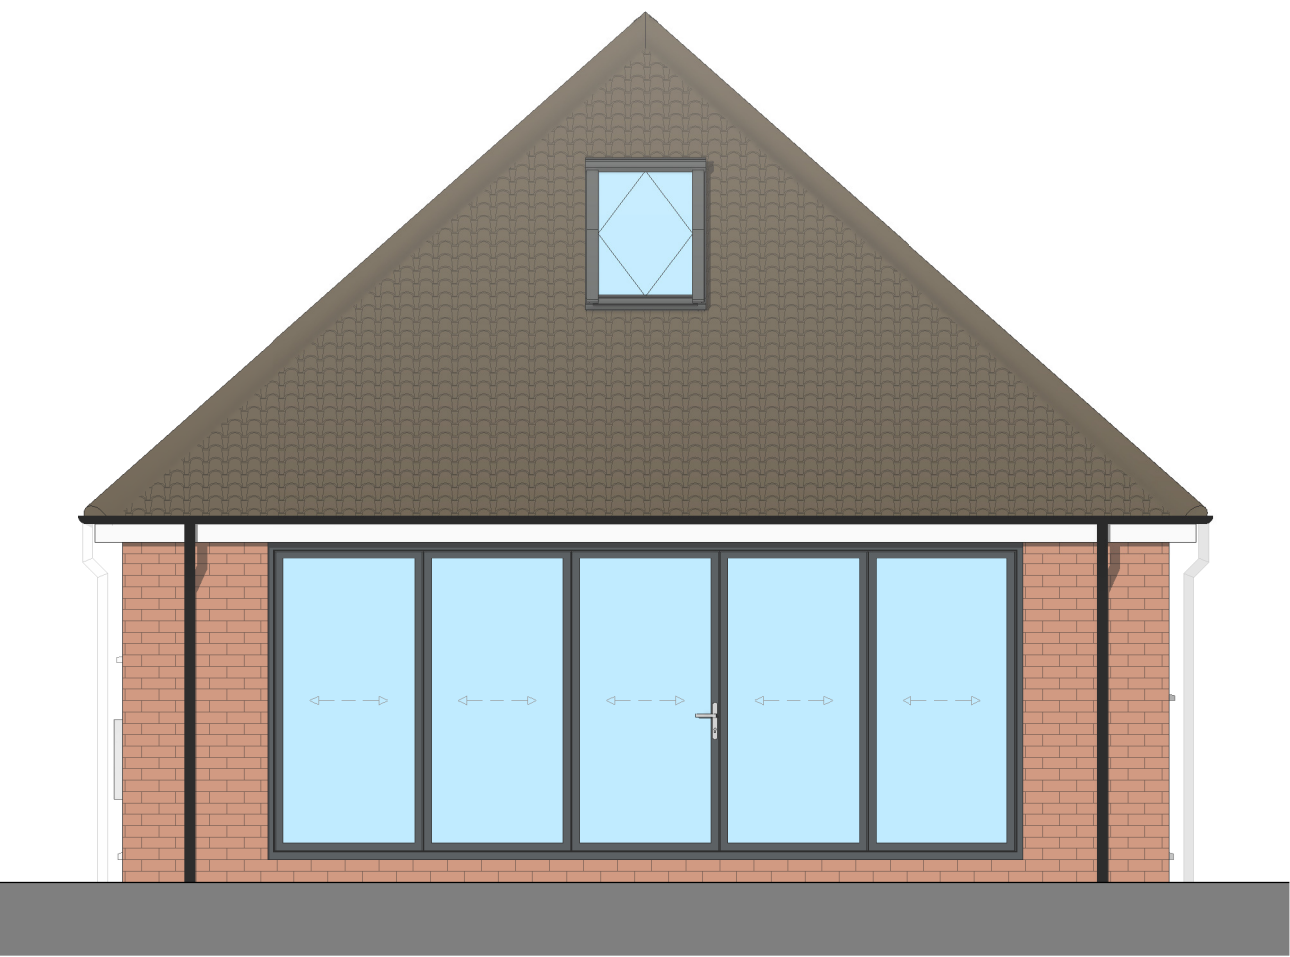

3 Rear Elevation - Proposed
1 : 50

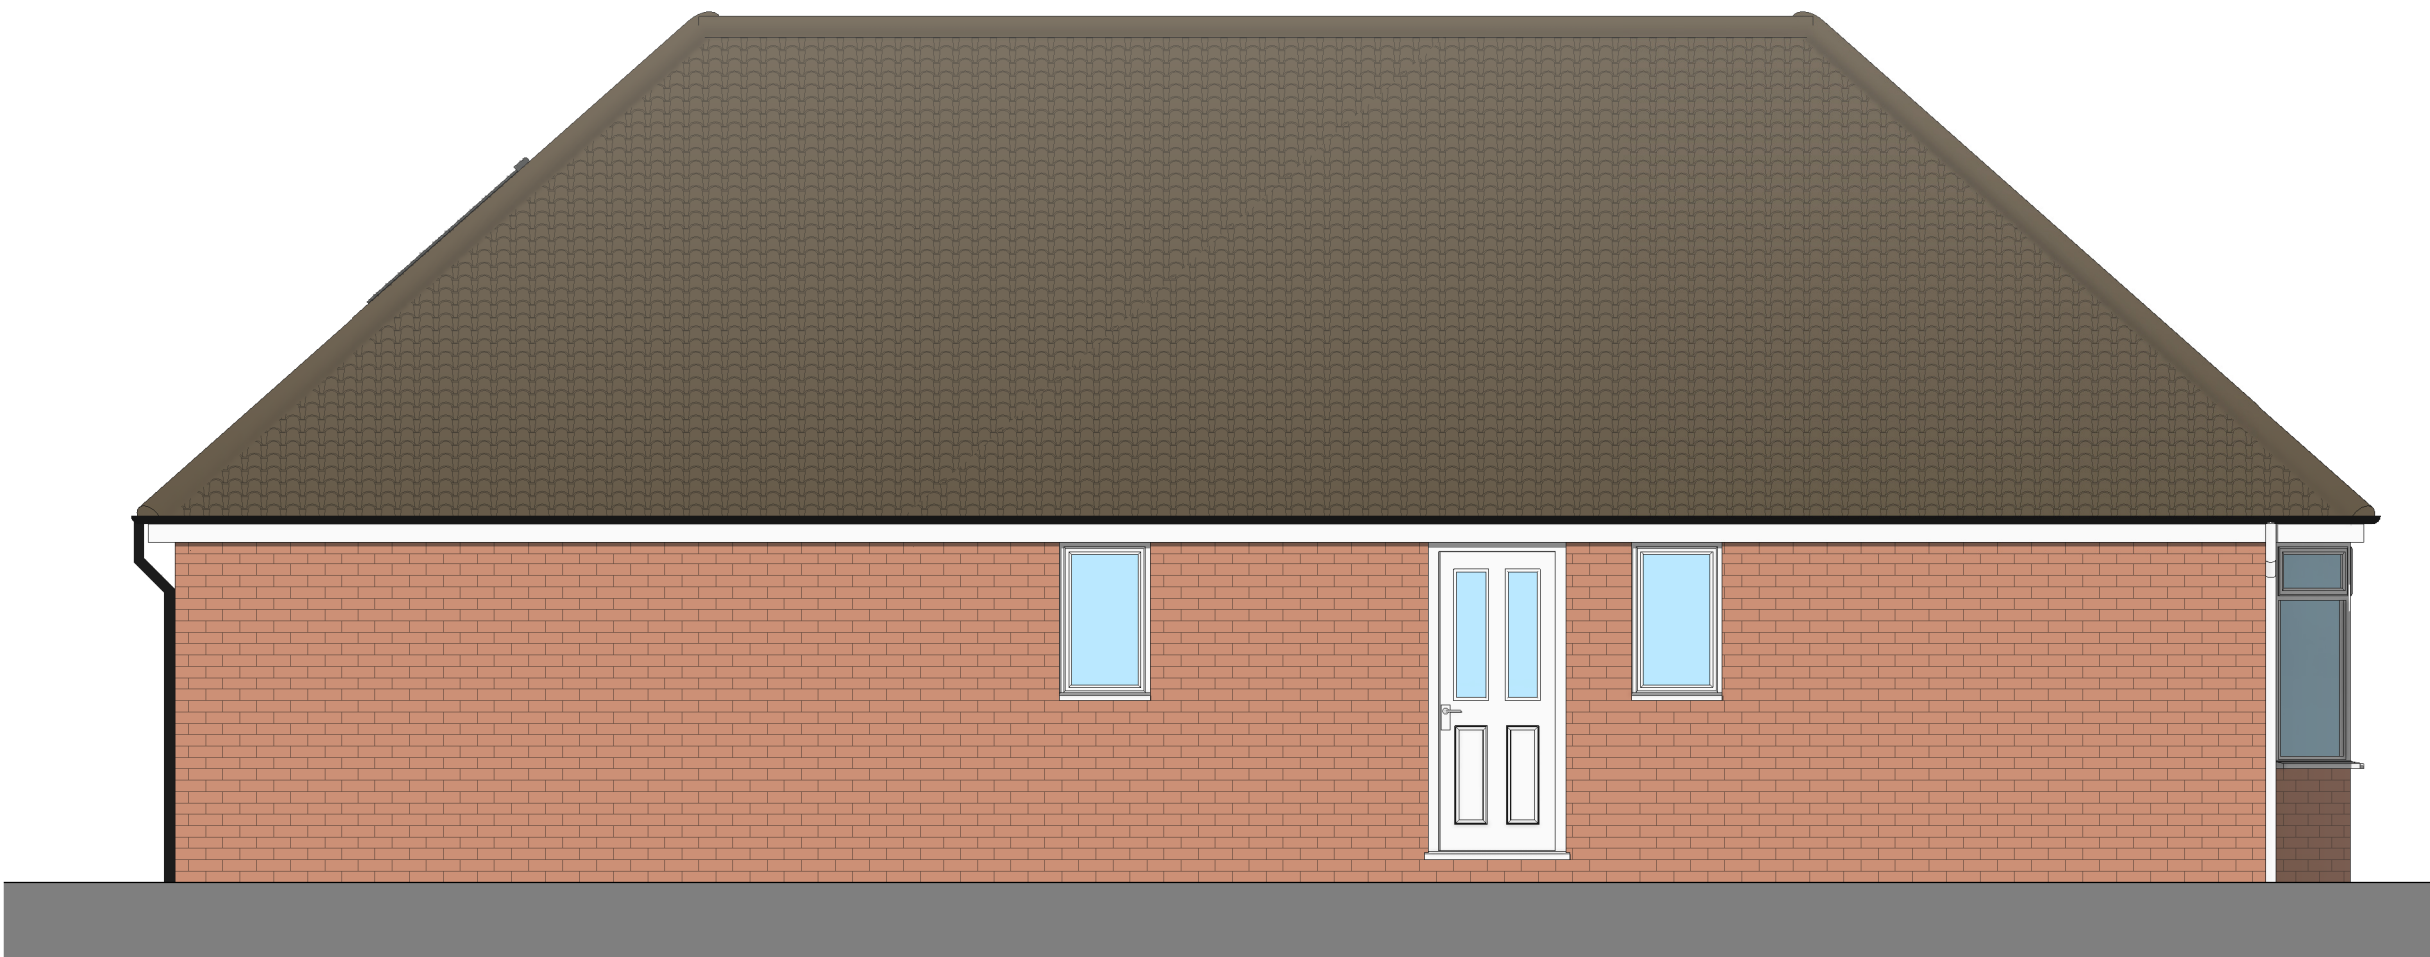

4 Side 02 Elevation - Proposed
1 : 50

PROPOSED MATERIALS:

External Walls	- Facing brick to match existing.
Pitched Roof	- Plain tiles to match existing.
Windows	- Anthracite UPVC windows.
Roof Window	- Velux MK08
Bifold Doors	- Anthracite powder coated aluminium.
Front Door	- Composite / UPVC
Rain Water Goods	- White UPVC to match existing.

0 1 to 50 5m

2	09.10.25	Hipped roof added in lieu of flat roof.			
1	26.09.25	Extension width reduced and depth increased.			
		Window colour updated to white.			
Rev	Date	Details	Drawn	Checked	

Issued for:

Project/Client:	Project No:
50 Runnalow	Project Number
	Dwg No:
	A106
	Rev:
	2
Drawing:	Scale:
Proposed Elevations	1 : 50 @A1
	Drawn By: Date:
	Author
	Checked By: Date:
	Checker

