


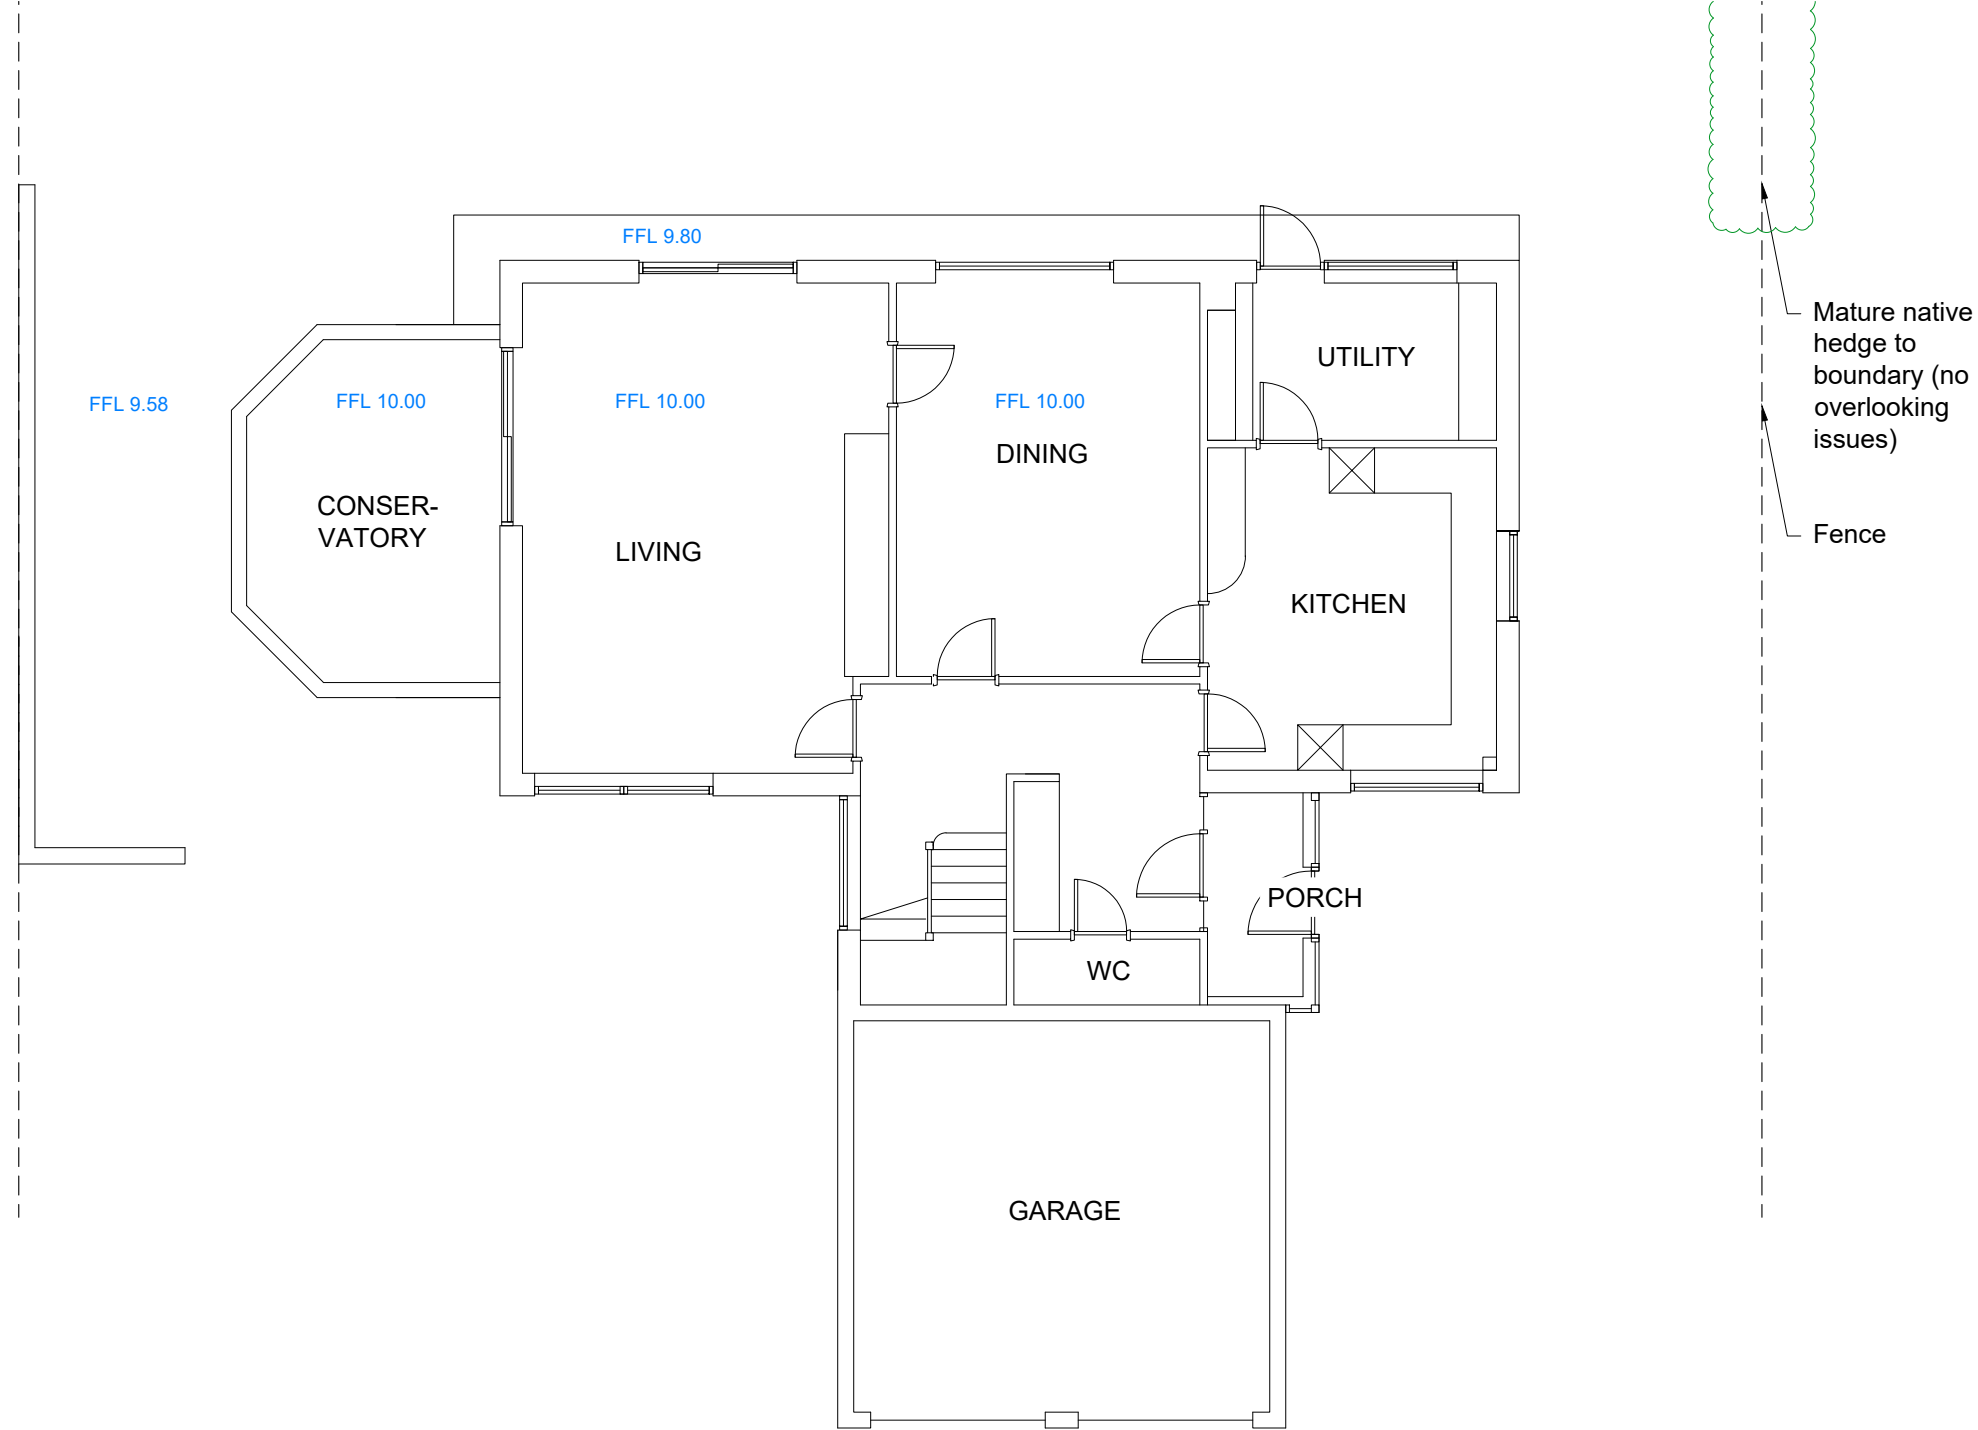
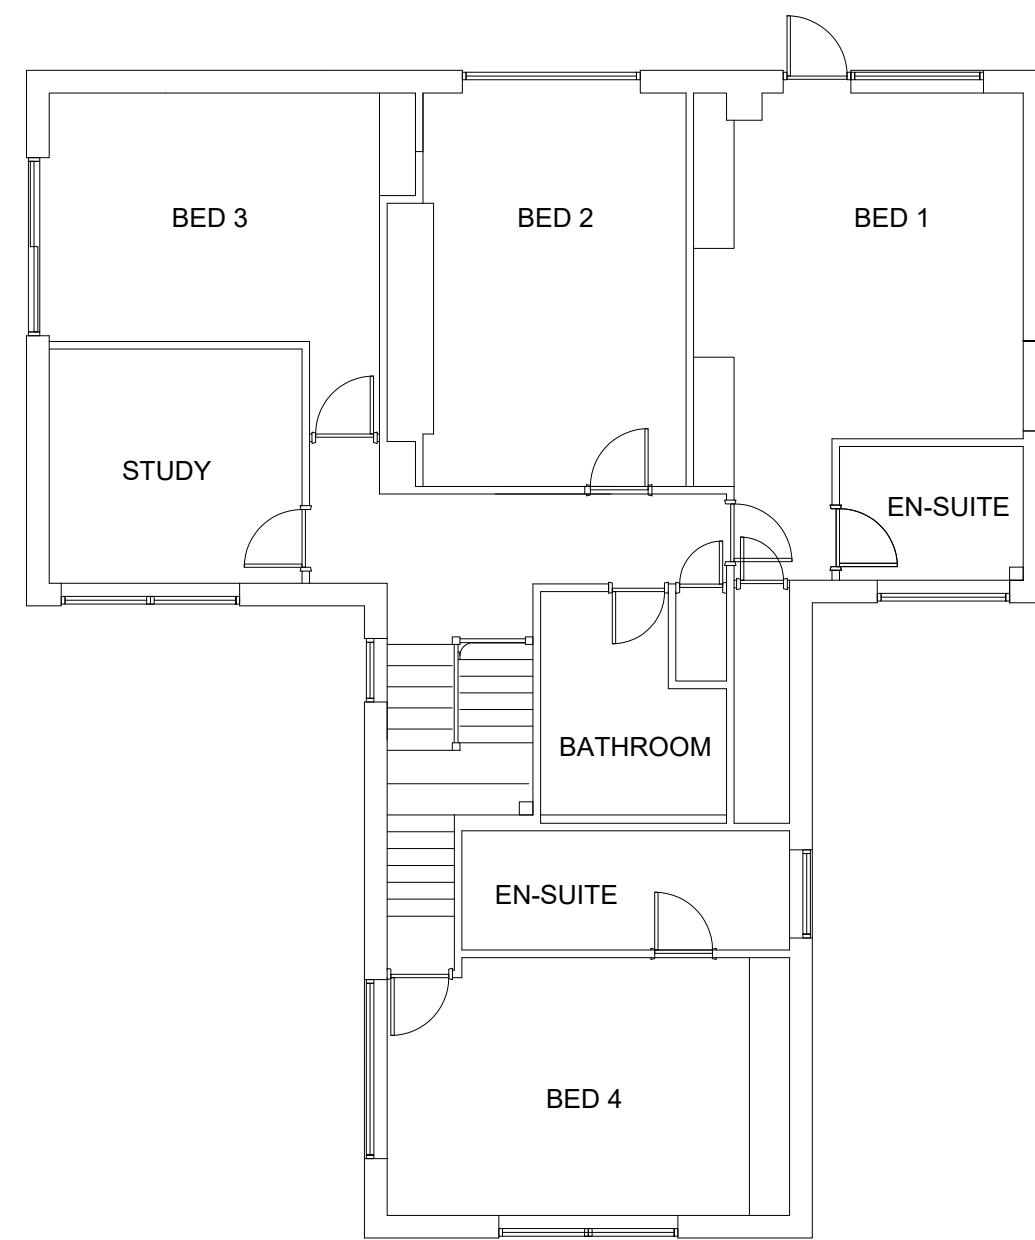


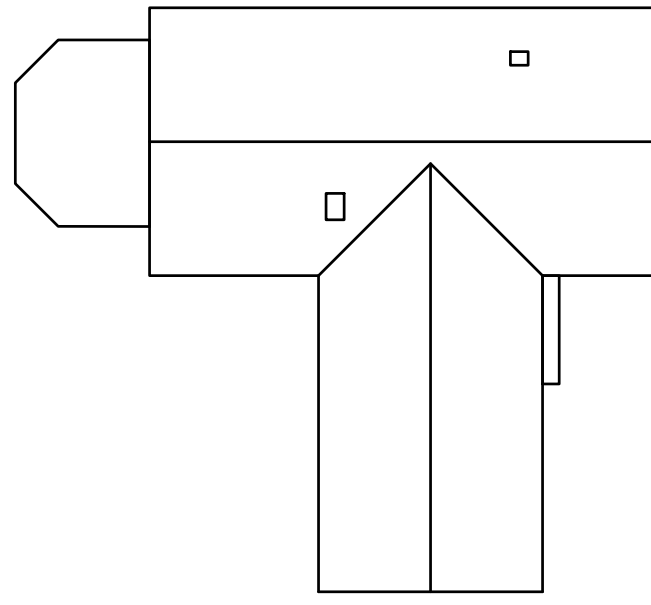


EXISTING GROUND FLOOR

 


EXISTING FIRST FLOOR

 


EXISTING ROOF PLAN @ 1:200

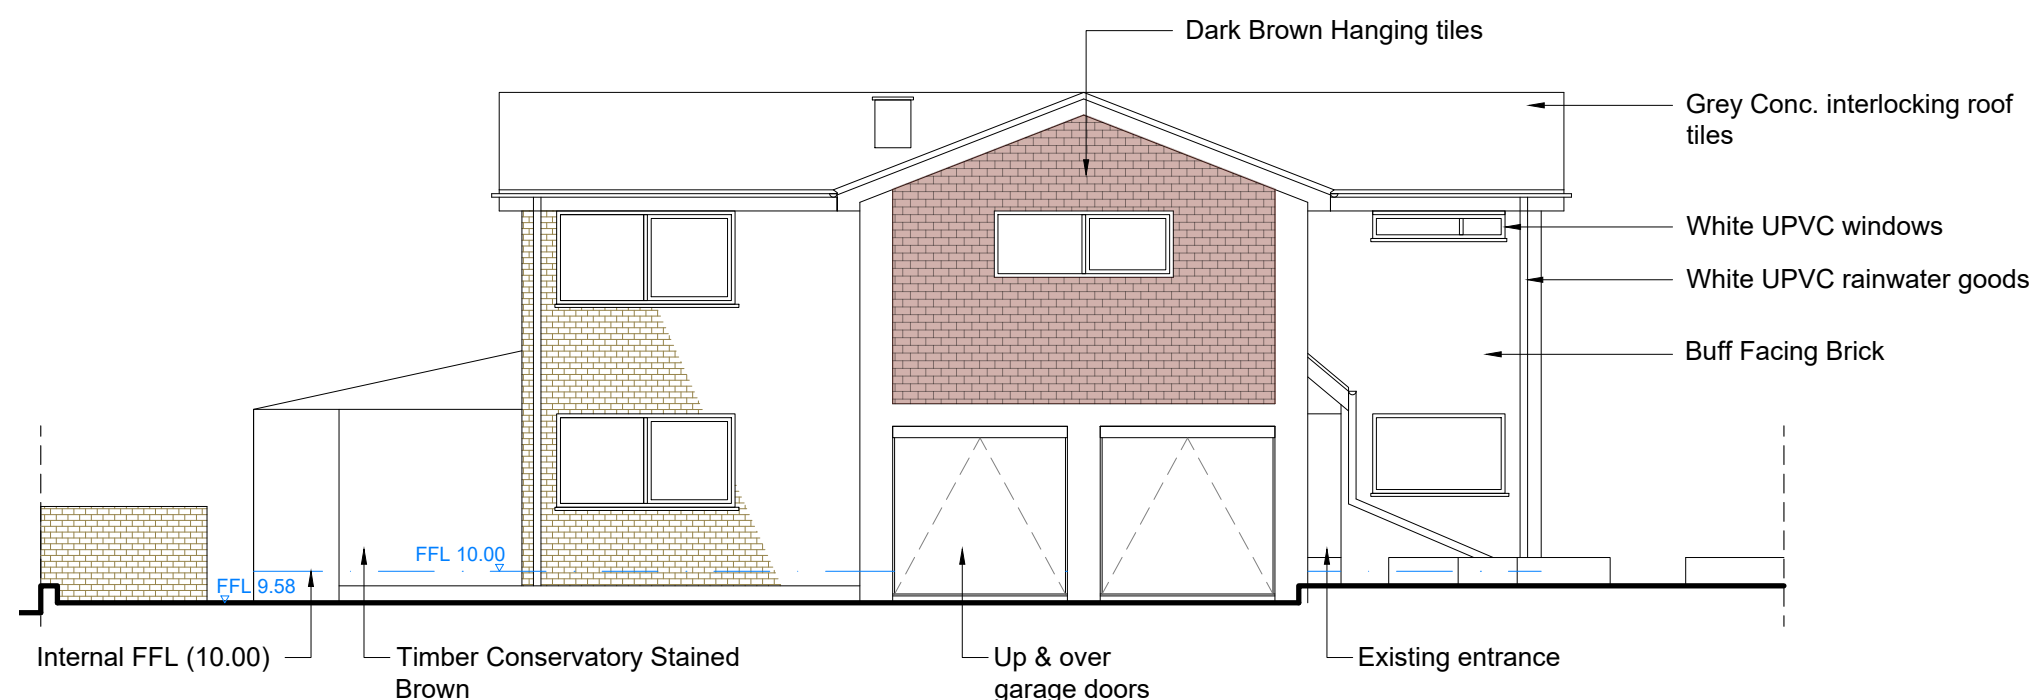


EXISTING FRONT ELEVATION

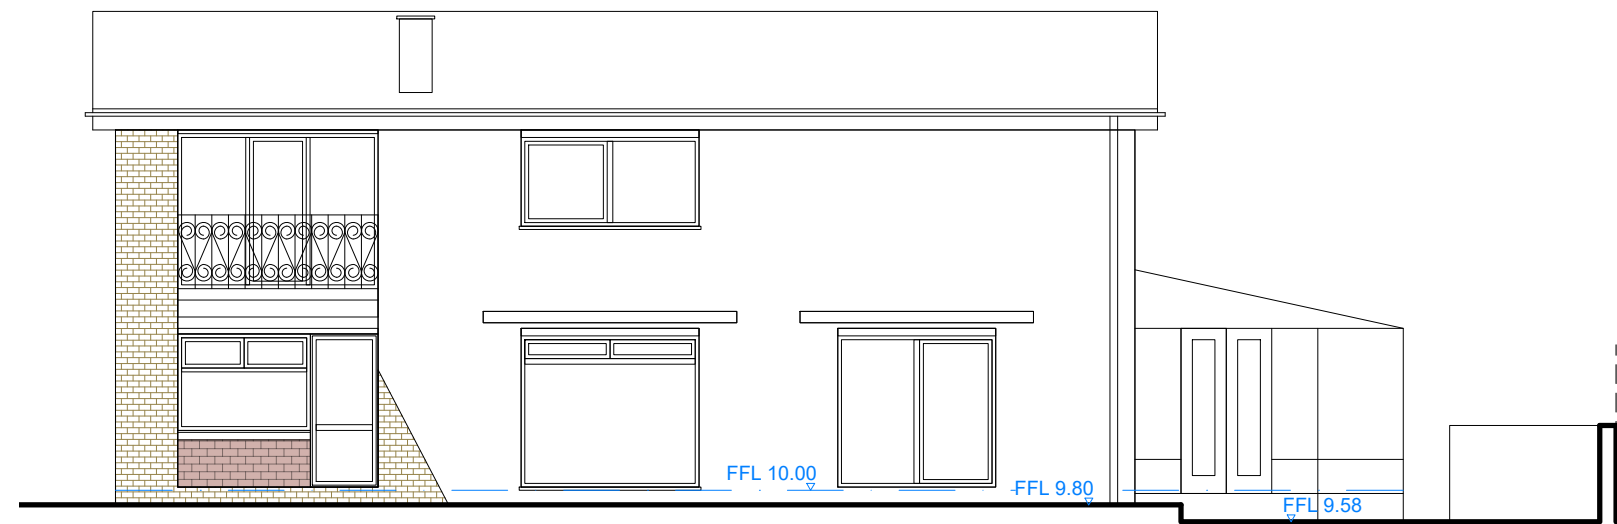

EXISTING REAR ELEVATION

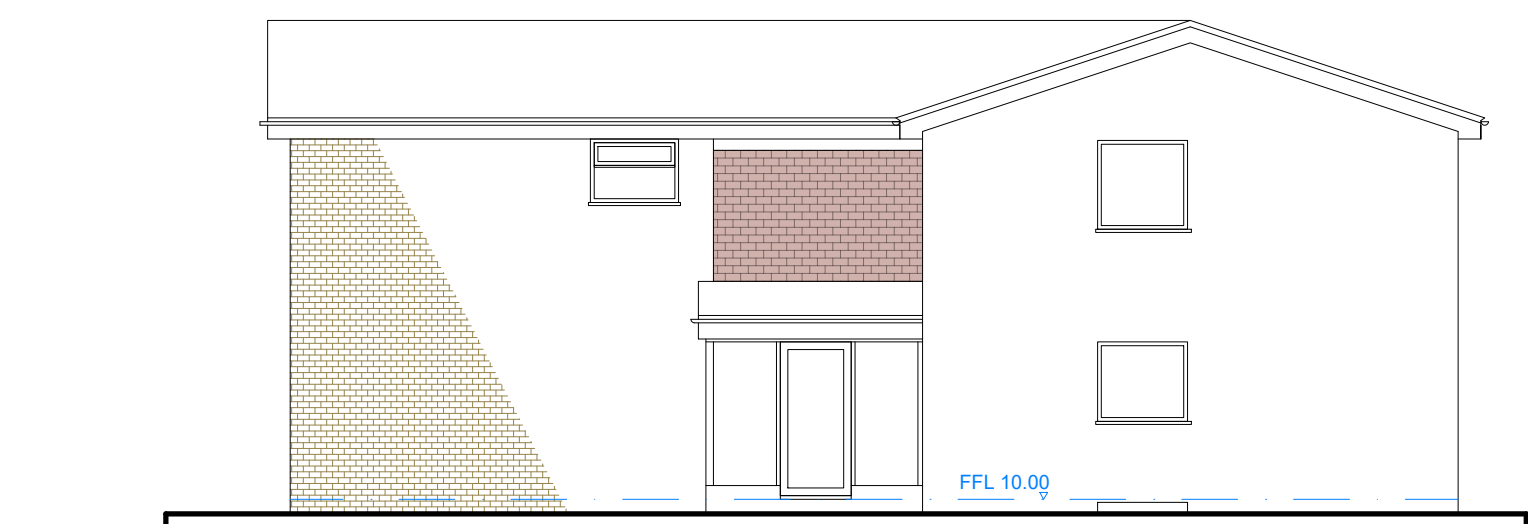

EXISTING SIDE ELEVATION (NW facing)

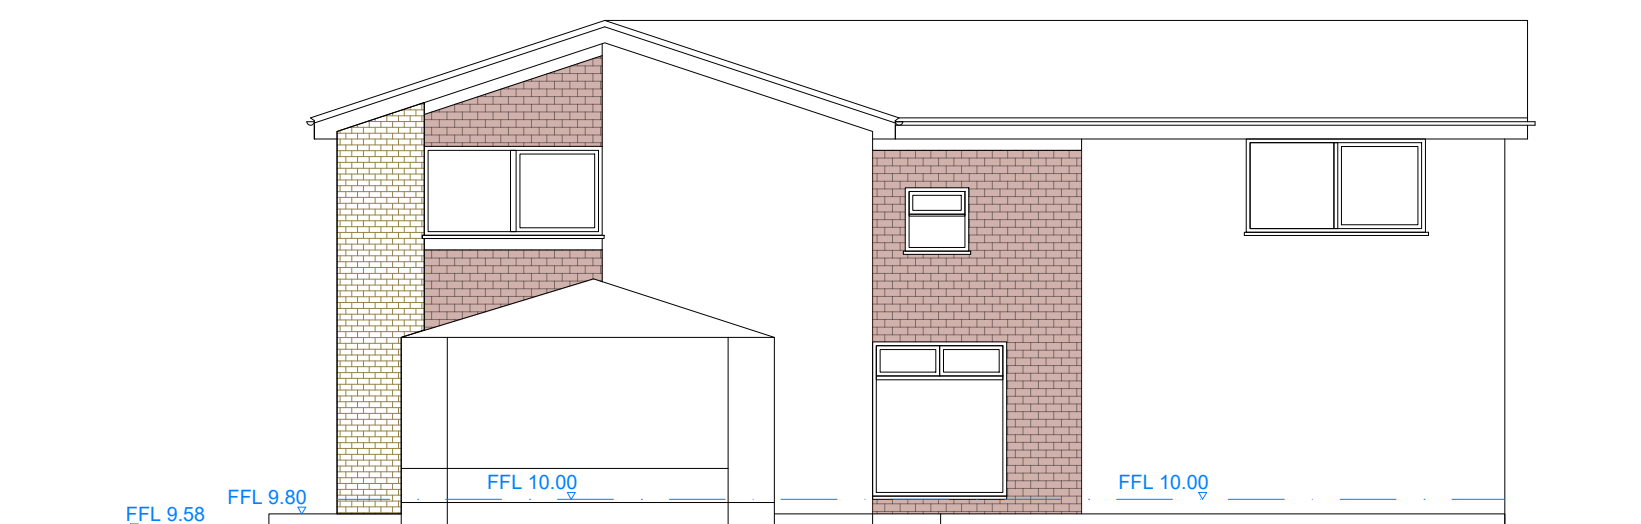

EXISTING SIDE ELEVATION (SE facing)

Amy Moss
Architectural Designer
& Planning Agent
amy@mosspropertydevelopment.co.uk

Client: Mr & Mrs Boyle

Project:
Modernisation of 'Telfs'
The Street, Kelshall,
NR Royston, Herts

Drawing:
Existing Plans &
Elevations

Dwg no. EX 01 Date: Feb 2026

Drawn: AM

Scale: 1:100 & 1:200 @ A2

Revisions:

The content of this drawing is the property of Amy Moss and may not be copied in whole or part without formal consent.