




Front Elevation - scale 1:100

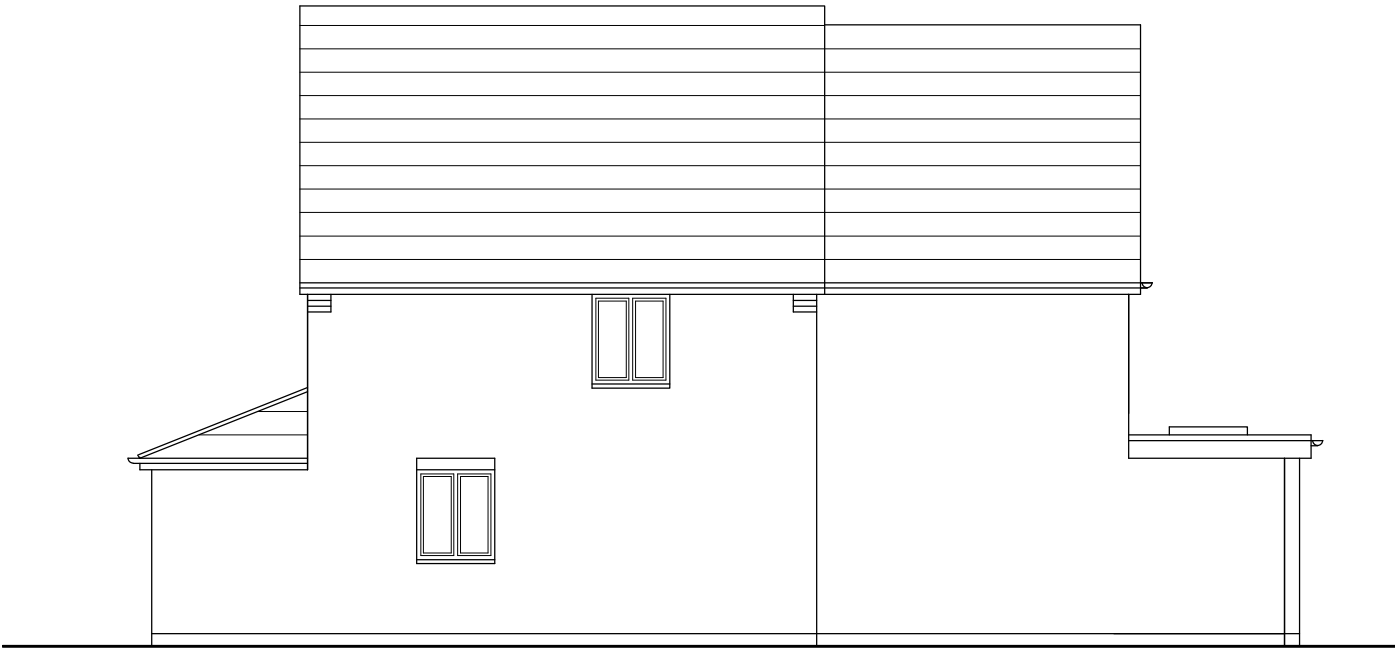

Side Elevation - scale 1:100



Rear Elevation - scale 1:100




Side Elevation - scale 1:100

Notes

Setting Out Dimensions;
All dimensions and levels shown on drawings to be checked prior to commencement of work, any discrepancies to be reported to the Architect.

Subject to Statutory Approvals

Client to serve Party Wall Notice as required

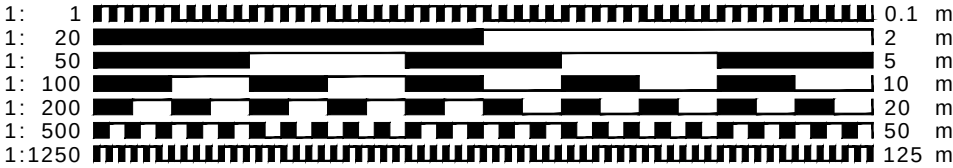

This drawing is protected under (C) copy right



preliminary

CONTRACT		
Proposed terrace and privacy screens 217 Weston Drive, Baldock, Hertfordshire		
DRAWING TITLE		
Existing Elevations		
SCALE	1:100@A3	DRAWING NUMBER
DATE	Sept 2020	PO7
DRAWN	JEI	
JOB NUMBER	SS-01	CHECKED BY
redshed design 45 Hoo Road Meppershall Bedfordshire sg17 5lp		
telephone: 01462 817075,07884008970 fax: 01462 817075 e-mail: james/karen@redsheddesign.co.uk www.redsheddesign.co.uk		