


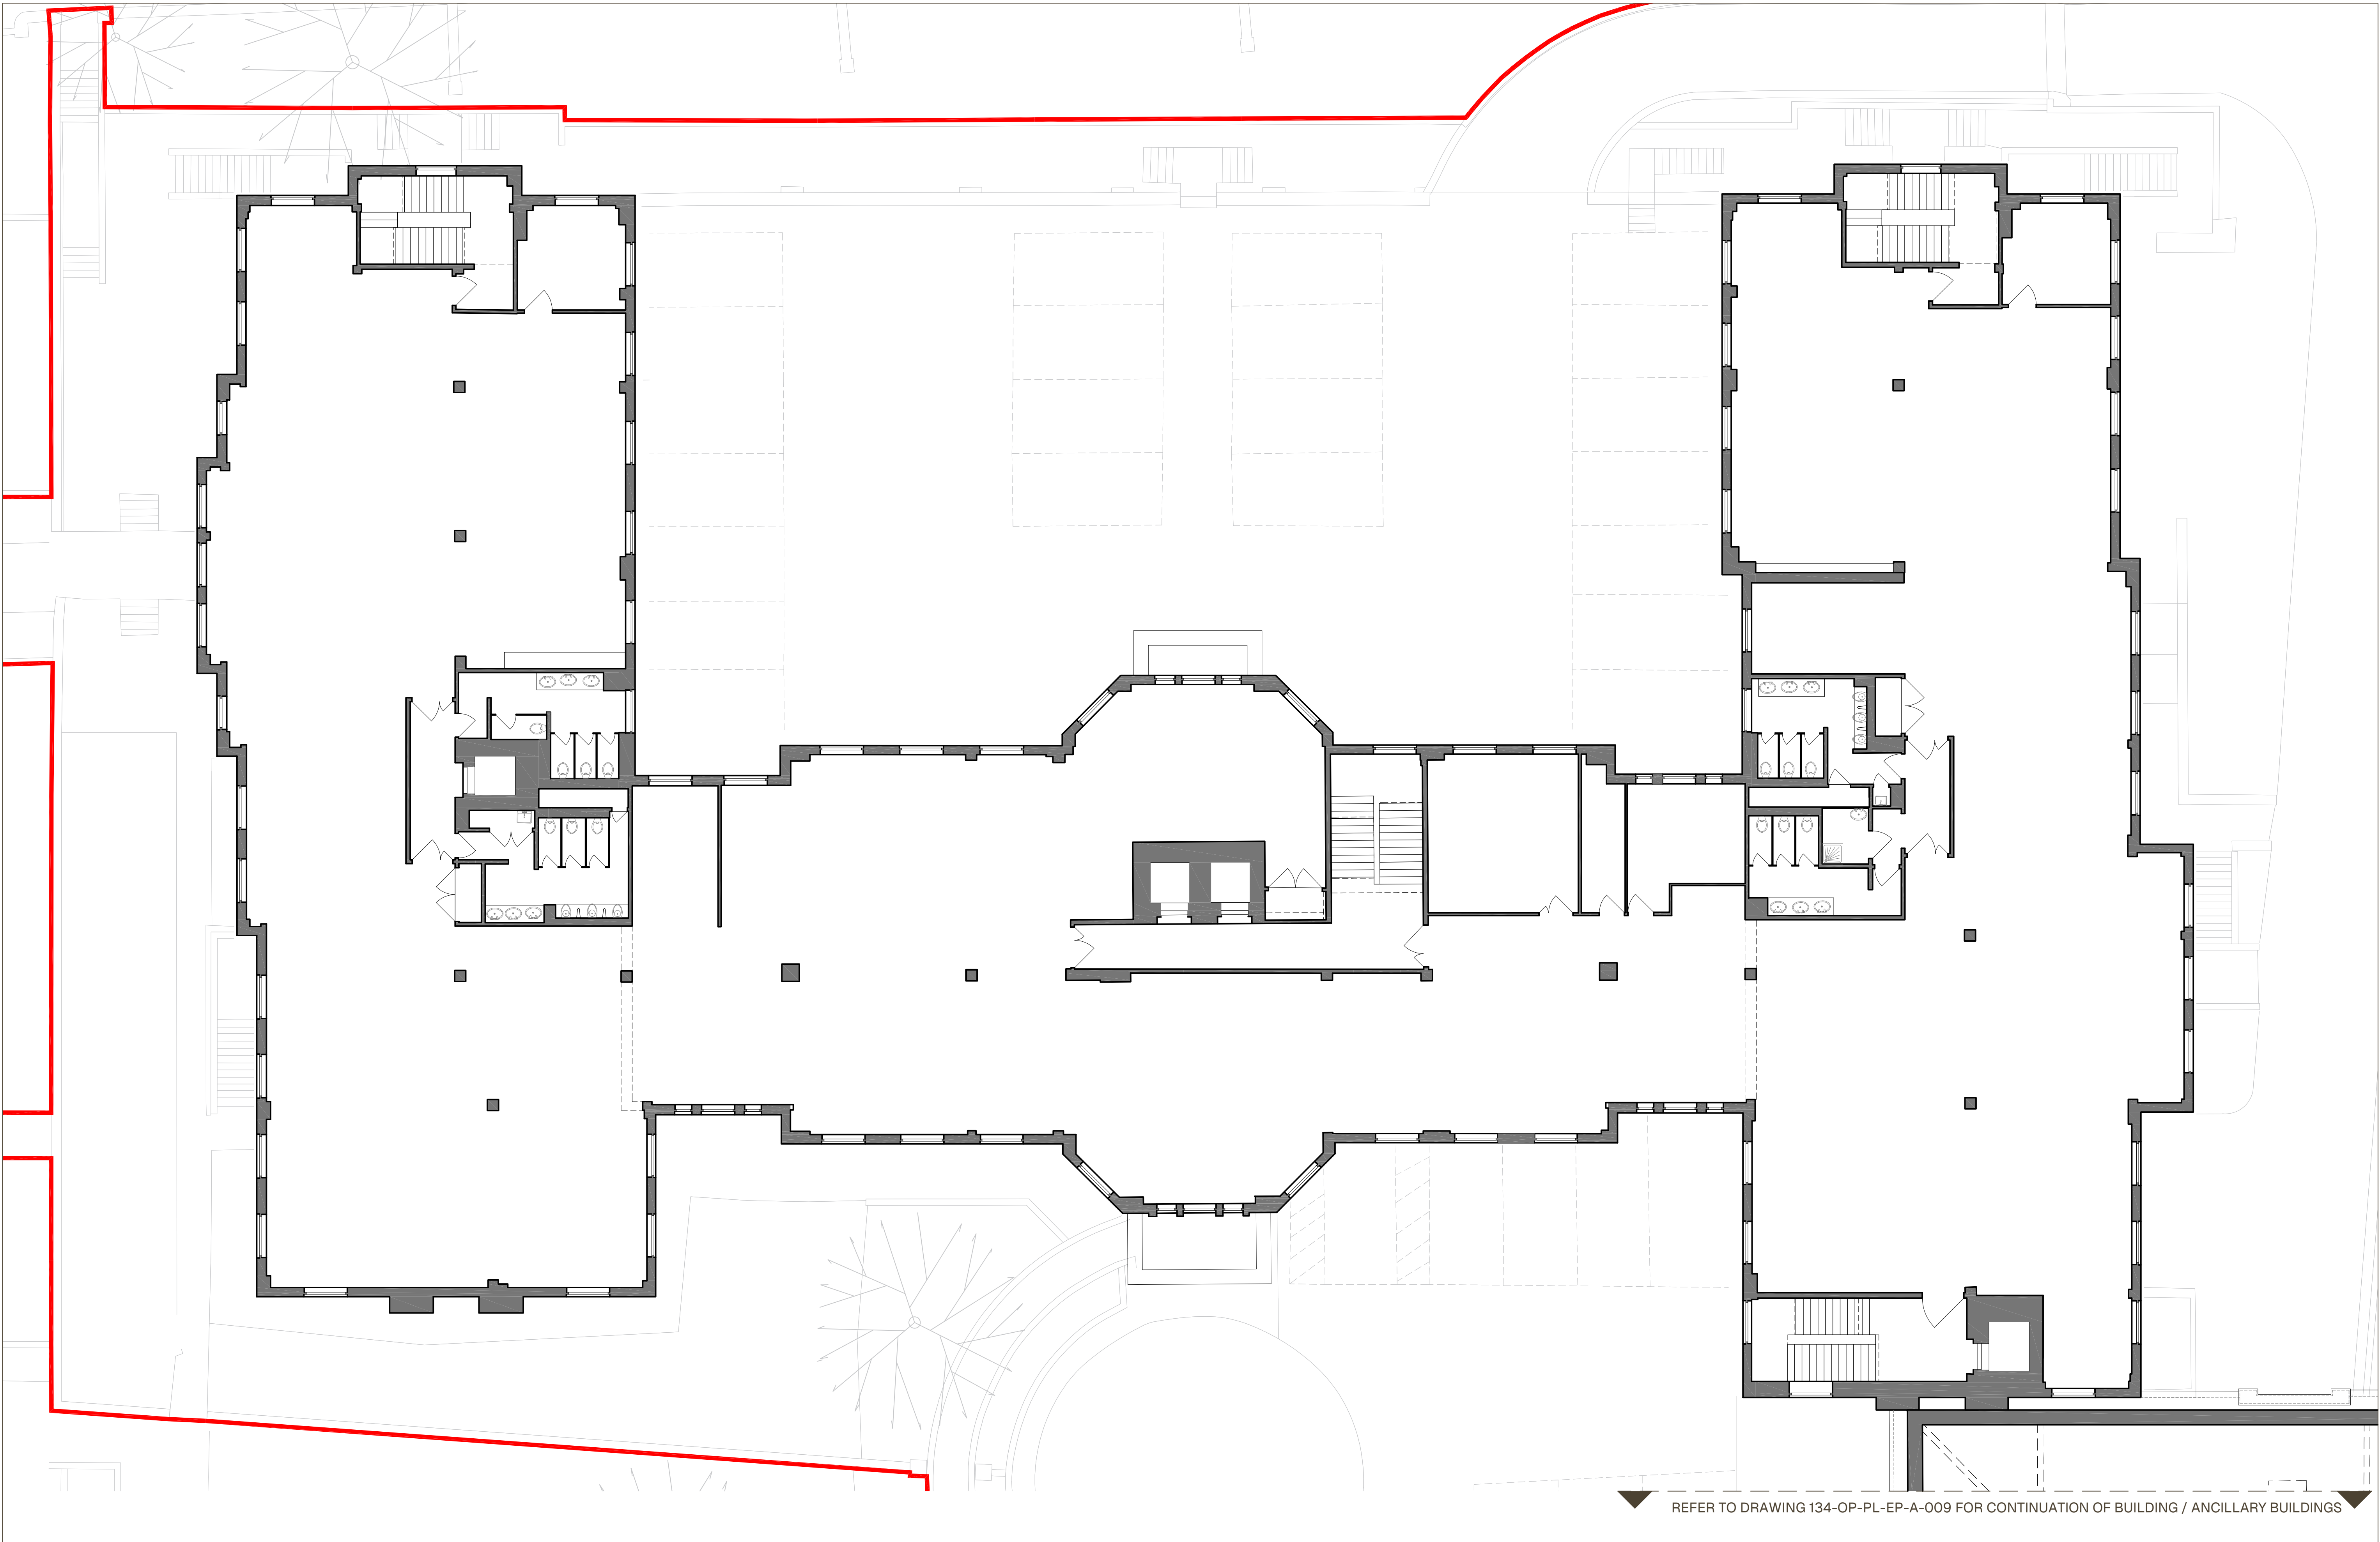

Copyright
© Opstead Limited 2026.
All rights reserved. This drawing is the property of Opstead Limited
and shall not be copied, reproduced, or used for any purpose other
than that for which it was issued without written permission.

Drawing Status
Planning
Notes

Revision



1:100 0 1 2 3 4 5 m

opstead

Architecture
Design Advisory
Development

m 07725 127 205
e info@opstead.co.uk
w www.opstead.co.uk

Project
Radcliffe House
The Priory, Tilehouse Street, Hitchin, SG5 2DW

Drawing Title
Planning Application
Existing First Floor Plan

Scale
1:100 @ A1

Drawing No

134-OP-PL-EP-A-003 PO

Date
April 2026
Revision

REFER TO DRAWING 134-OP-PL-EP-A-009 FOR CONTINUATION OF BUILDING / ANCILLARY BUILDINGS