

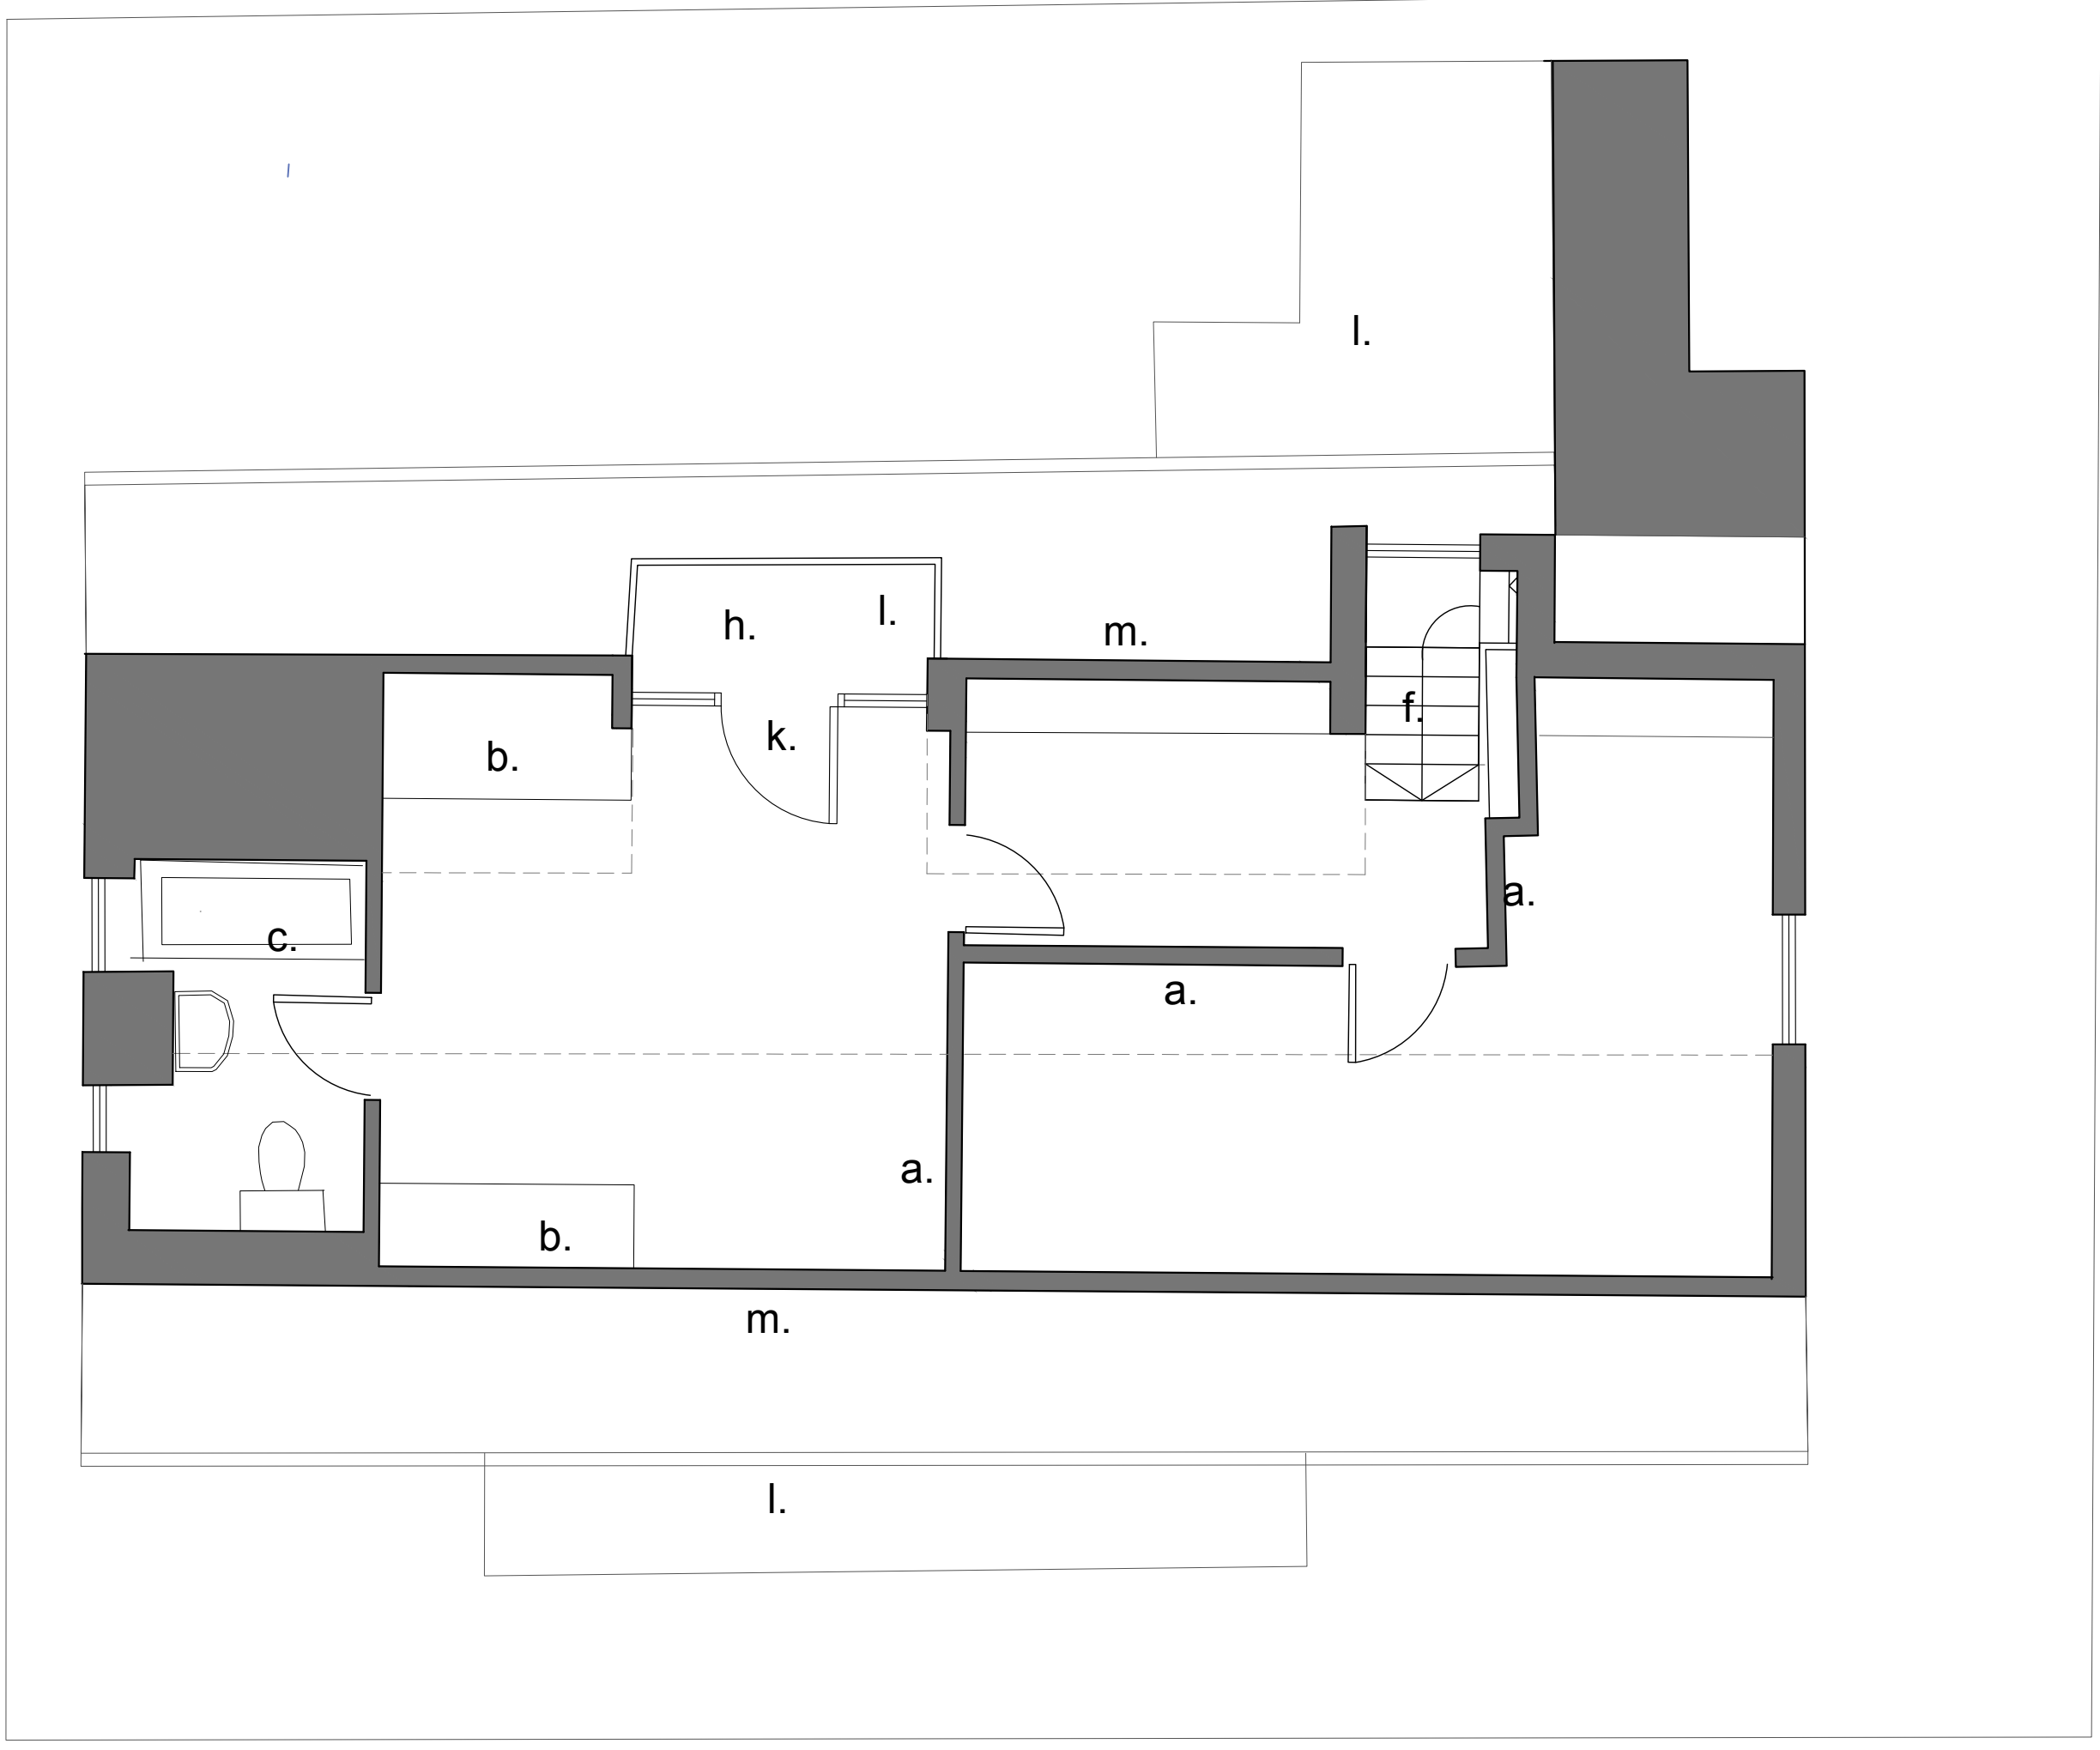


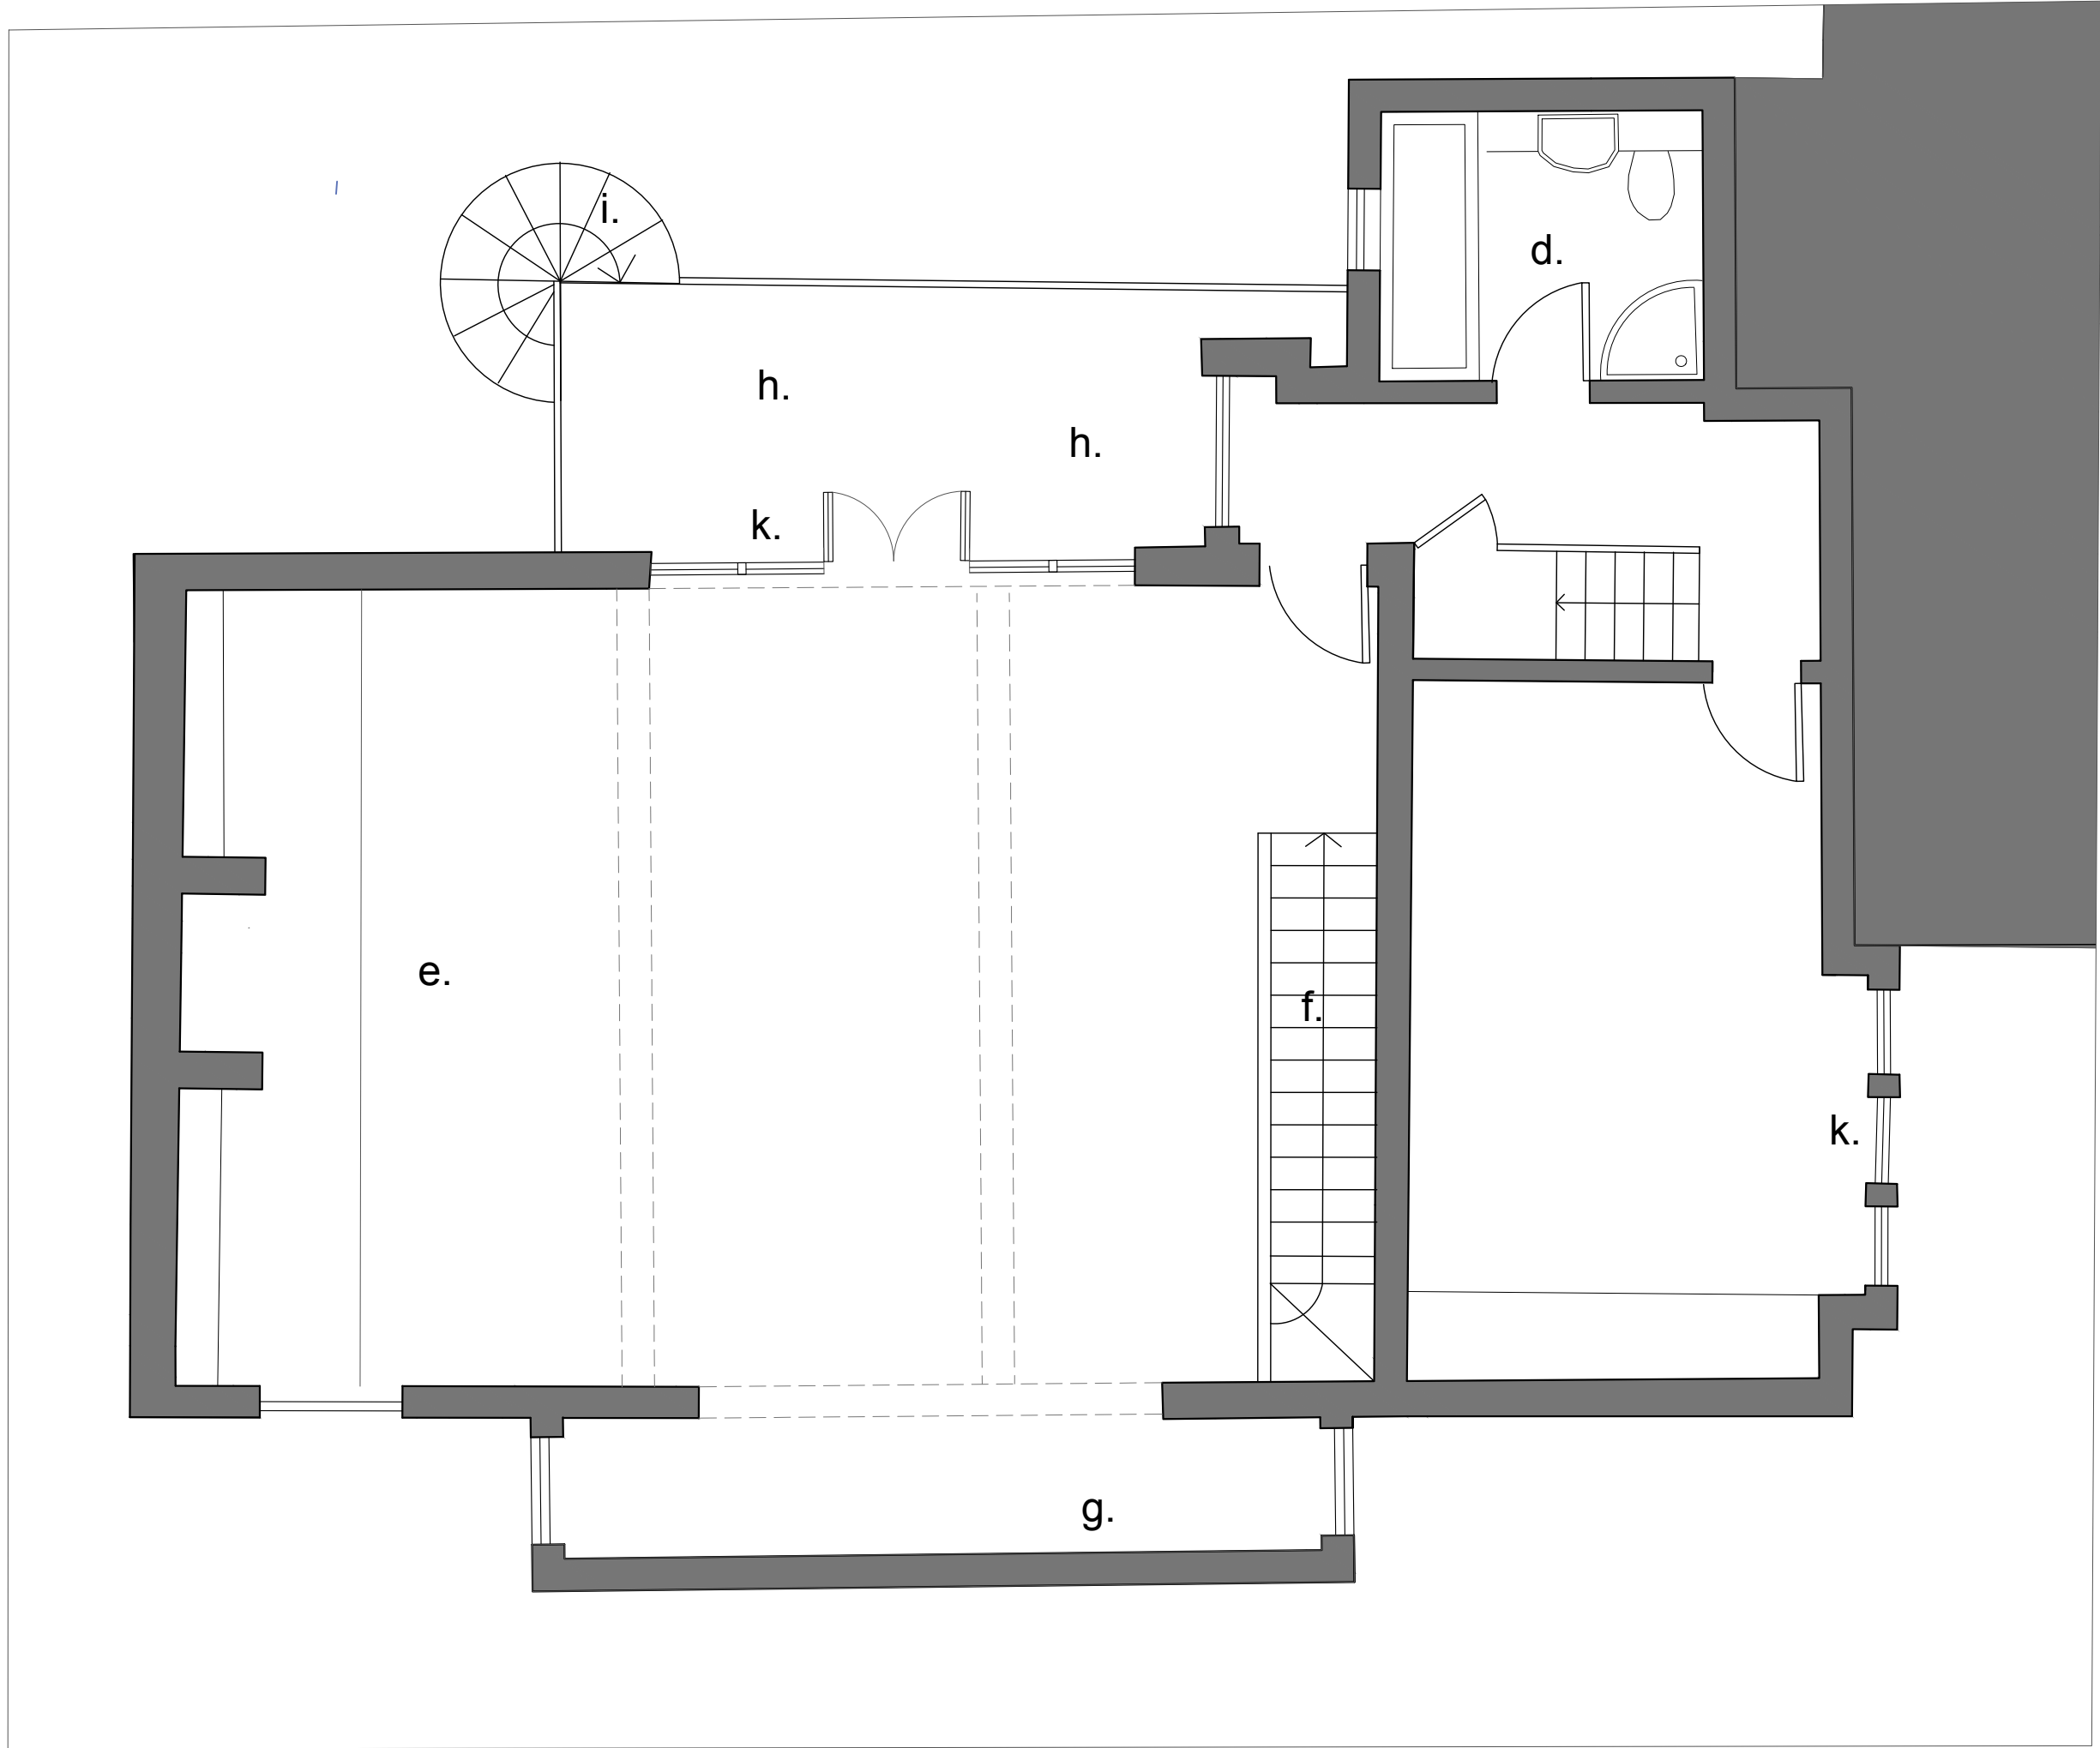

Notes:

- a. Existing stud partition.
- b. Existing wardrobes
- c. Ensuite
- d. Main bathroom
- e. Existing carpet finish to floor and Dias
- f. Existing carpeted stairs
- g. Existing library area
- h. balcony
- i. Timber Spiral staircase
- j. Existing bedroom
- k. Timber doors and windows
- l. Existing lead roof
- m. Timber stud partitions at eaves with timber lining

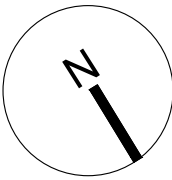

First and Second floor Plan as Existing 1:50

Note: This drawing is copyright

Michael Collins Architect LLP

The West Wing St Ibbs

Job No. 215 First, Second floor plan as Existing

Stage: Stage 2
Status: Preliminary

004

REVISION: Scale 1:50@A1

Note: to be read in conjunction with Structural Engineers Information, specification and drawings

All setting out dimensions to be checked on site by contractor and any discrepancies to be noted ASAP. Windows, steelwork, to be site sized.

All sundry work not shown to be undertaken in accordance with the British Standards.

Suite 4a, 30 Bancroft
Hitchin, SG5 1LE
01462 236866
michael@michaelcollinsarchitects.com
www.michaelcollinsarchitects.com