



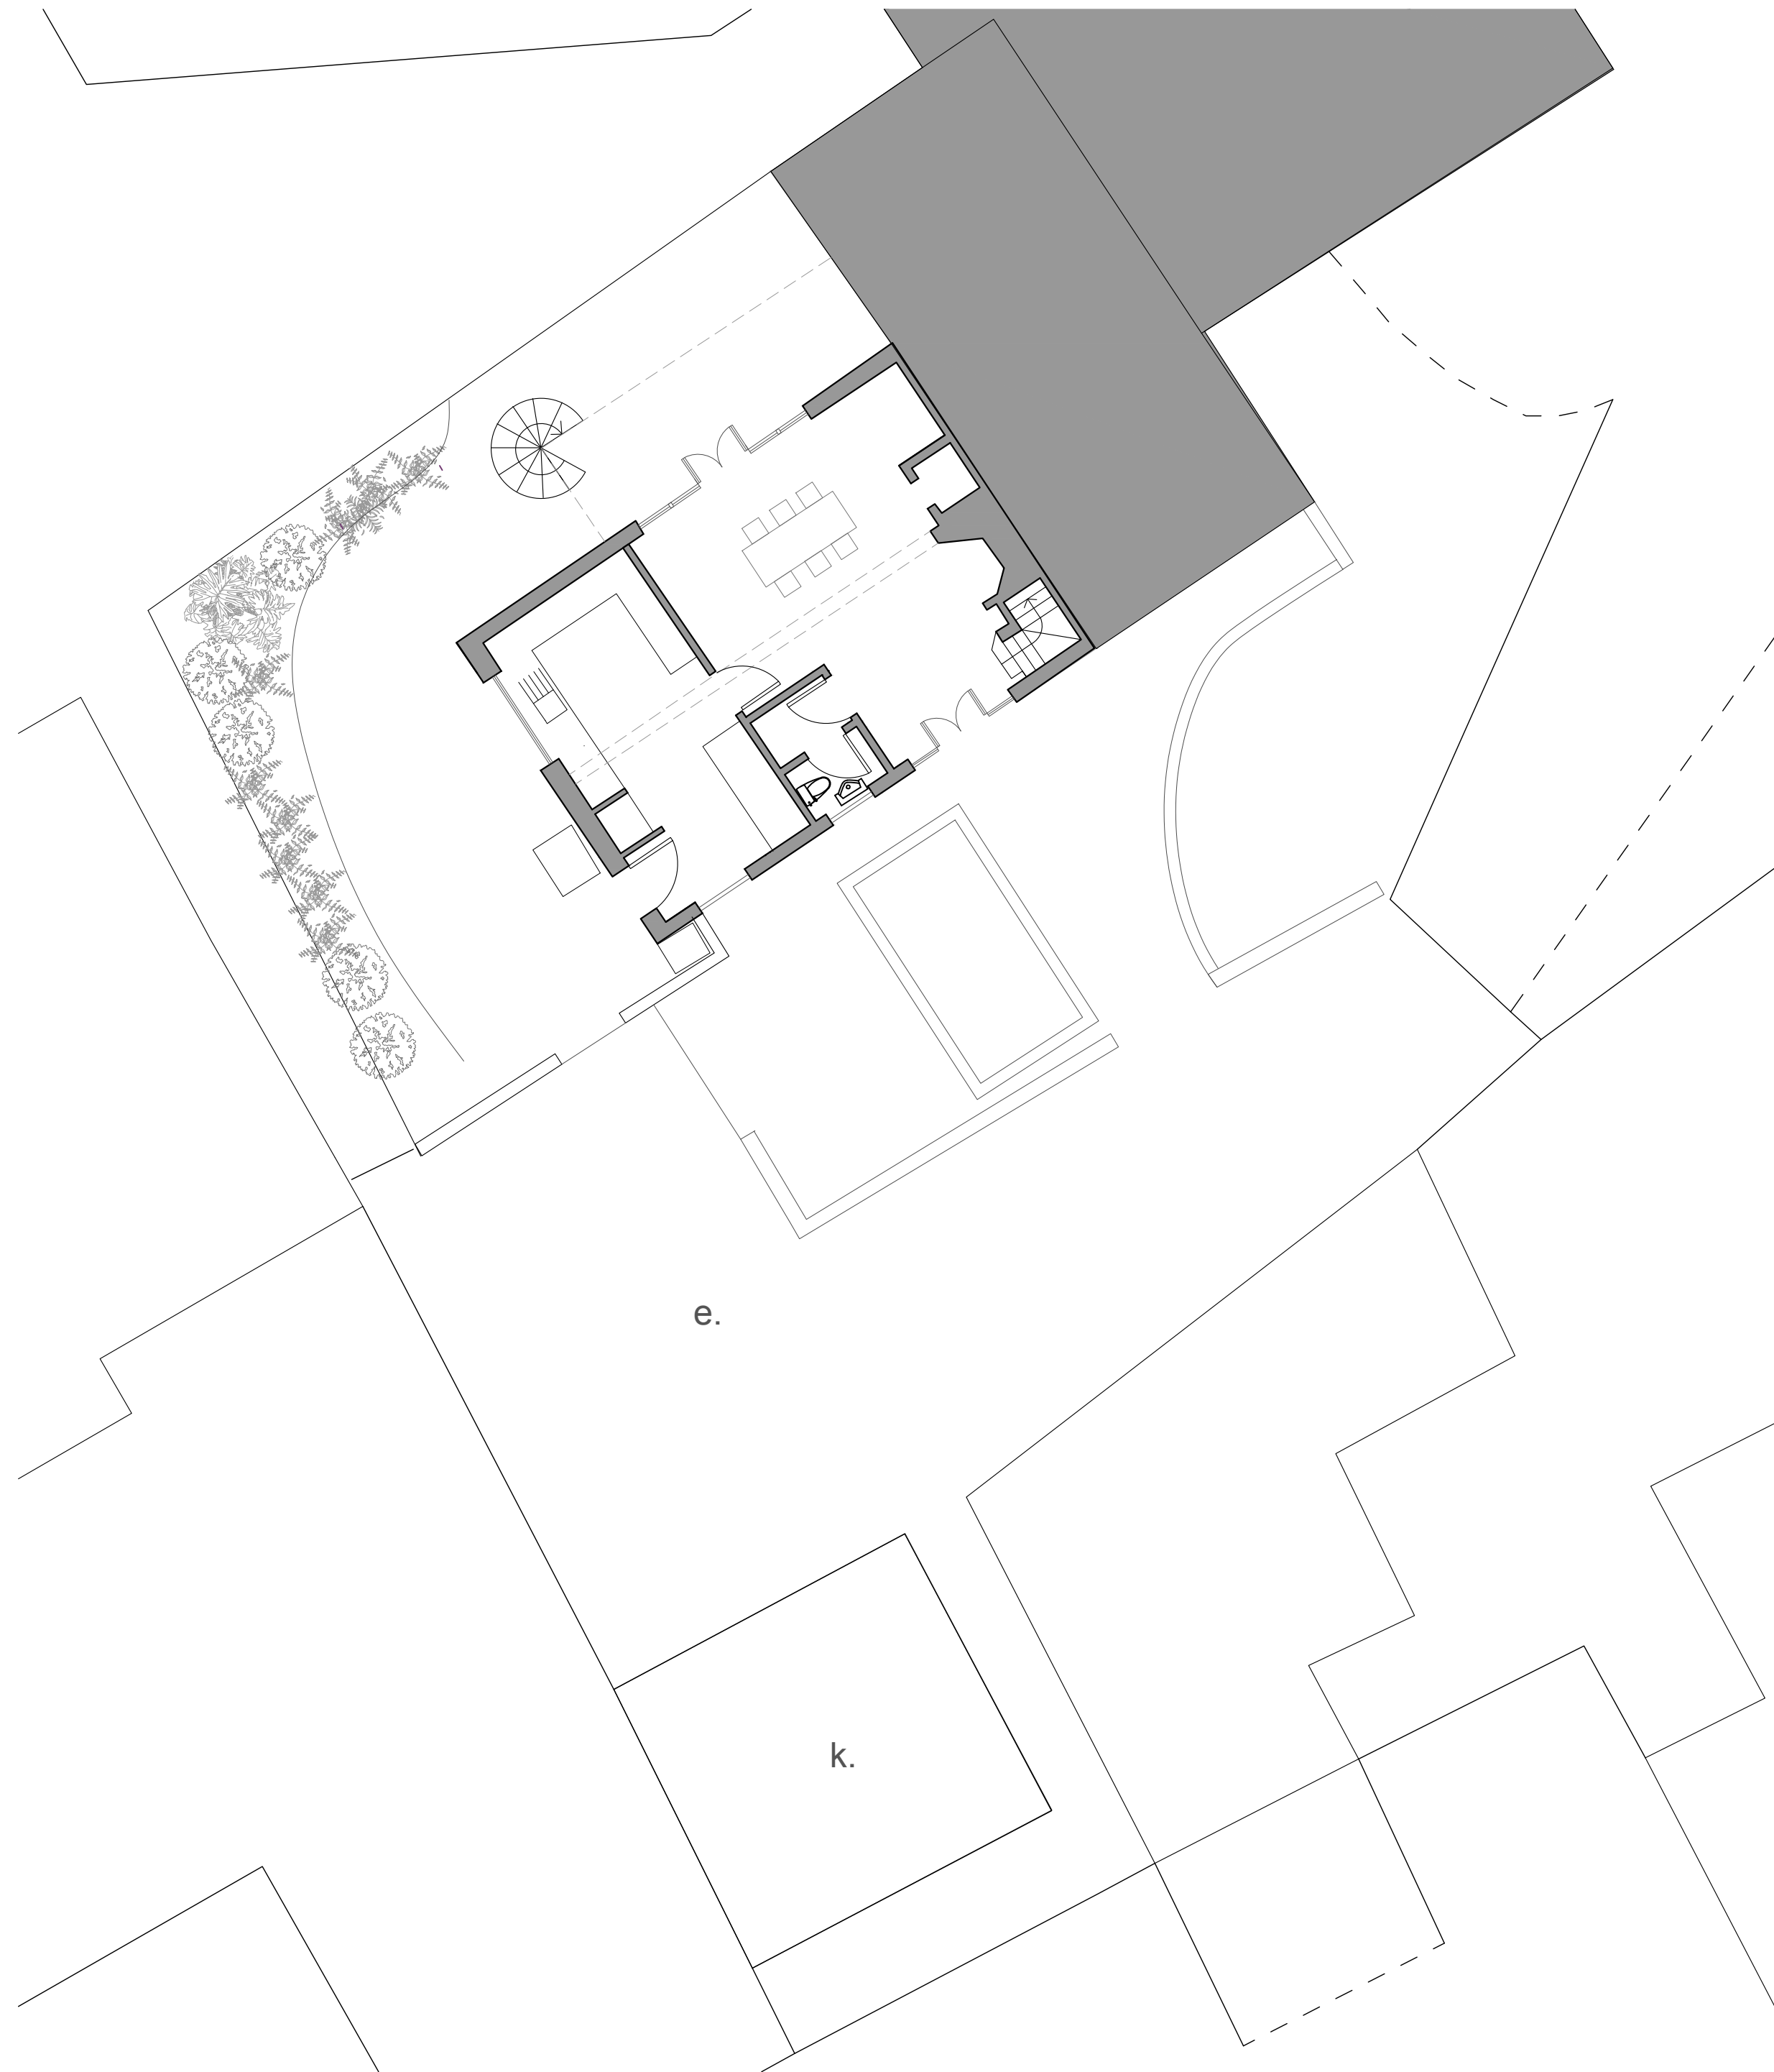

Site Plan as Existing 1:100

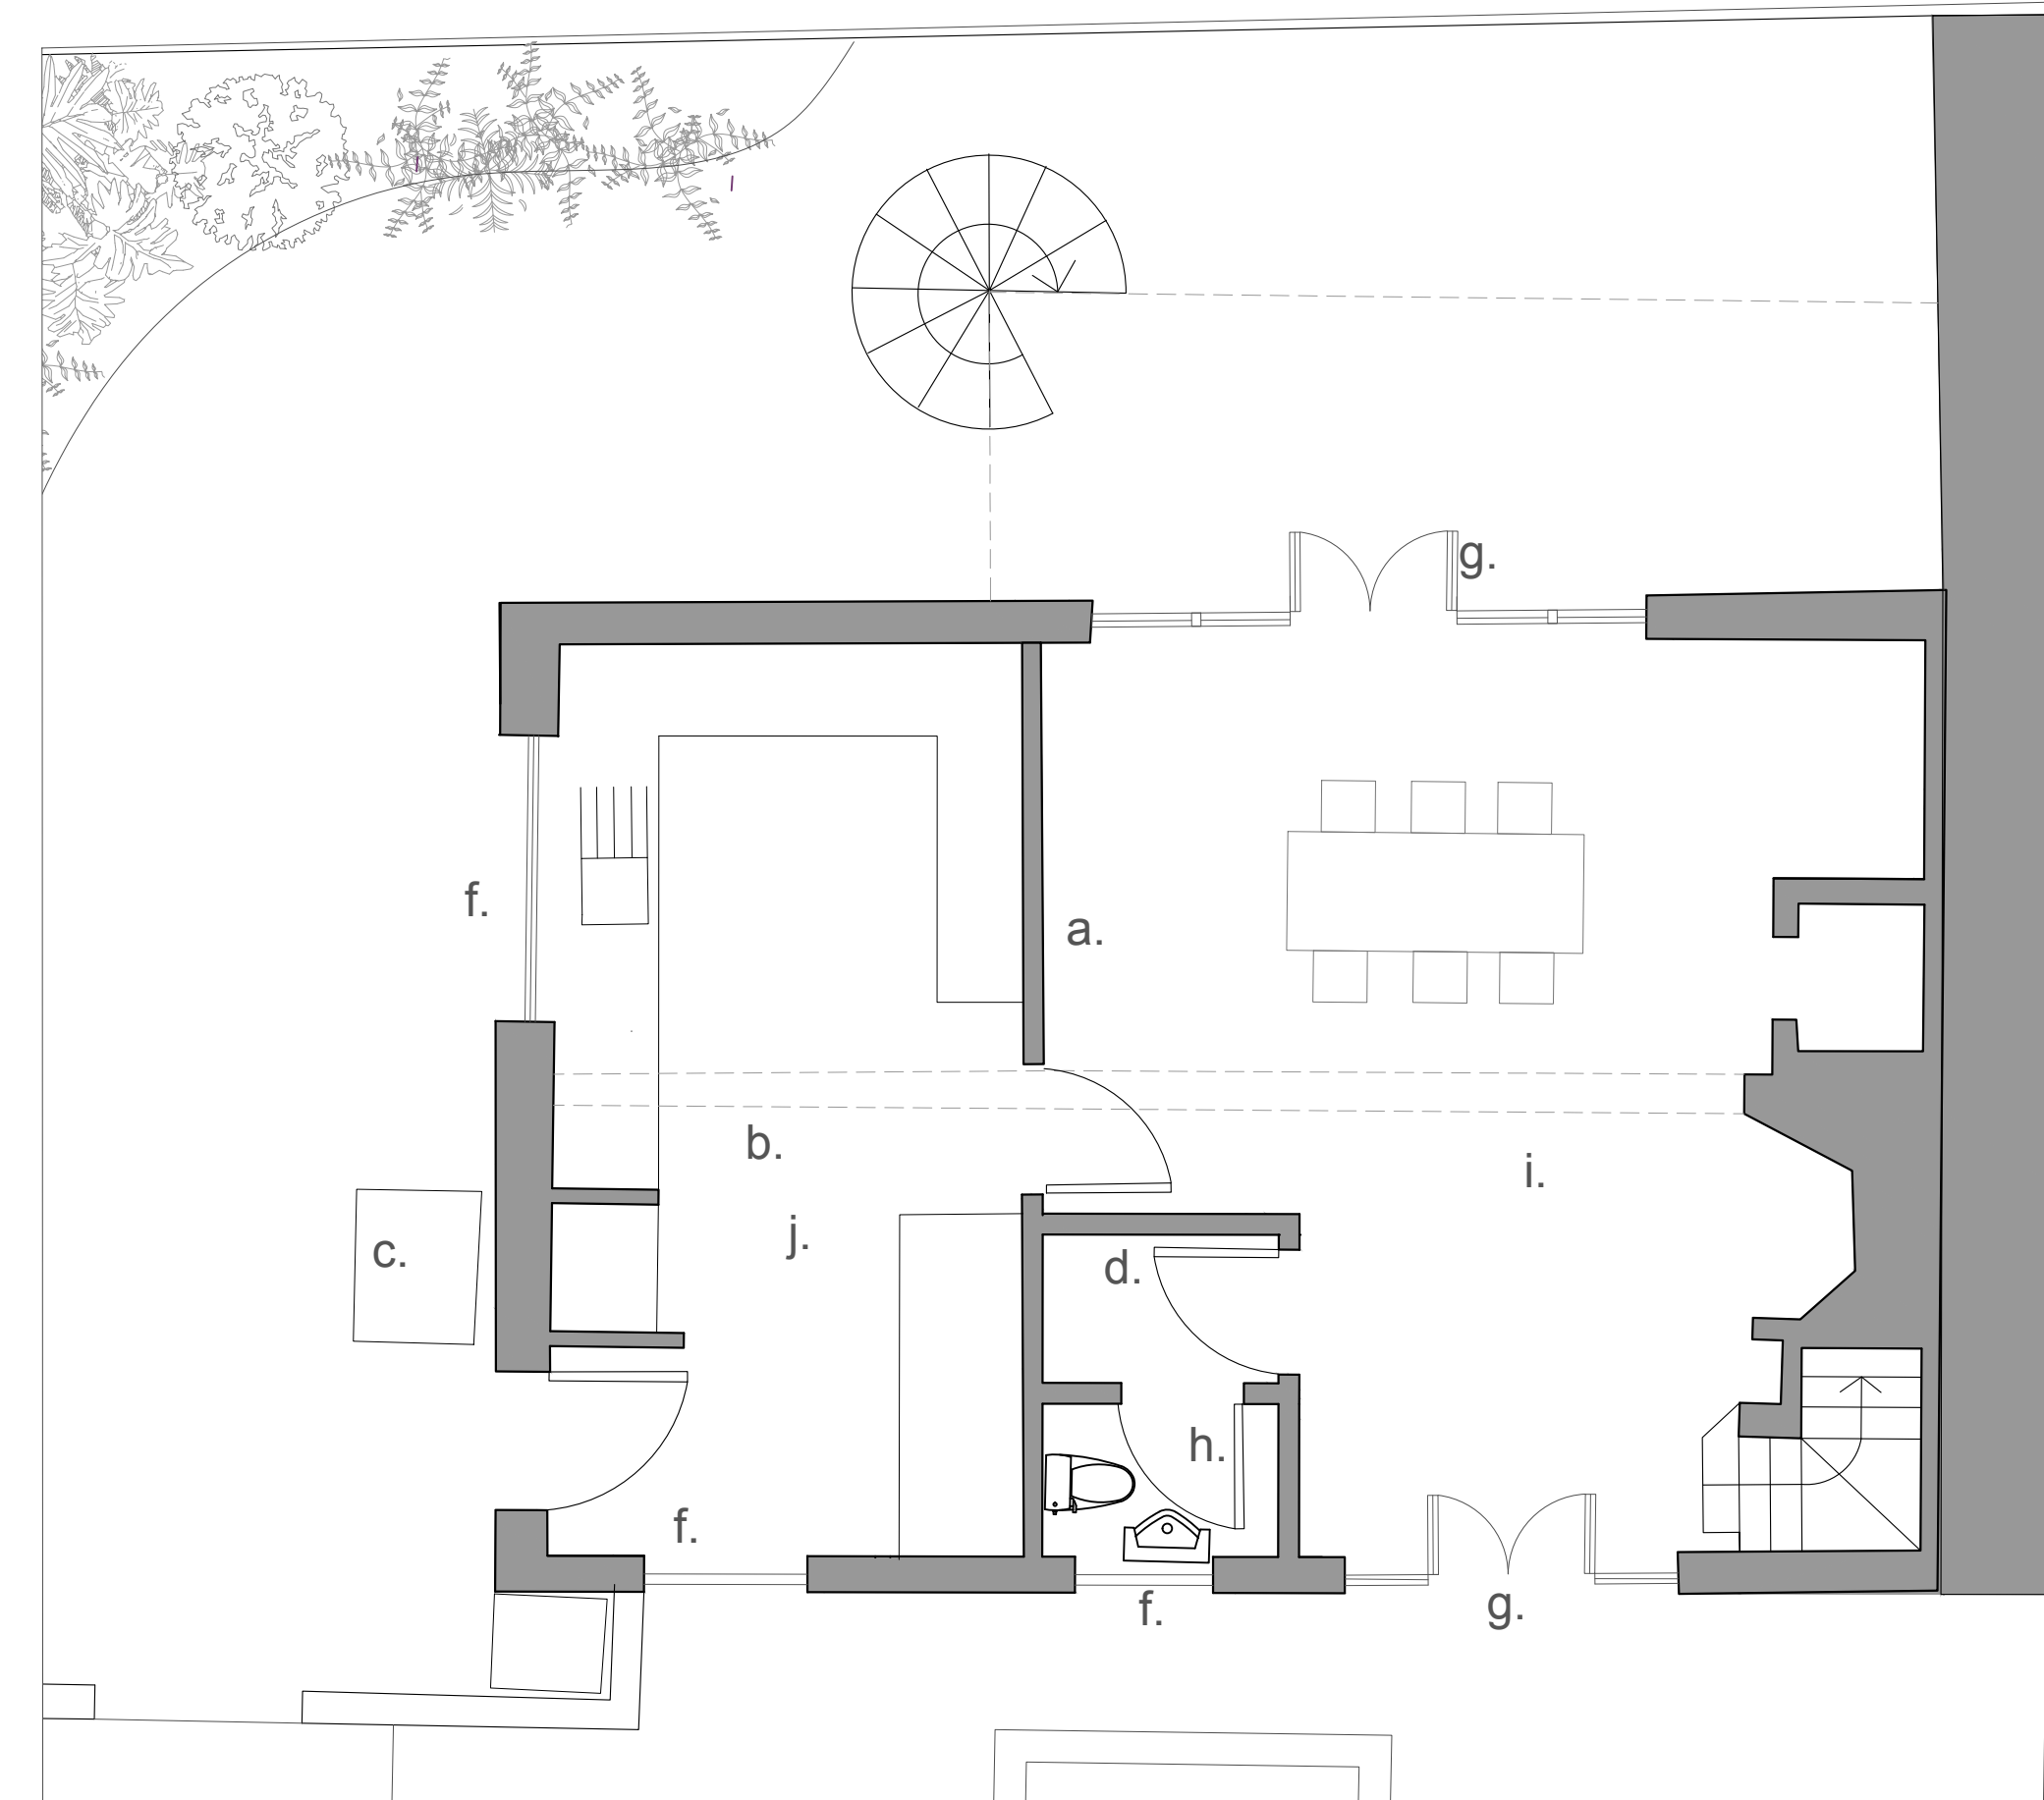

Ground floor Plan as Existing 1:50

Notes:

- a. Existing partition.
- b. Existing kitchen
- c. Existing oil fired boiler
- d. Existing non load-bearing partitions
- e. Existing driveway/courtyard
- f. Existing timber windows.
- g. Existing timber doors
- h. Existing WC and cloak area
- i. Existing concrete floor.
- j. Existing tiled floor
- k. Existing garage

Note: This drawing is copyright

Note: to be read in conjunction with Structural Engineers Information, specification and drawings

All setting out dimensions to be checked on site by contractor and any discrepancies to be noted ASAP. Windows, steelwork, to be site sized.

All sundry work not shown to be undertaken in accordance with the British Standards.

Suite 4a, 30 Bancroft
Hitchin, SG5 1LE
01462 236866
michael@michaelcollinsarchitects.com
www.michaelcollinsarchitects.com

Michael Collins Architect LLP

The West Wing St Ibbs

Job No. 215 Ground floor Plan as Existing

Stage: Stage 2
Status: Preliminary

003

REVISION: Scale 1:50@A1