



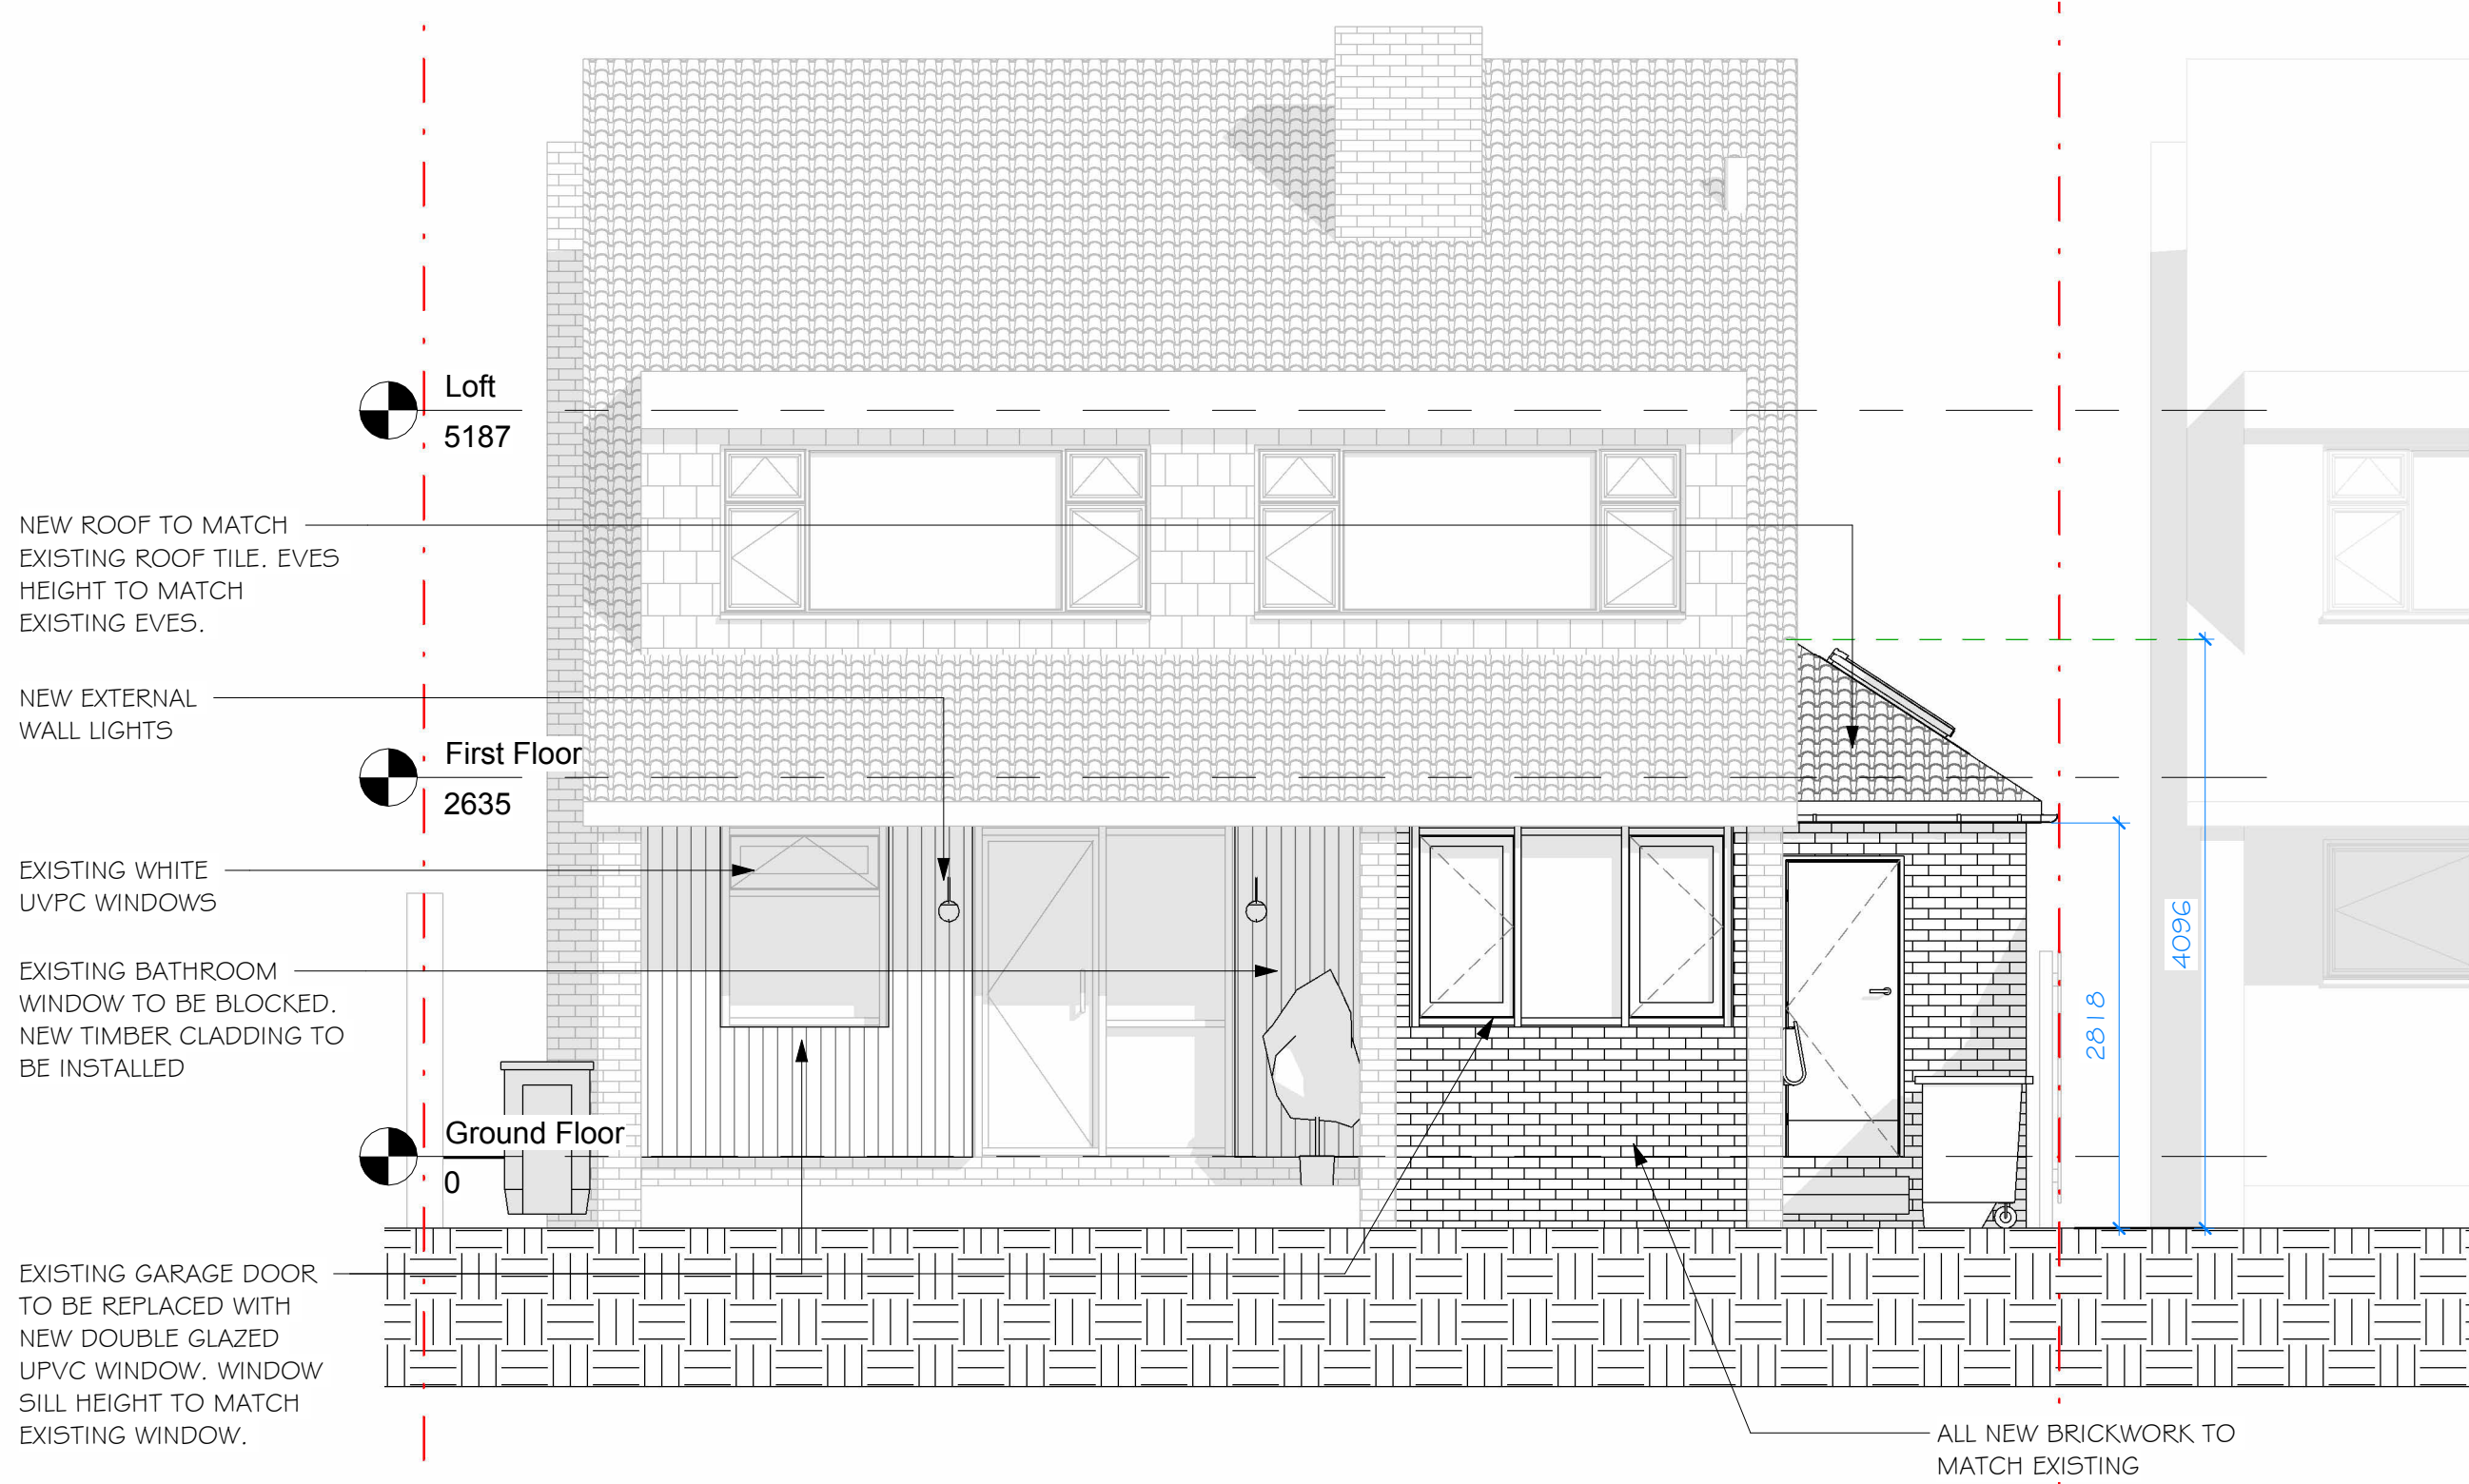

1 Proposed Front Elevation
1 : 50



2 Proposed Back Elevation
1 : 50

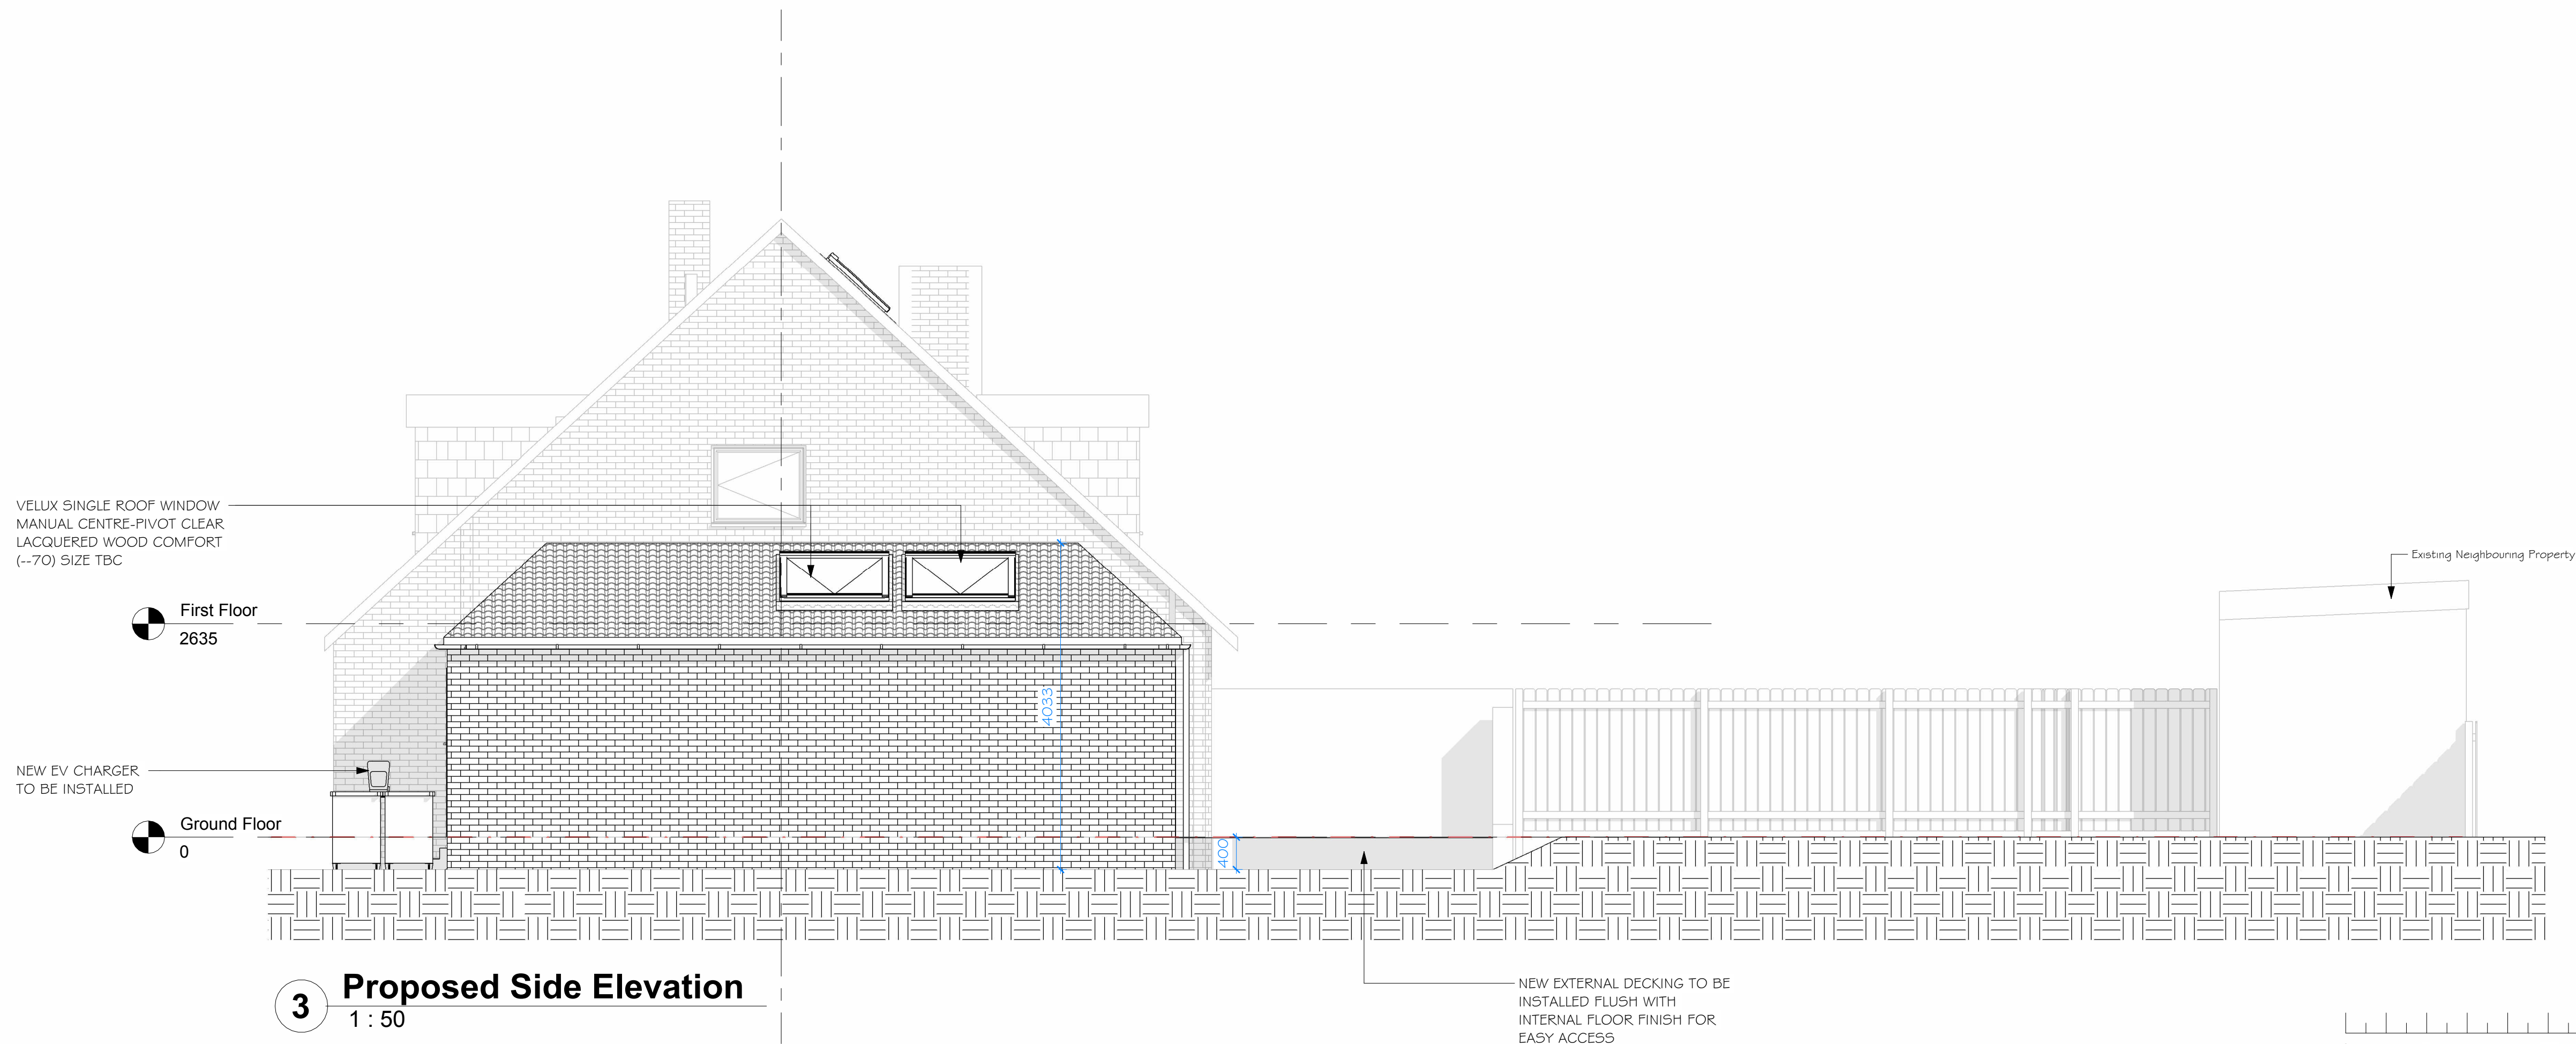

3 Proposed Side Elevation
1 : 50

ISSUED FOR PLANNING ALF 25.04.25

Revision Description Drawn Date

Client: Fraser's Residence

Title: Proposed External Elevations

Number: 29102024_10302

Project Status: Proposed

Revision: -

First Issue Date:

Project Site: 23 Cherry Drive
Royston
SG8 7DL

Scale: 1 : 50 @ A1

Scale 1:50

0 1 2.5 5 m