



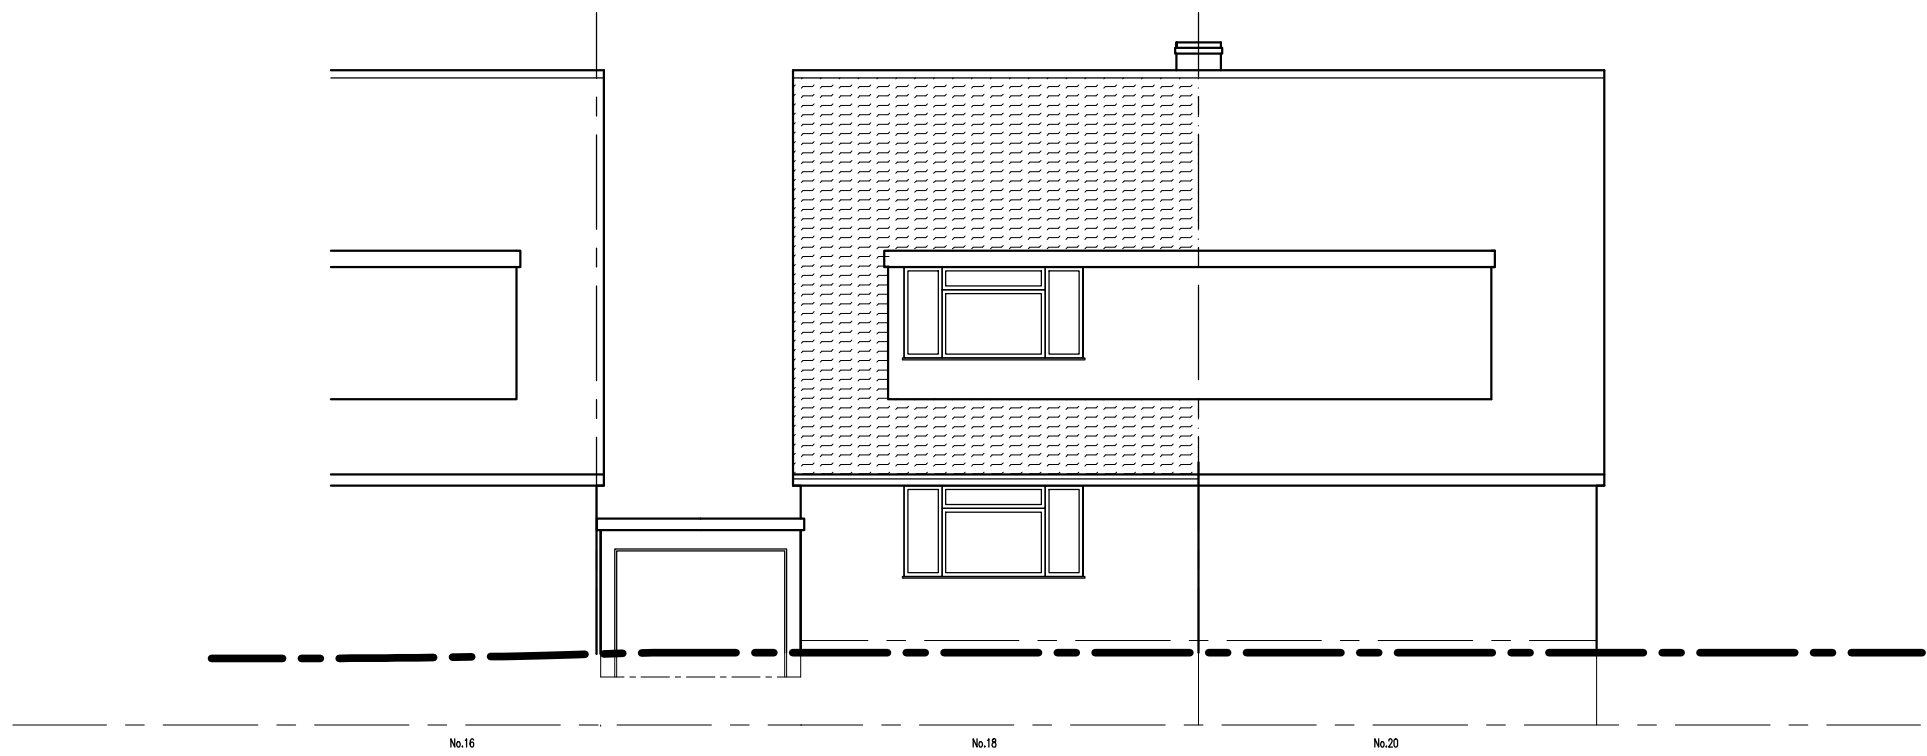


EXISTING FRONT ELEVATION - 1:100

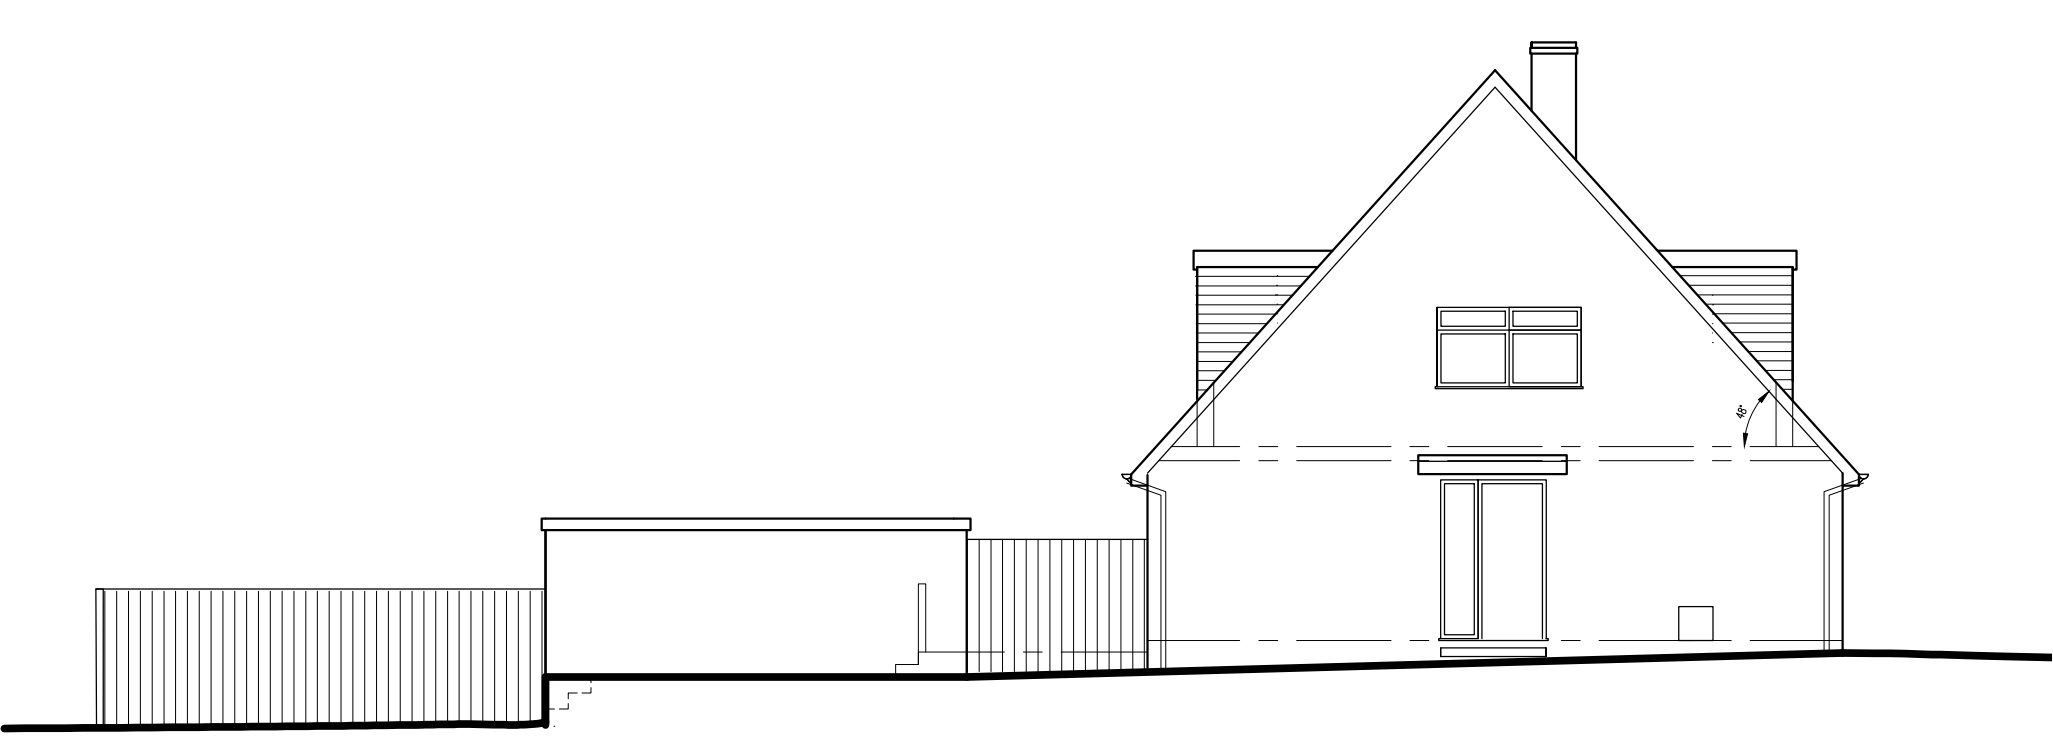


EXISTING SIDE ELEVATION - 1:100


METRES
0 5
SCALE 1: 100

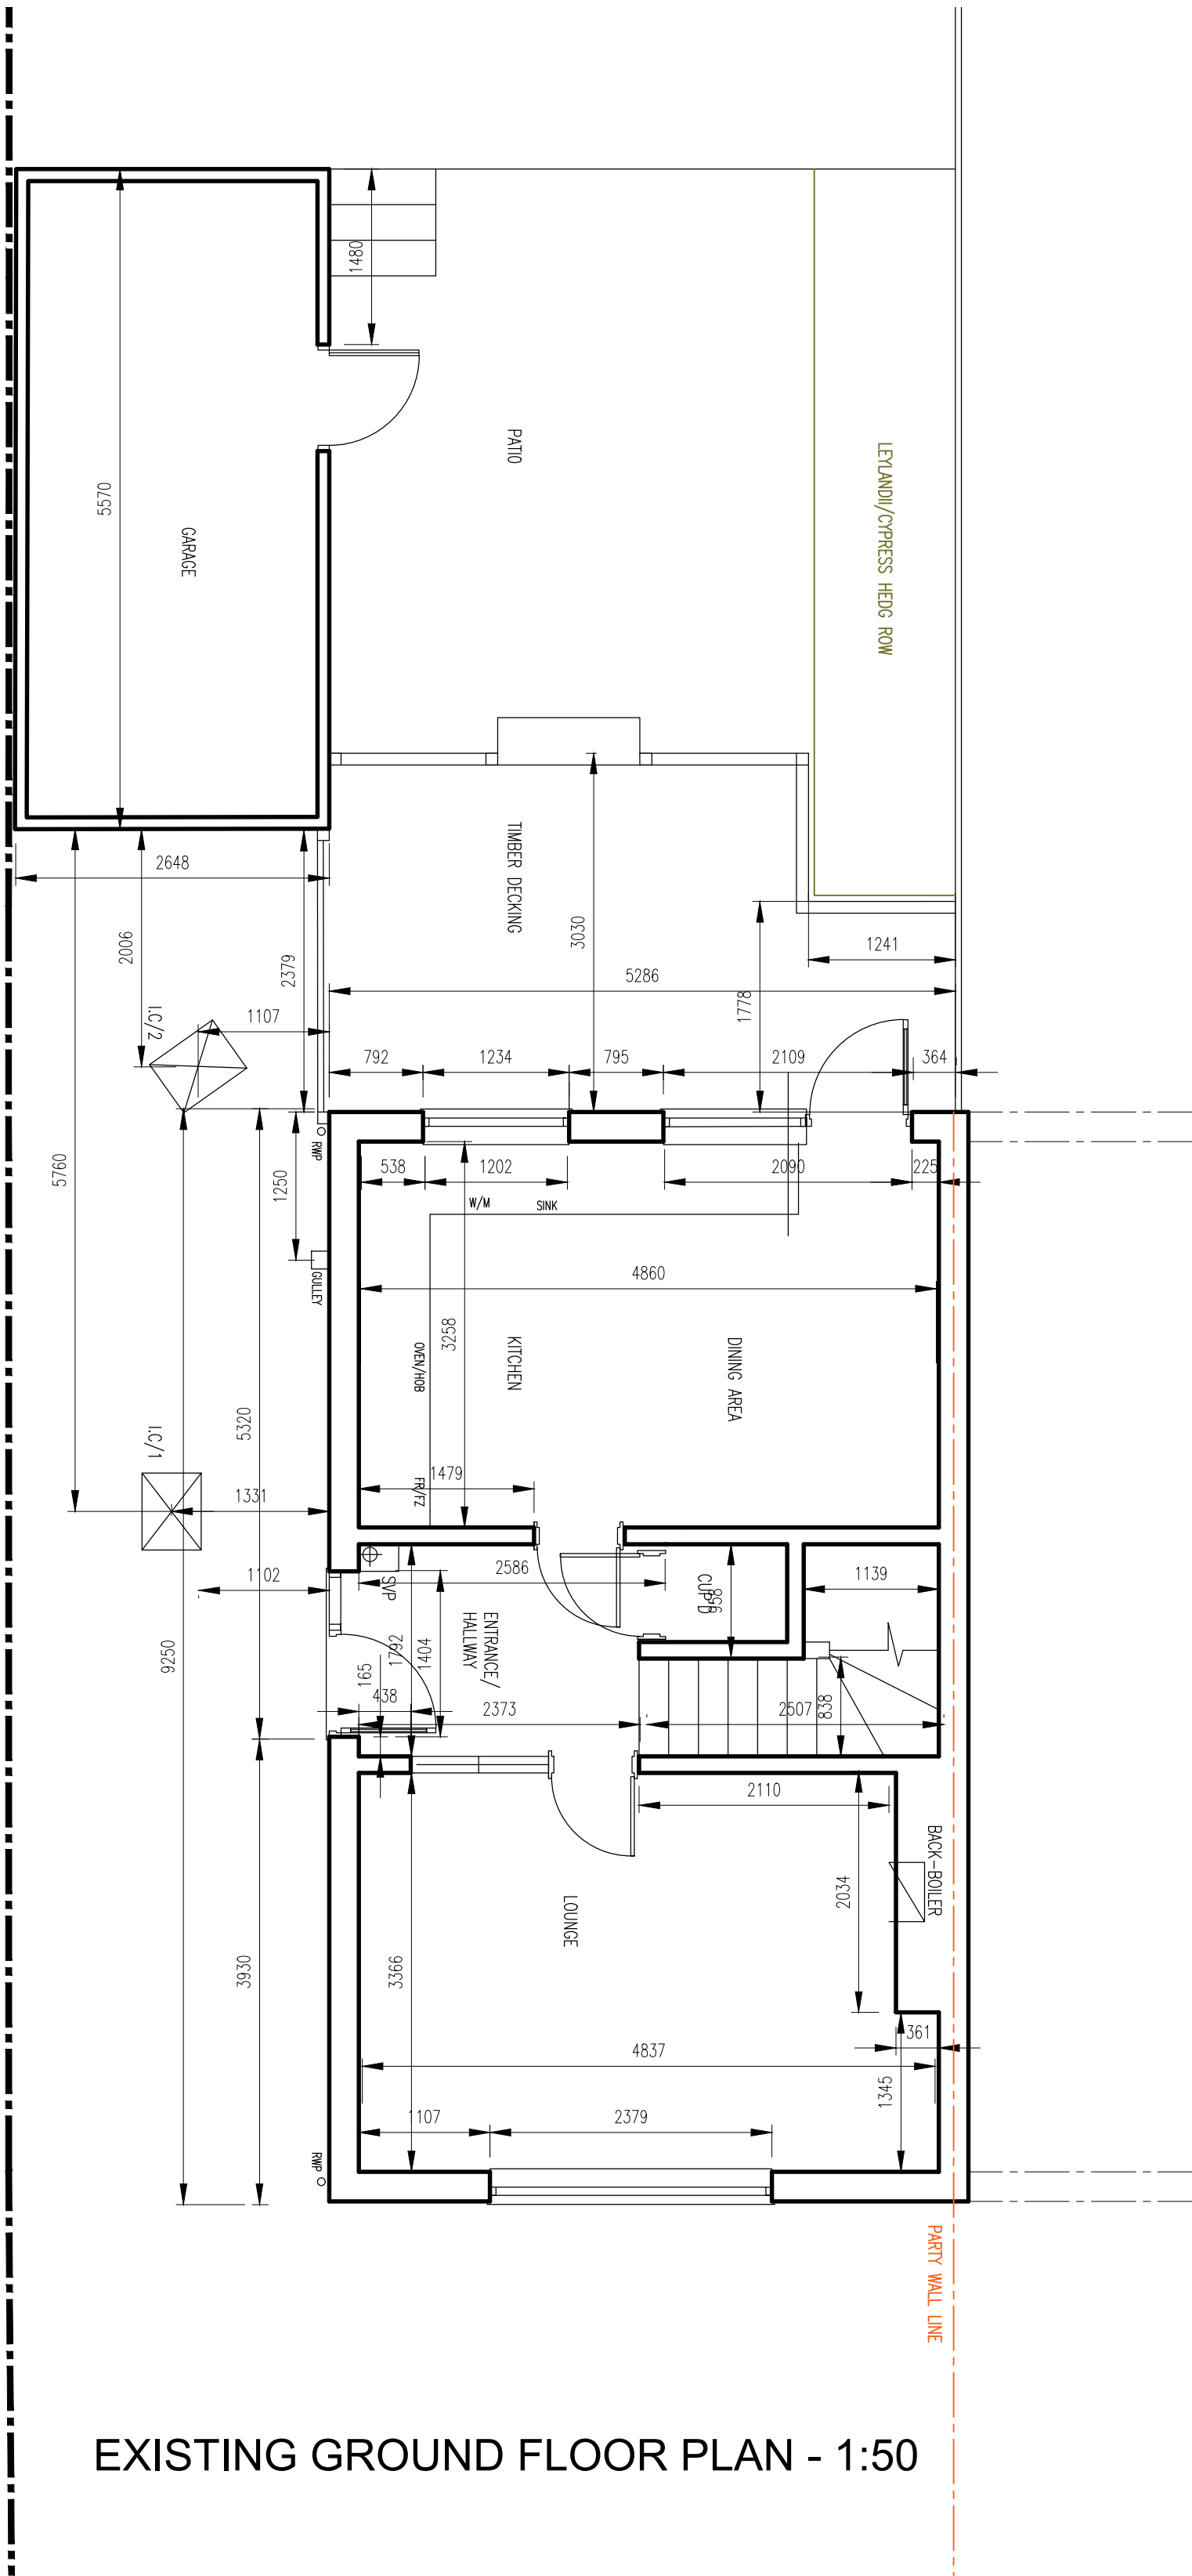

EXISTING GROUND FLOOR PLAN - 1:50

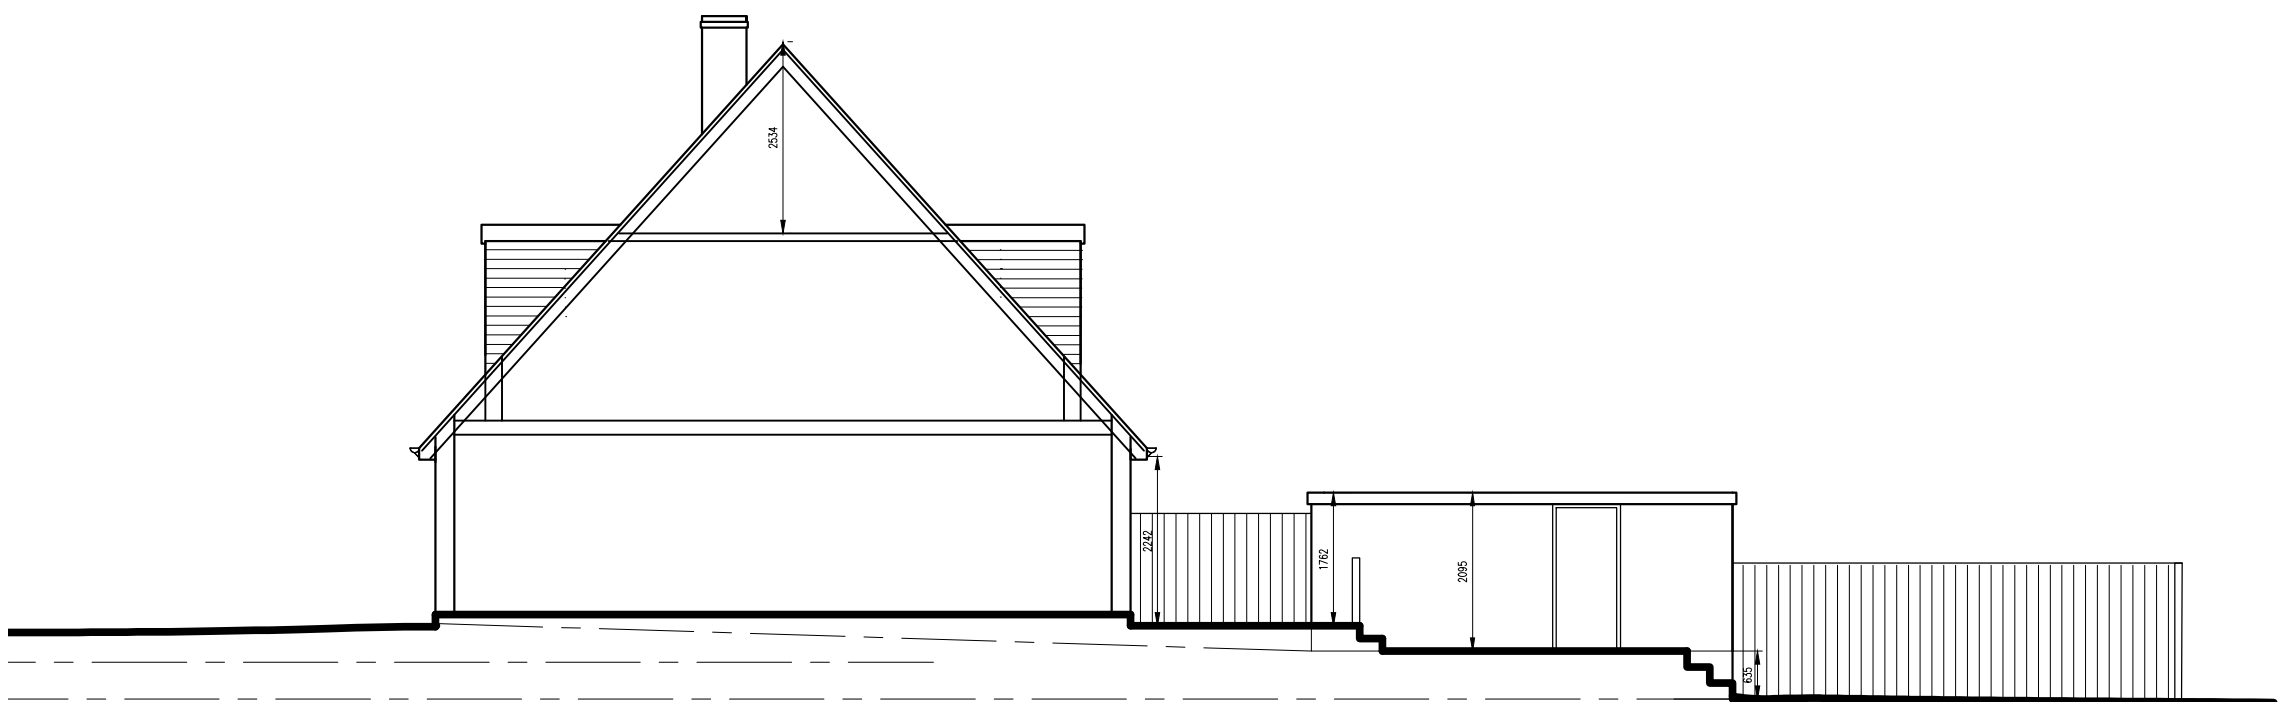


EXISTING SIDE ELEVATION - 1:100

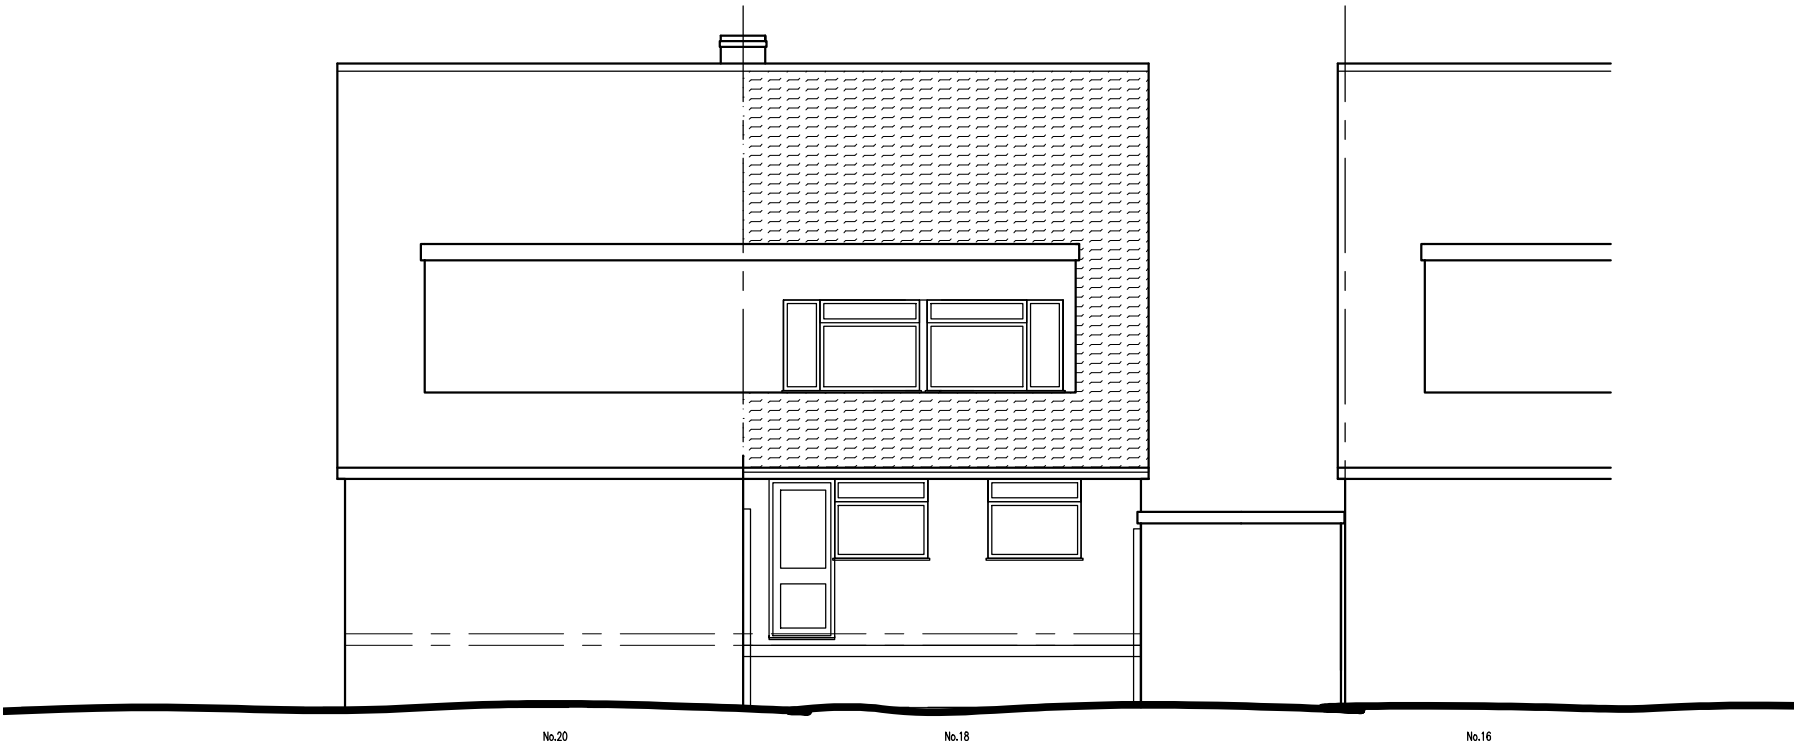


EXISTING REAR ELEVATION - 1:100


METRES
0 5
SCALE 1: 50

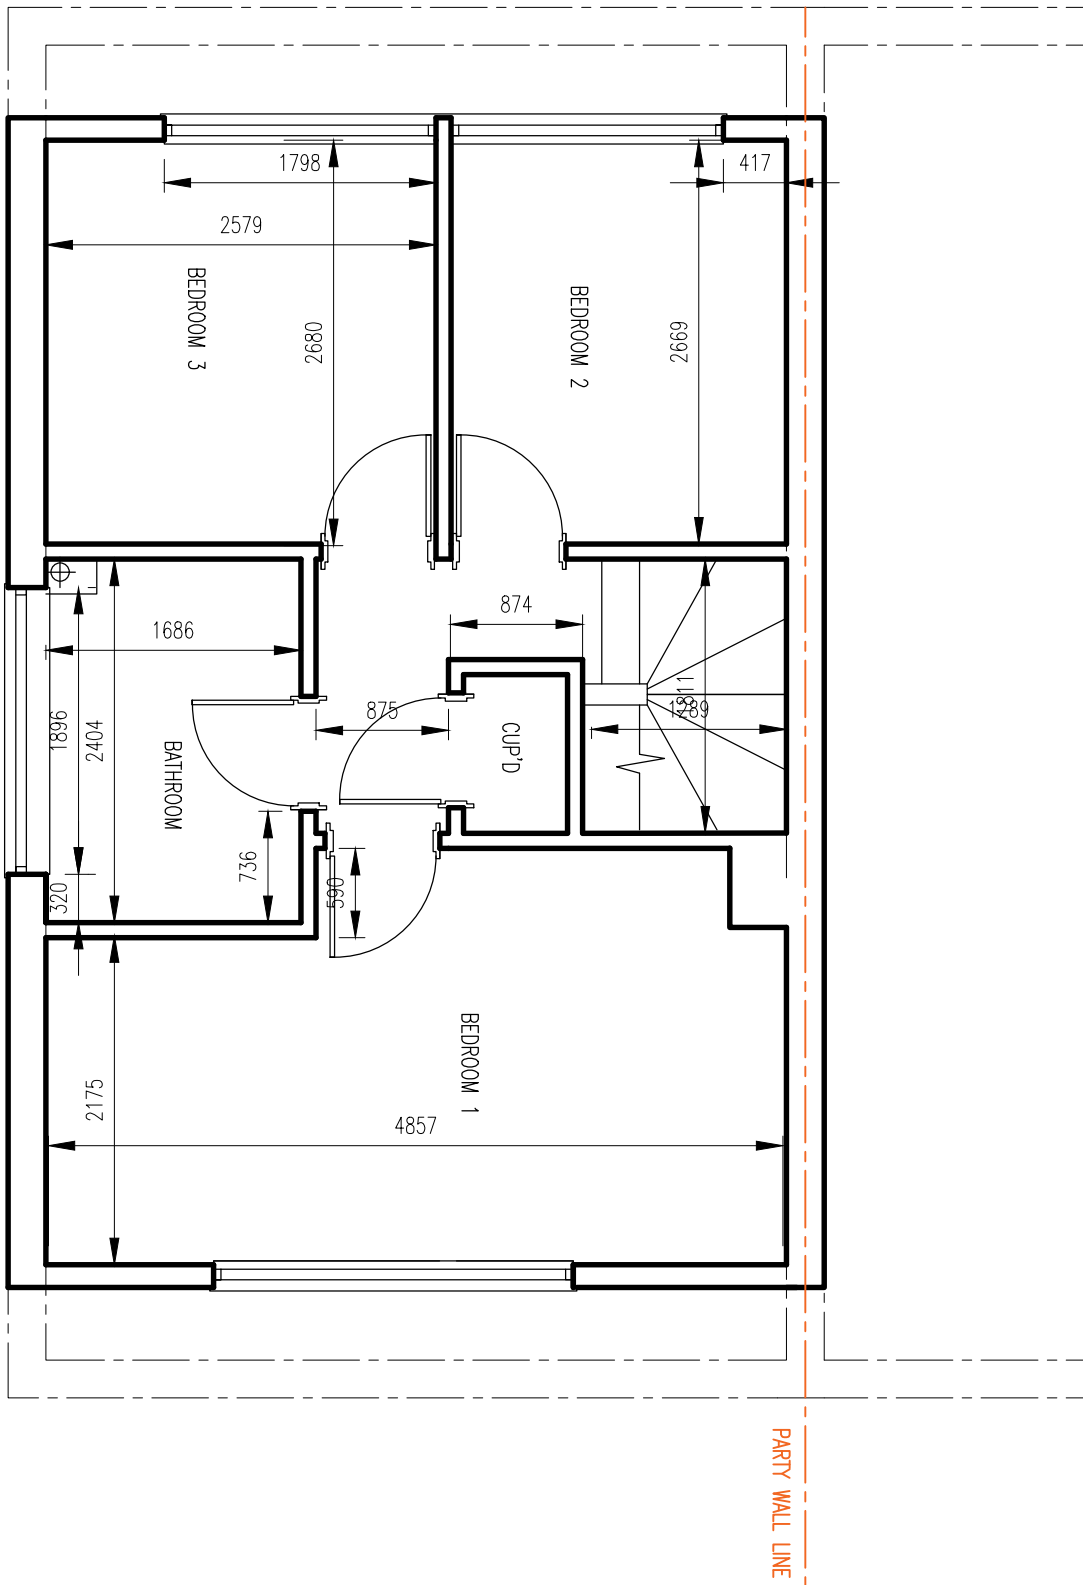

EXISTING FIRST FLOOR PLAN - 1:50

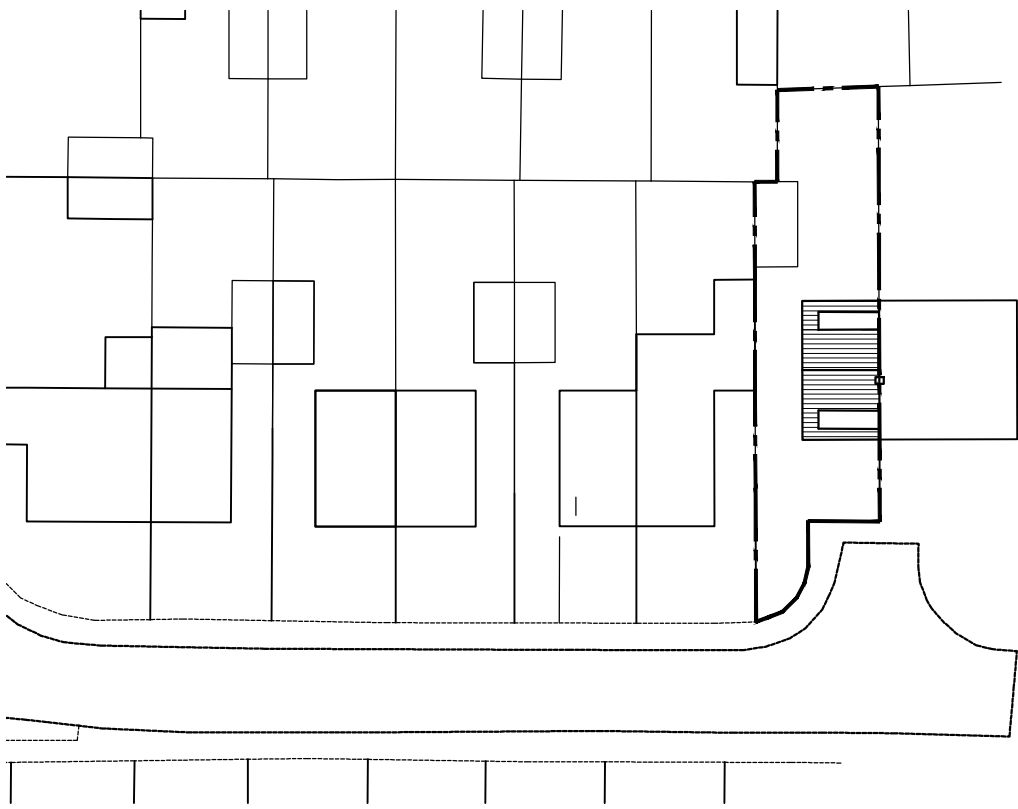

EXISTING SITE PLAN - 1:500

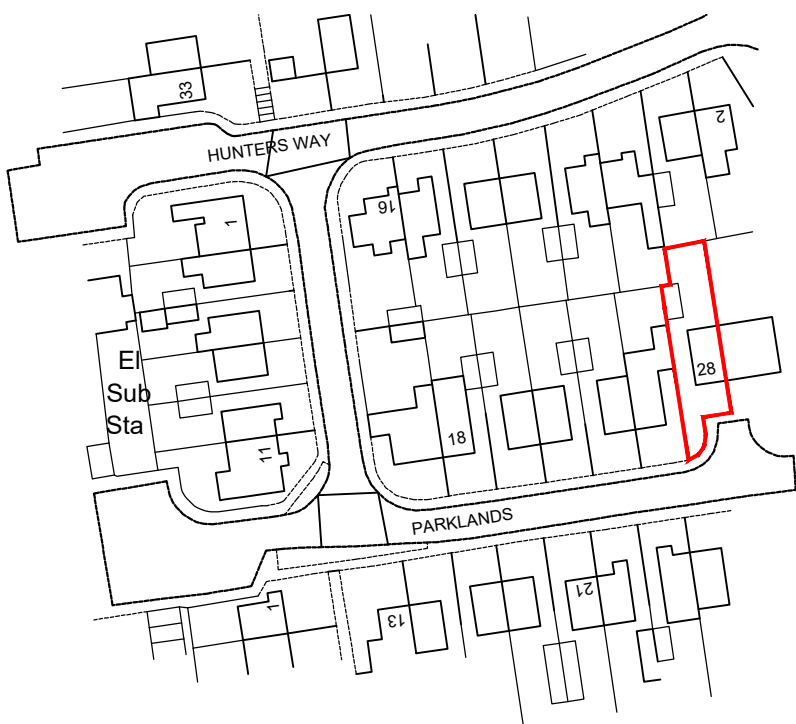

LOCATION PLAN - 1:1250



METRES
0 5 10 15 20
SCALE 1:1250

© COPYRIGHT OF ARCHITECT		
ALL DIMENSIONS TO BE CHECKED ON SITE AND NOT SCALED FROM THIS DRAWING. ANY DISCREPANCIES FOUND ON SITE TO BE REPORTED TO THE ARCHITECT PRIOR TO CONSTRUCTION. PARTY WALL AGREEMENTS AND C.O.M. REGULATIONS ALL AT THE CLIENT'S RISK. COMMENCEMENT OF WORK ON SITE PRIOR TO L.A. PLANS APPROVAL IS ENTIRELY AT THE OWNERS RISK.		
Rev	Amendment	Date:
-	-	-

Office 1
First Floor
1 Market Hill
Royston
Hertfordshire
SG8 9JL
e: cb.architect@outlook.com
t: 07908739837



Status:	PRELIMINARY / PLANNING	
Client:	MR C.GORSMANN	
Site Address :	28, PARKLANDS, ROYSTON, N.HERTS	

Drawing Title:	AS EXISTING DRAWING/ EXTENSIONS & INT.ALT		
Drawing By:	CB	Date:	21/11/23
Drawing Reference:	ROY/CB/23/01	Revision:	*
		Scale:	1:100, 1:50