

Plot	GIA m ²	GIA sqft
06	144.7	1558
07	148.5	1599



Front Elevation




Side Elevation




Rear Elevation




Side Elevation

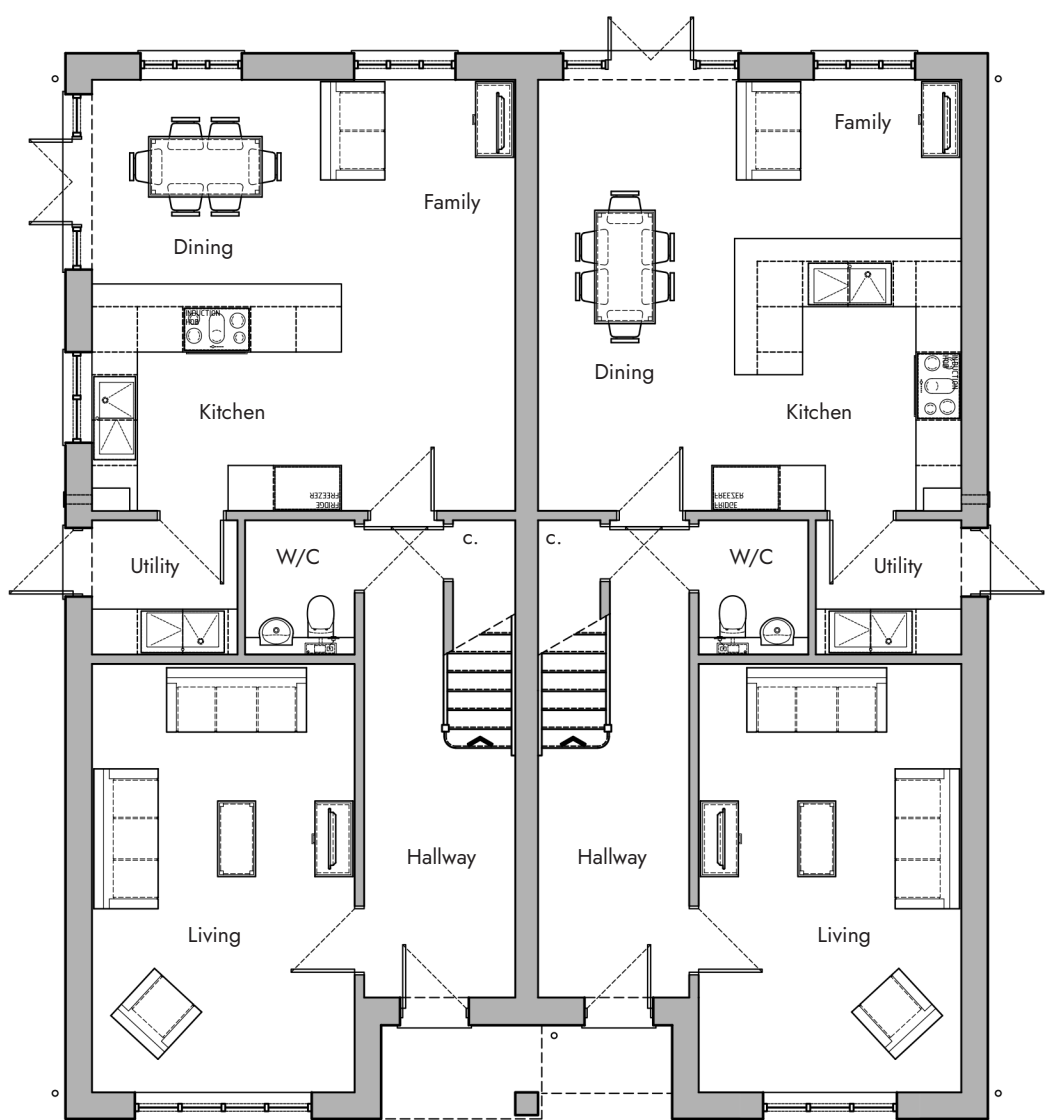

Ground Floor Plan

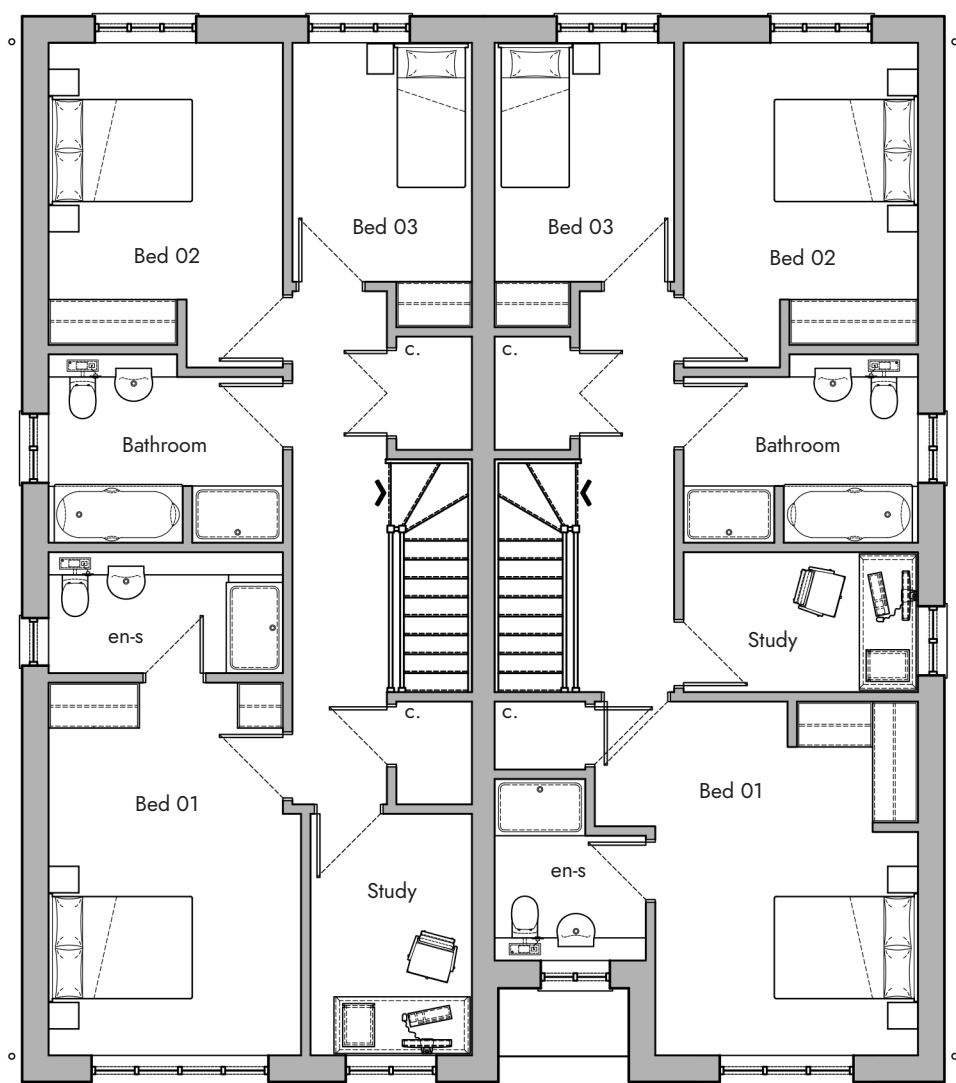


First Floor Plan

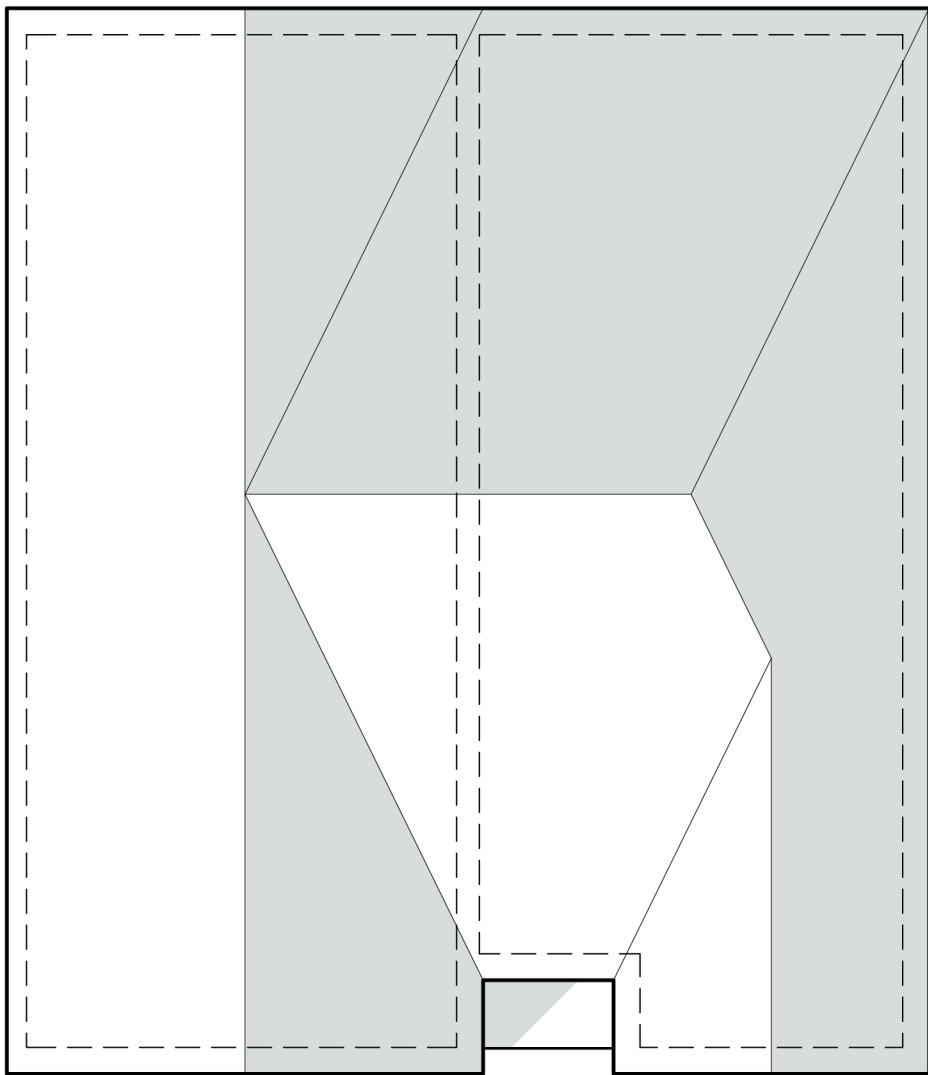

Roof Plan

1:100
0m 1m 3m 6m

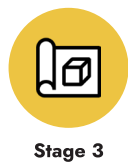

Lodge Court, Ickleford

// House Type Plots 06-07

Client Name Troy Homes
Site Address Lodge Court
Turnpike Ln,
Ickleford,
Hitchin SG5 3UZ

Drawn by HNR **Checked by** JHC
Scale 1:100 @ A1 **Date** 31.08.2024
Scene Ref. 2328 **Rev no.** PL05
Drawing no. 2328-LDCT-SCN-ZZ-00-DR-A-02.013-A3

PL05	Elevations updated	HNR	31.08.24
PL04	Plans amended to client comments	HNR	28.08.24
PL03	Plans amended to client comments	HNR	21.08.24
PL02	Elevations added	OBL	09.05.24
PL01	Updated client issue	HNR	03.05.24
Rev	Description	Initials	Date

