
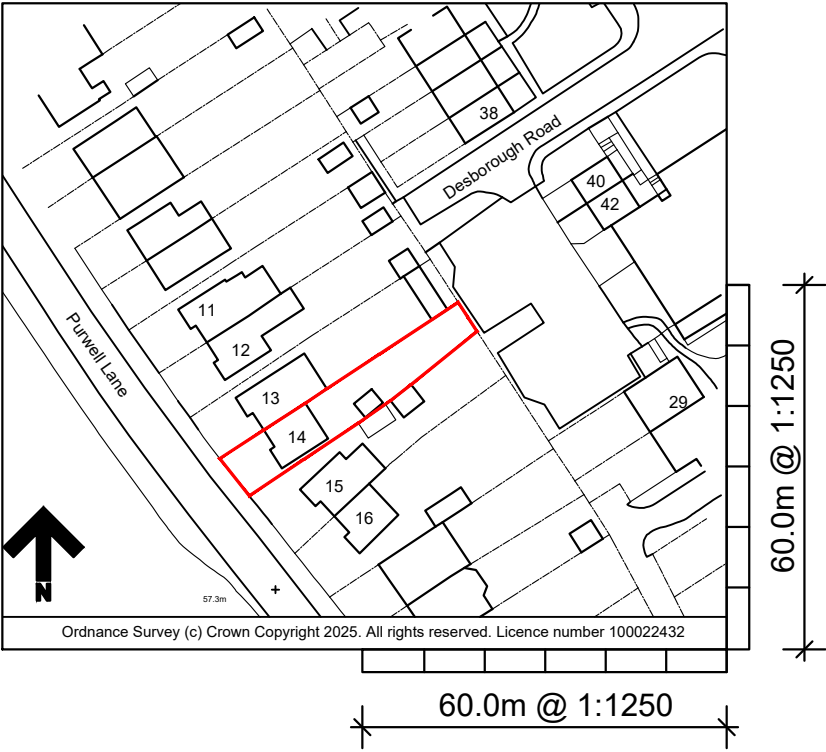


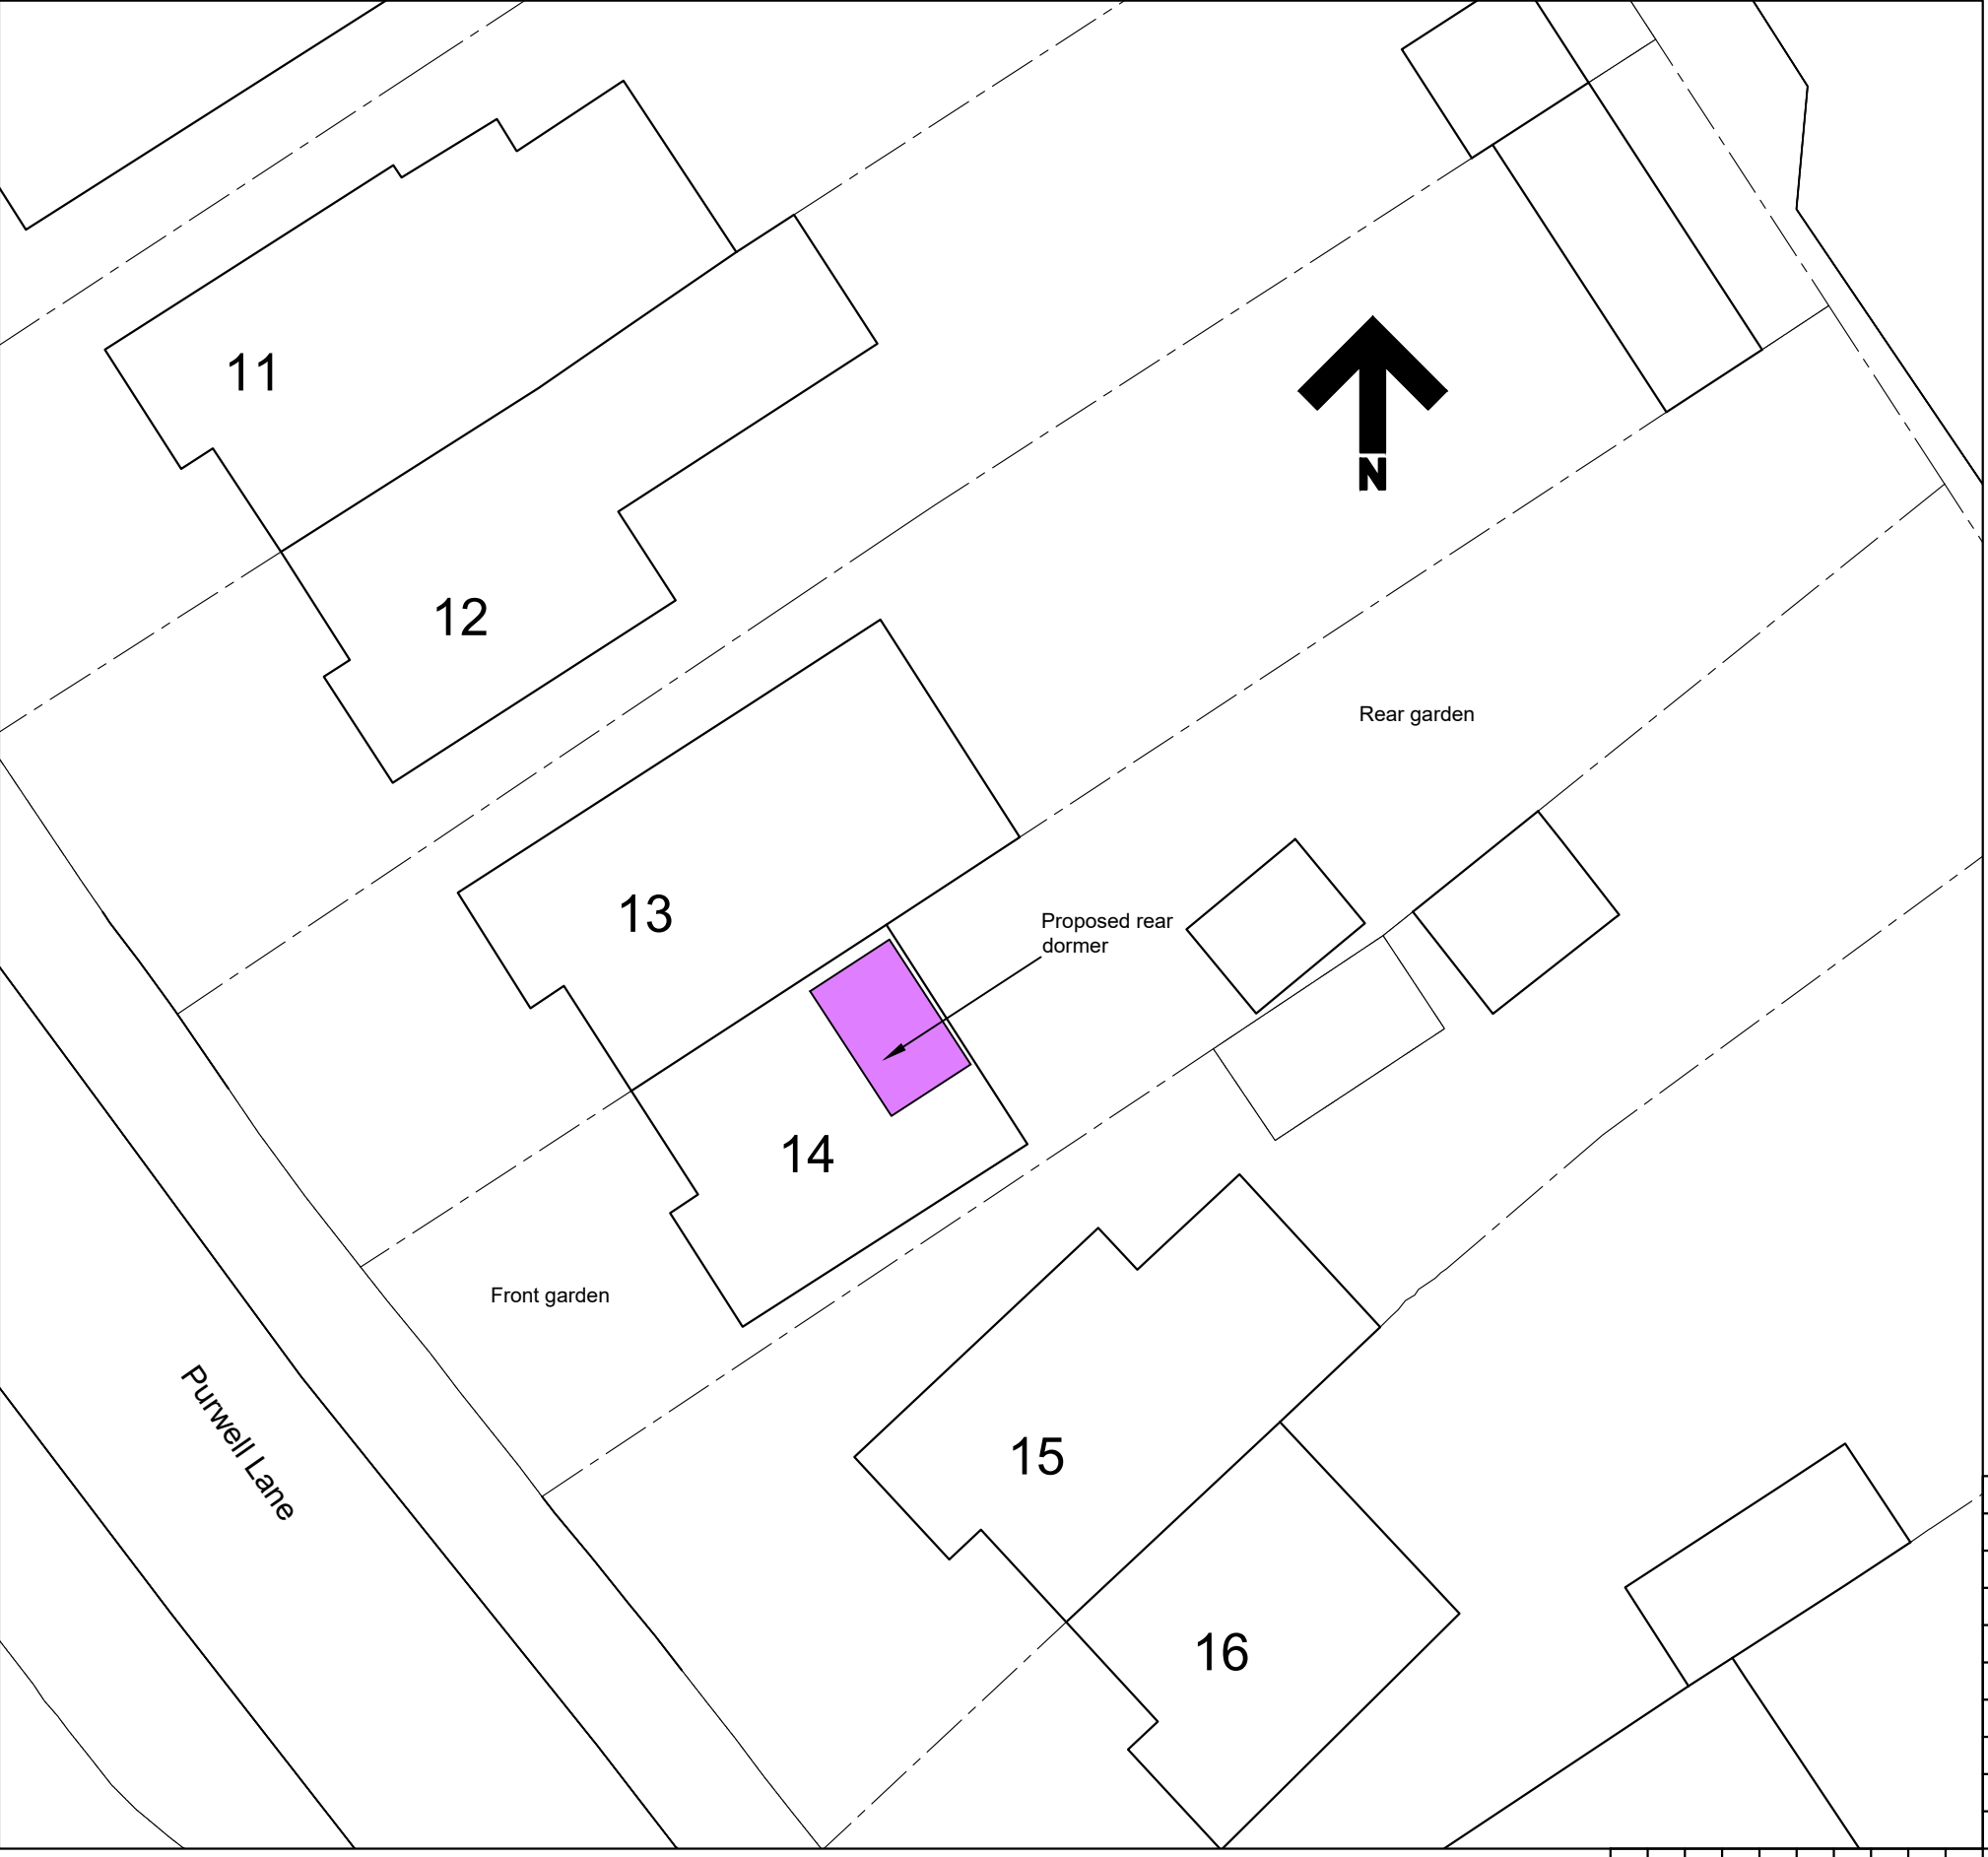

Site location plan 1:1250

Rev.	Description.	Date.
AT Design (Welwyn) Ltd Architectual Design Services 30c High Street, Welwyn, Herts AL6 9EQ Tel: 07931703297 - email: adamtrigg@hotmail.com		
Title; Proposed loft conversion 14 Purwell Lane Hitchin Herts SG4 0NE Site plan & location plan		
Scale : 1:200 @ A3		Drawn by: AT
Date : Sept 2025		
Drg.No: AT1288-01		