






Existing front elevation

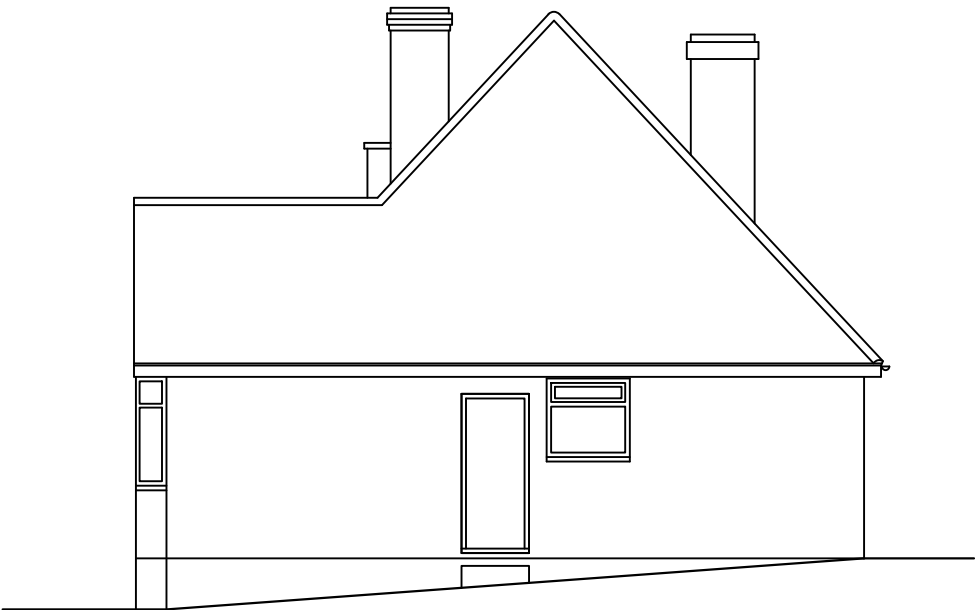


Existing side elevation

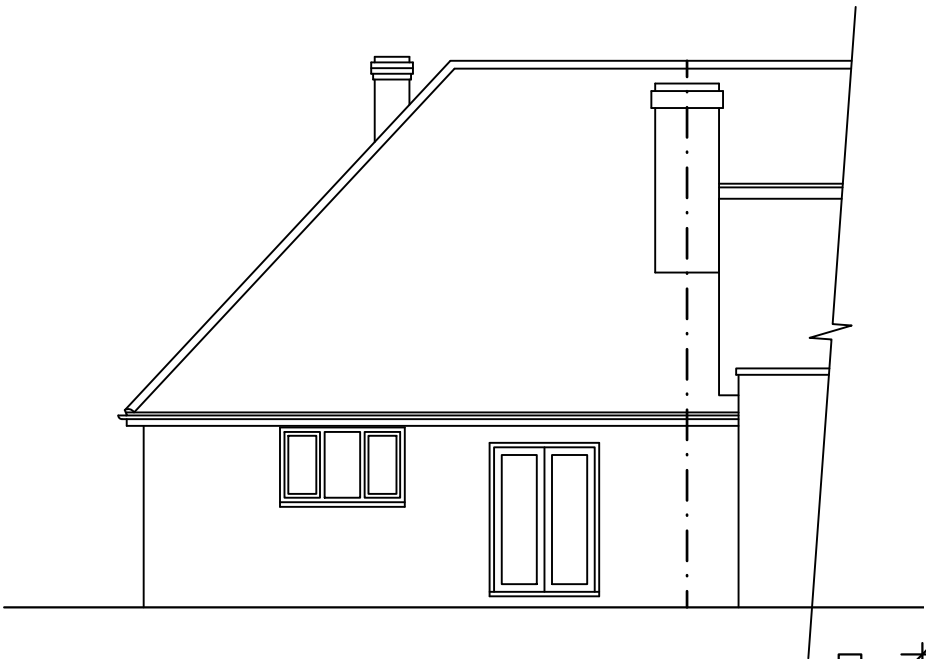


Existing rear elevation

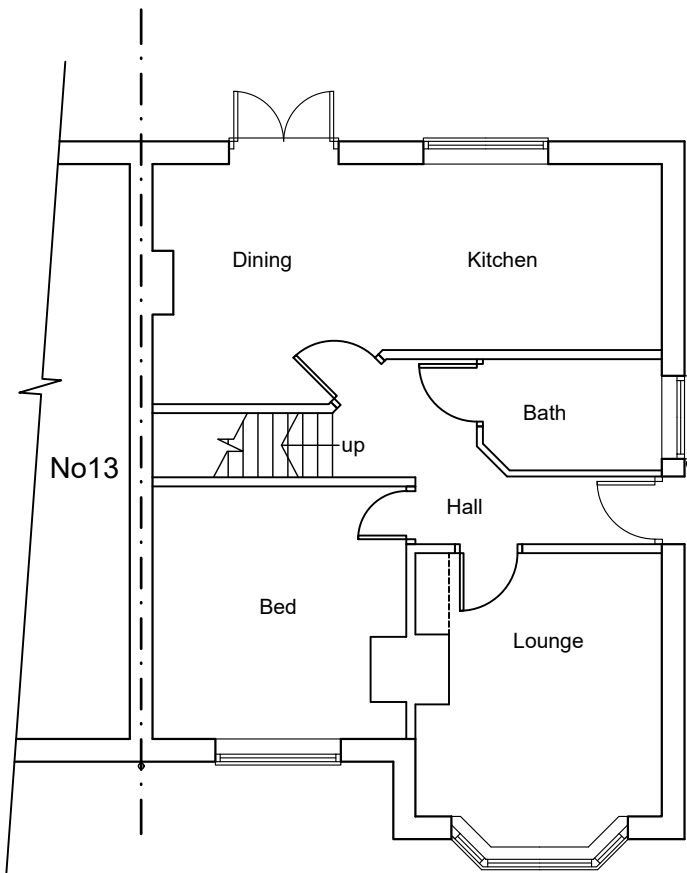


Existing ground floor plan

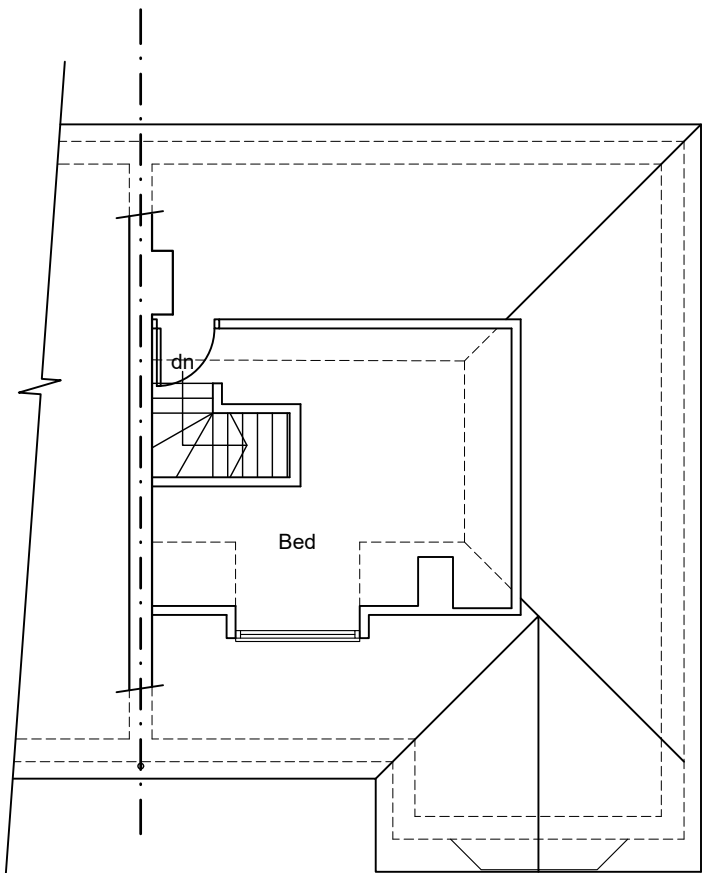

Existing first floor plan

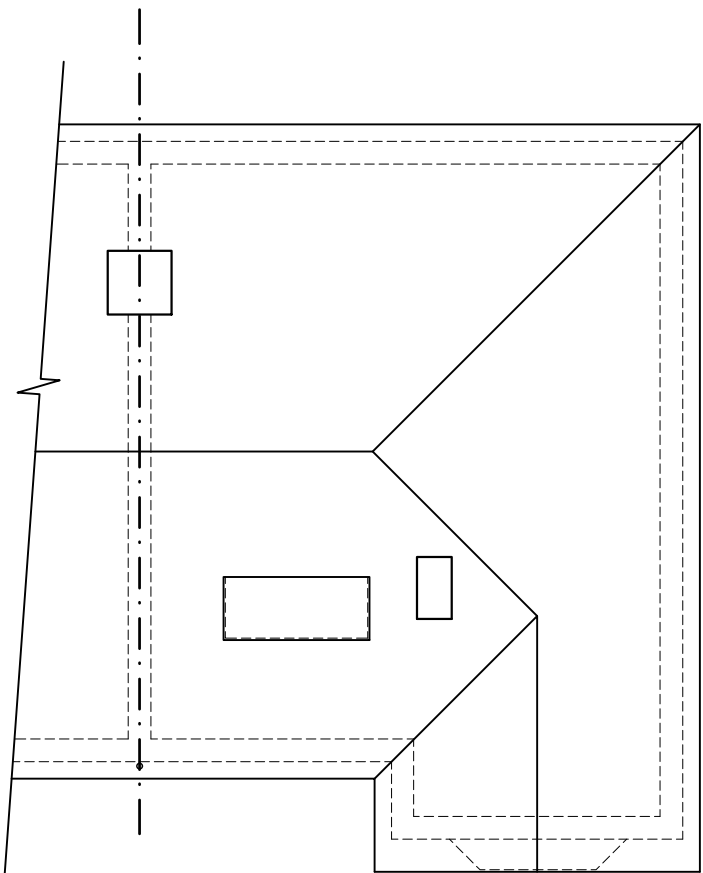

Existing roof plan

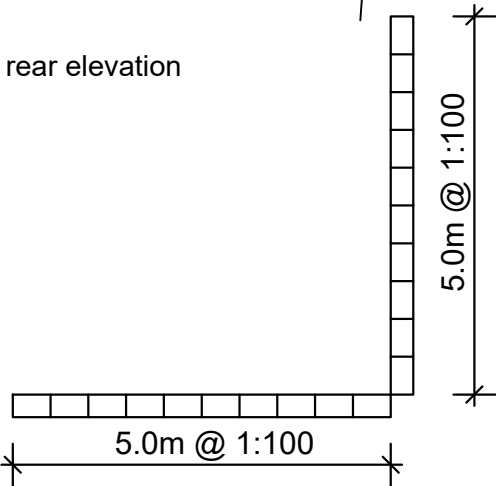

Rev.	Description.	Date.
------	--------------	-------

AT Design (Welwyn) Ltd Architectual Design Services 30c High Street, Welwyn, Herts AL6 9EQ Tel: 07931703297 - email: adamtrigg@hotmail.com		
---	--	--

Title; Proposed loft conversion 14 Purwell Lane Hitchin Herts SG4 0NE Existing floor plans & elevations
--

Scale : 1:100 @ A3 Date : Sept 2025	Drawn by: AT
--	--------------

Drg.No: AT1288-02
