



This drawing is copyright.




Proposed front elevation
(no change)

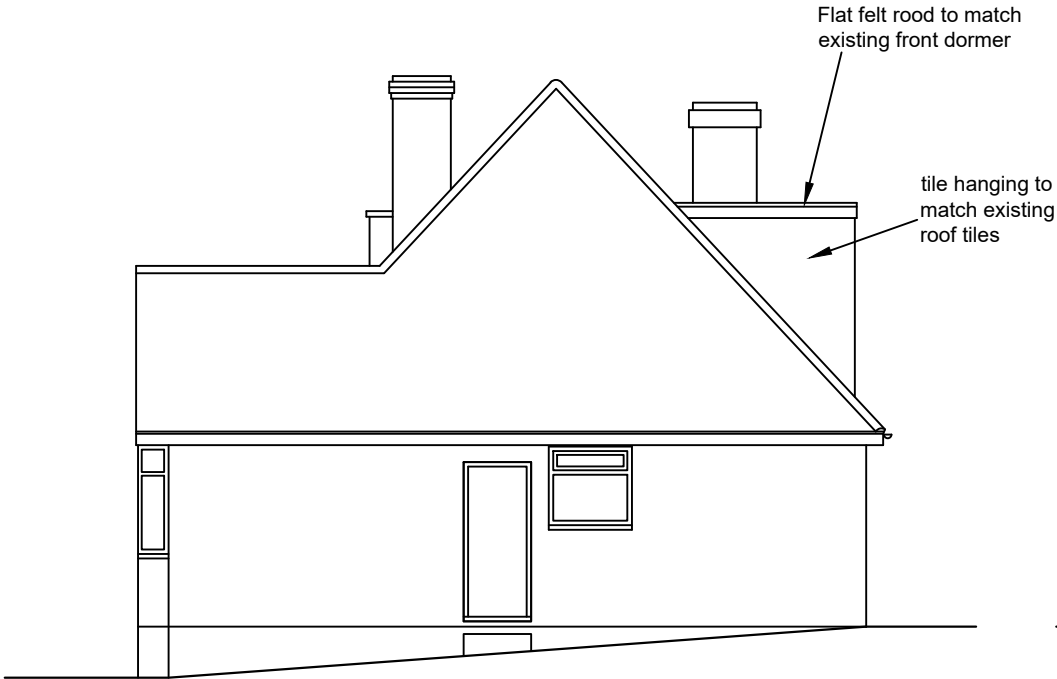


Proposed side elevation

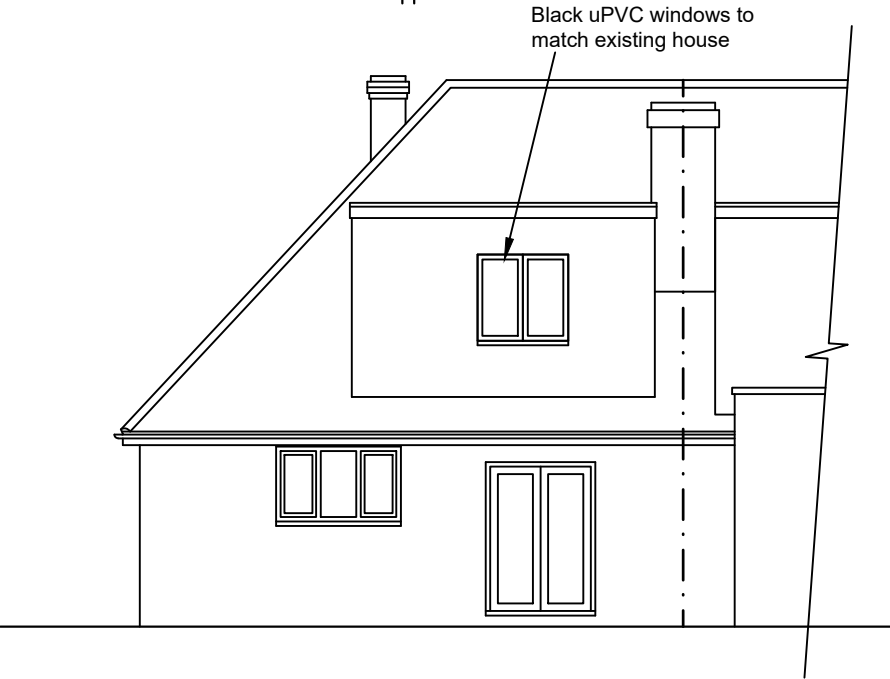


Proposed rear elevation

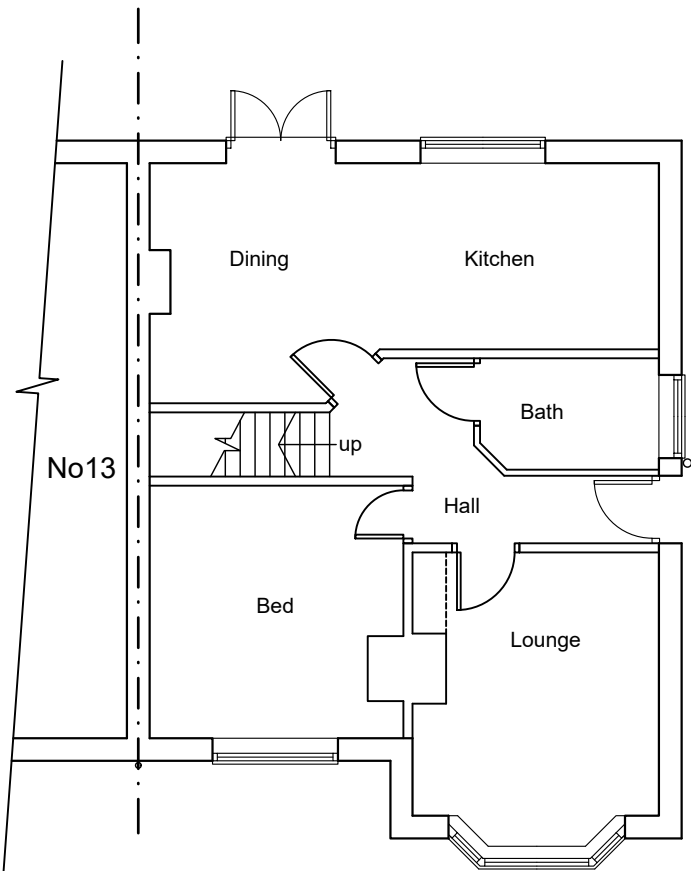


Proposed ground floor plan

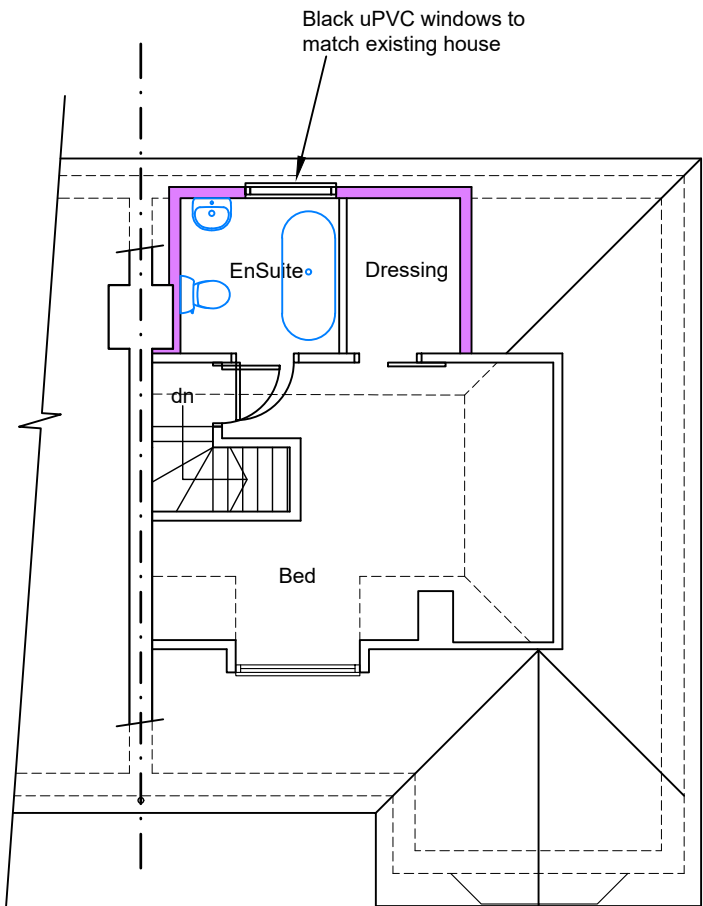

Proposed first floor plan

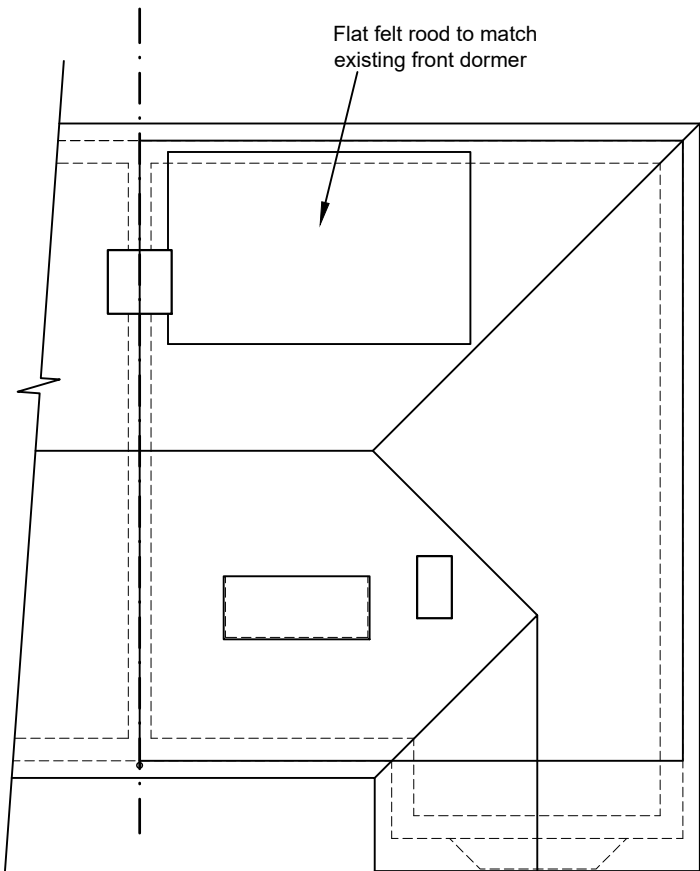

Proposed roof plan

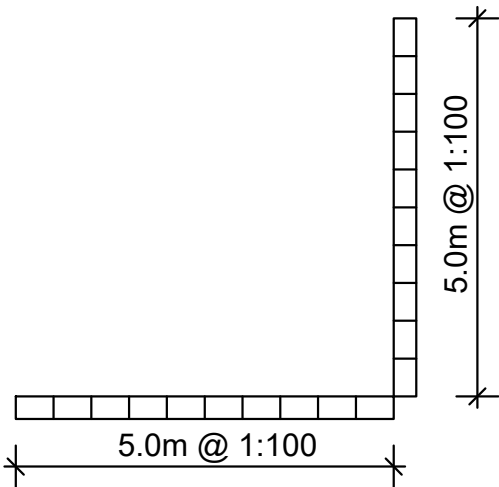

Rev.	Description.	Date.
AT Design (Welwyn) Ltd Architectual Design Services 30c High Street, Welwyn, Herts AL6 9EQ Tel: 07931703297 - email: adamtrigg@hotmail.com		
Title; Proposed loft conversion 14 Purwell Lane Hitchin Herts SG4 0NE Proposed floor plans & elevations		
Scale : 1:100 @ A3		Drawn by: AT
Date : Sept 2025		
Drg.No: AT1288-03		