



Existing Roof Plan

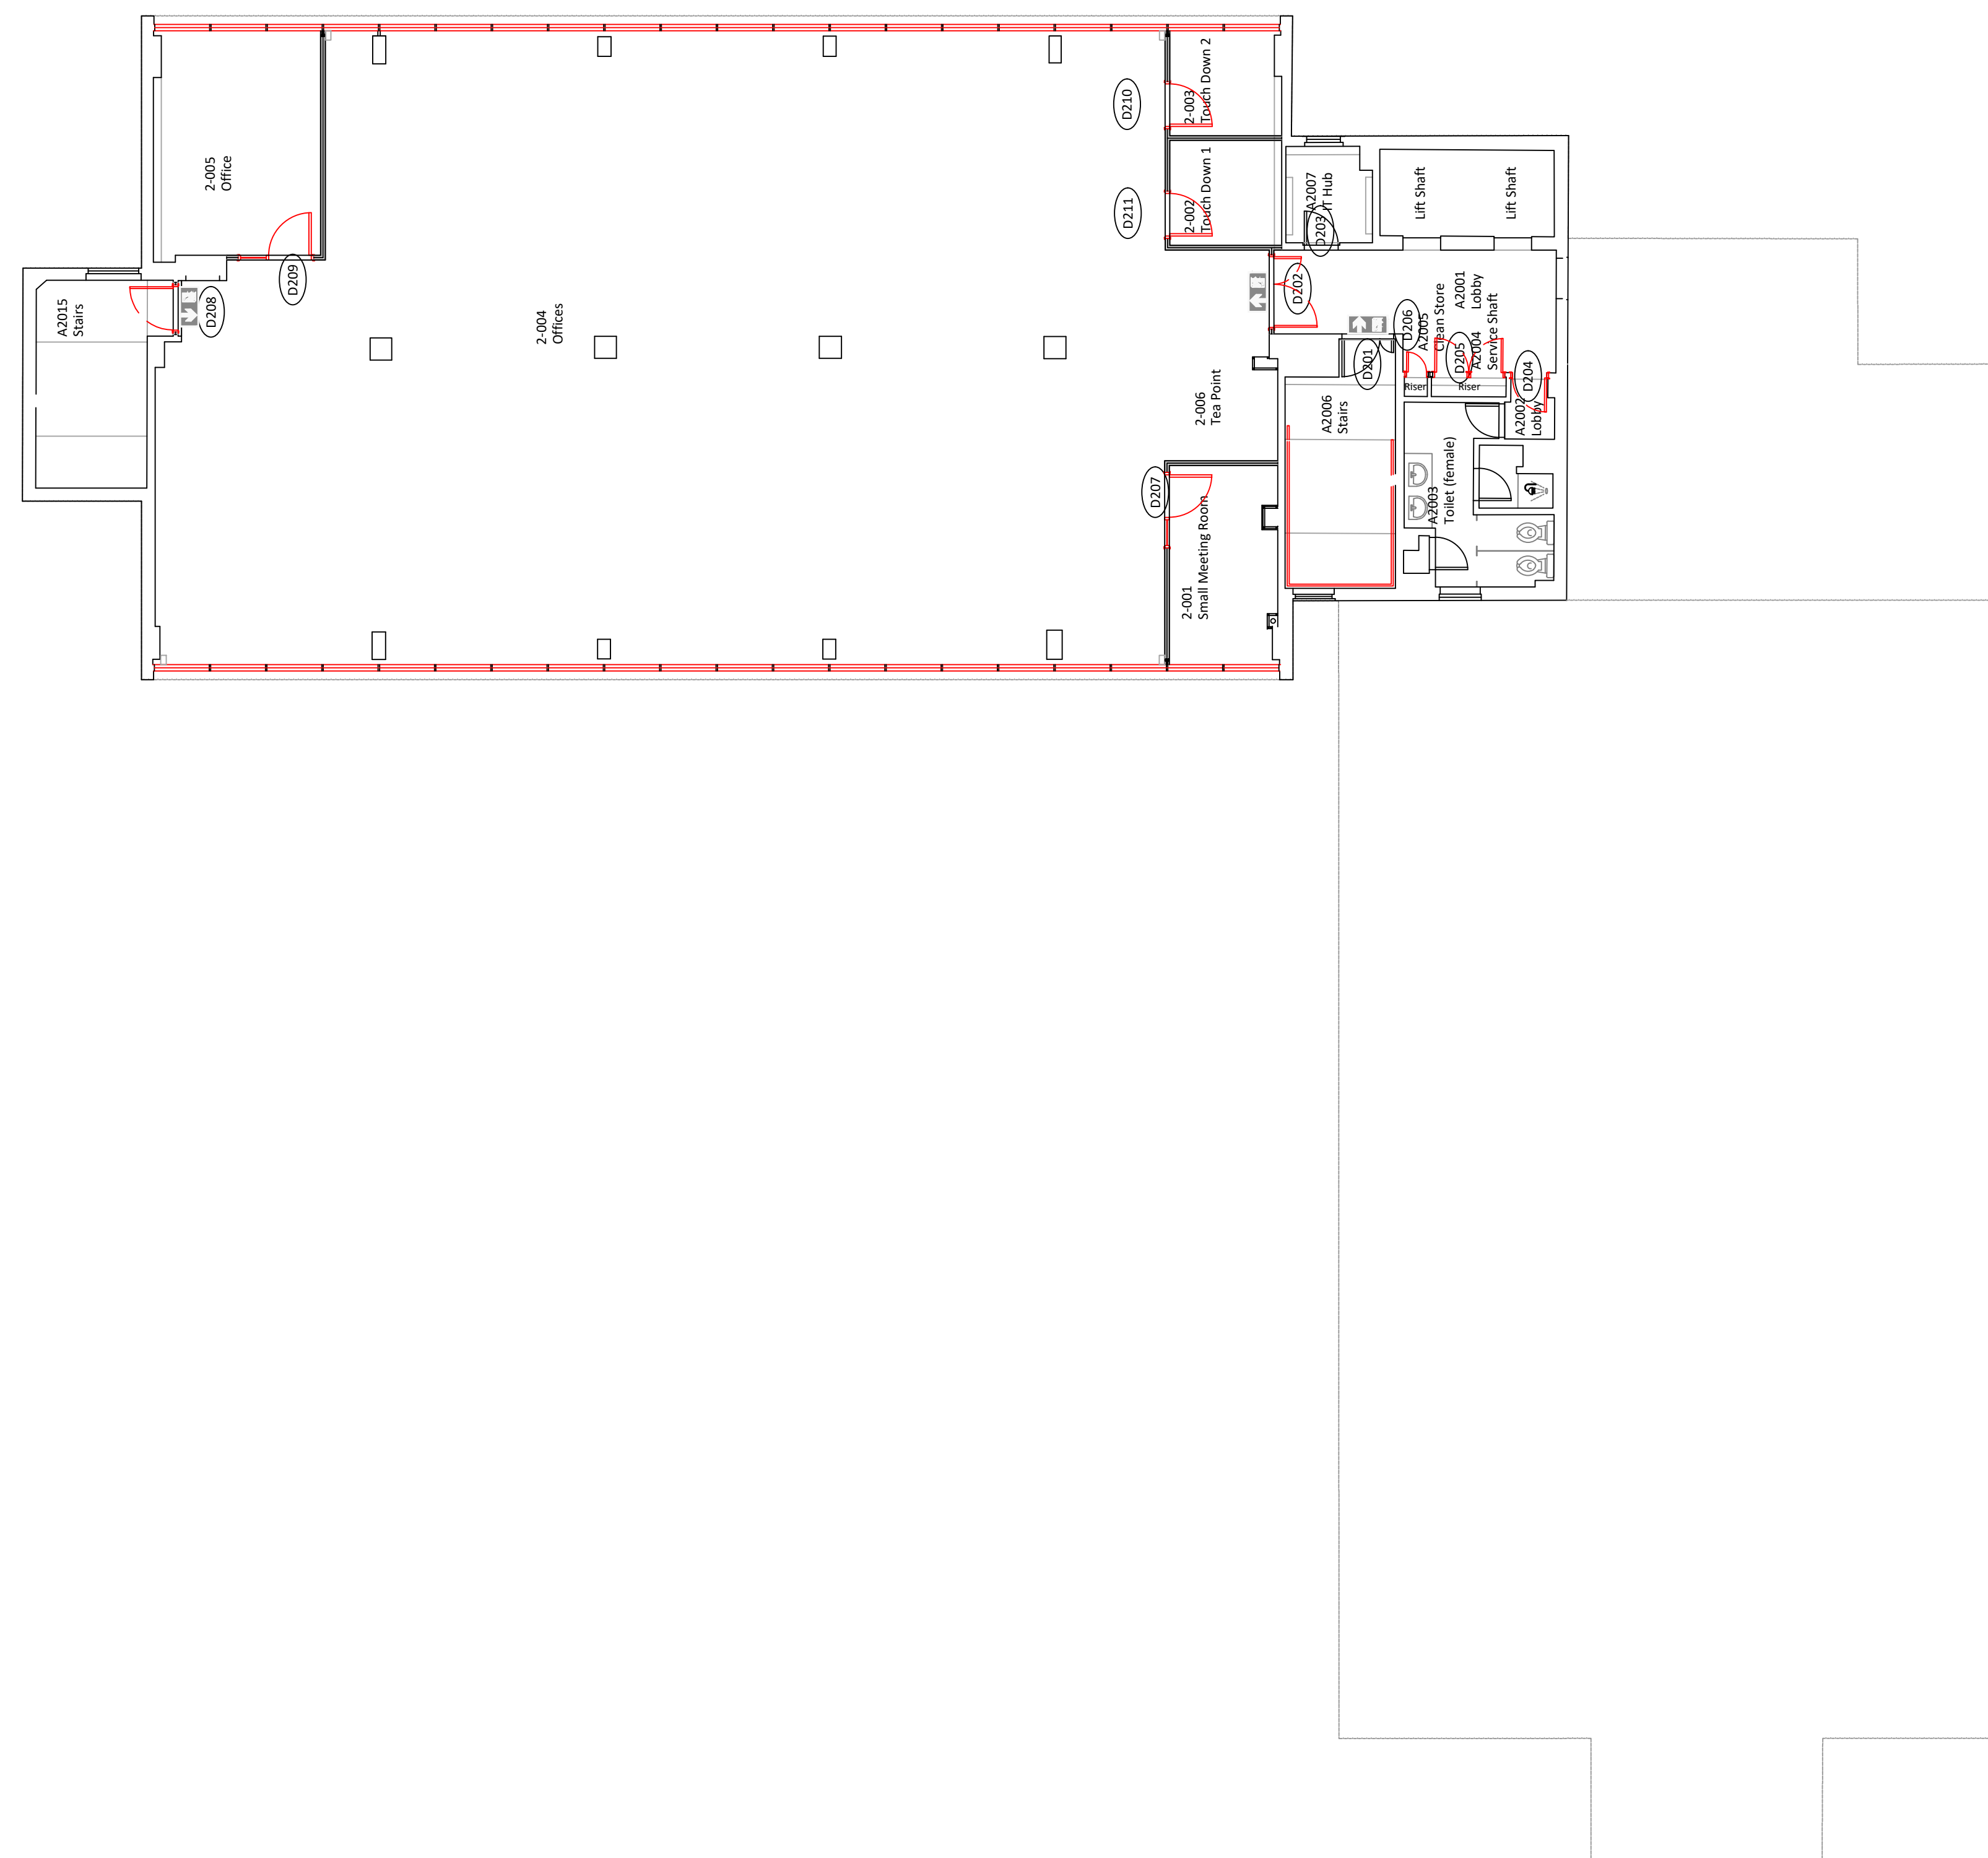

Proposed Roof Plan

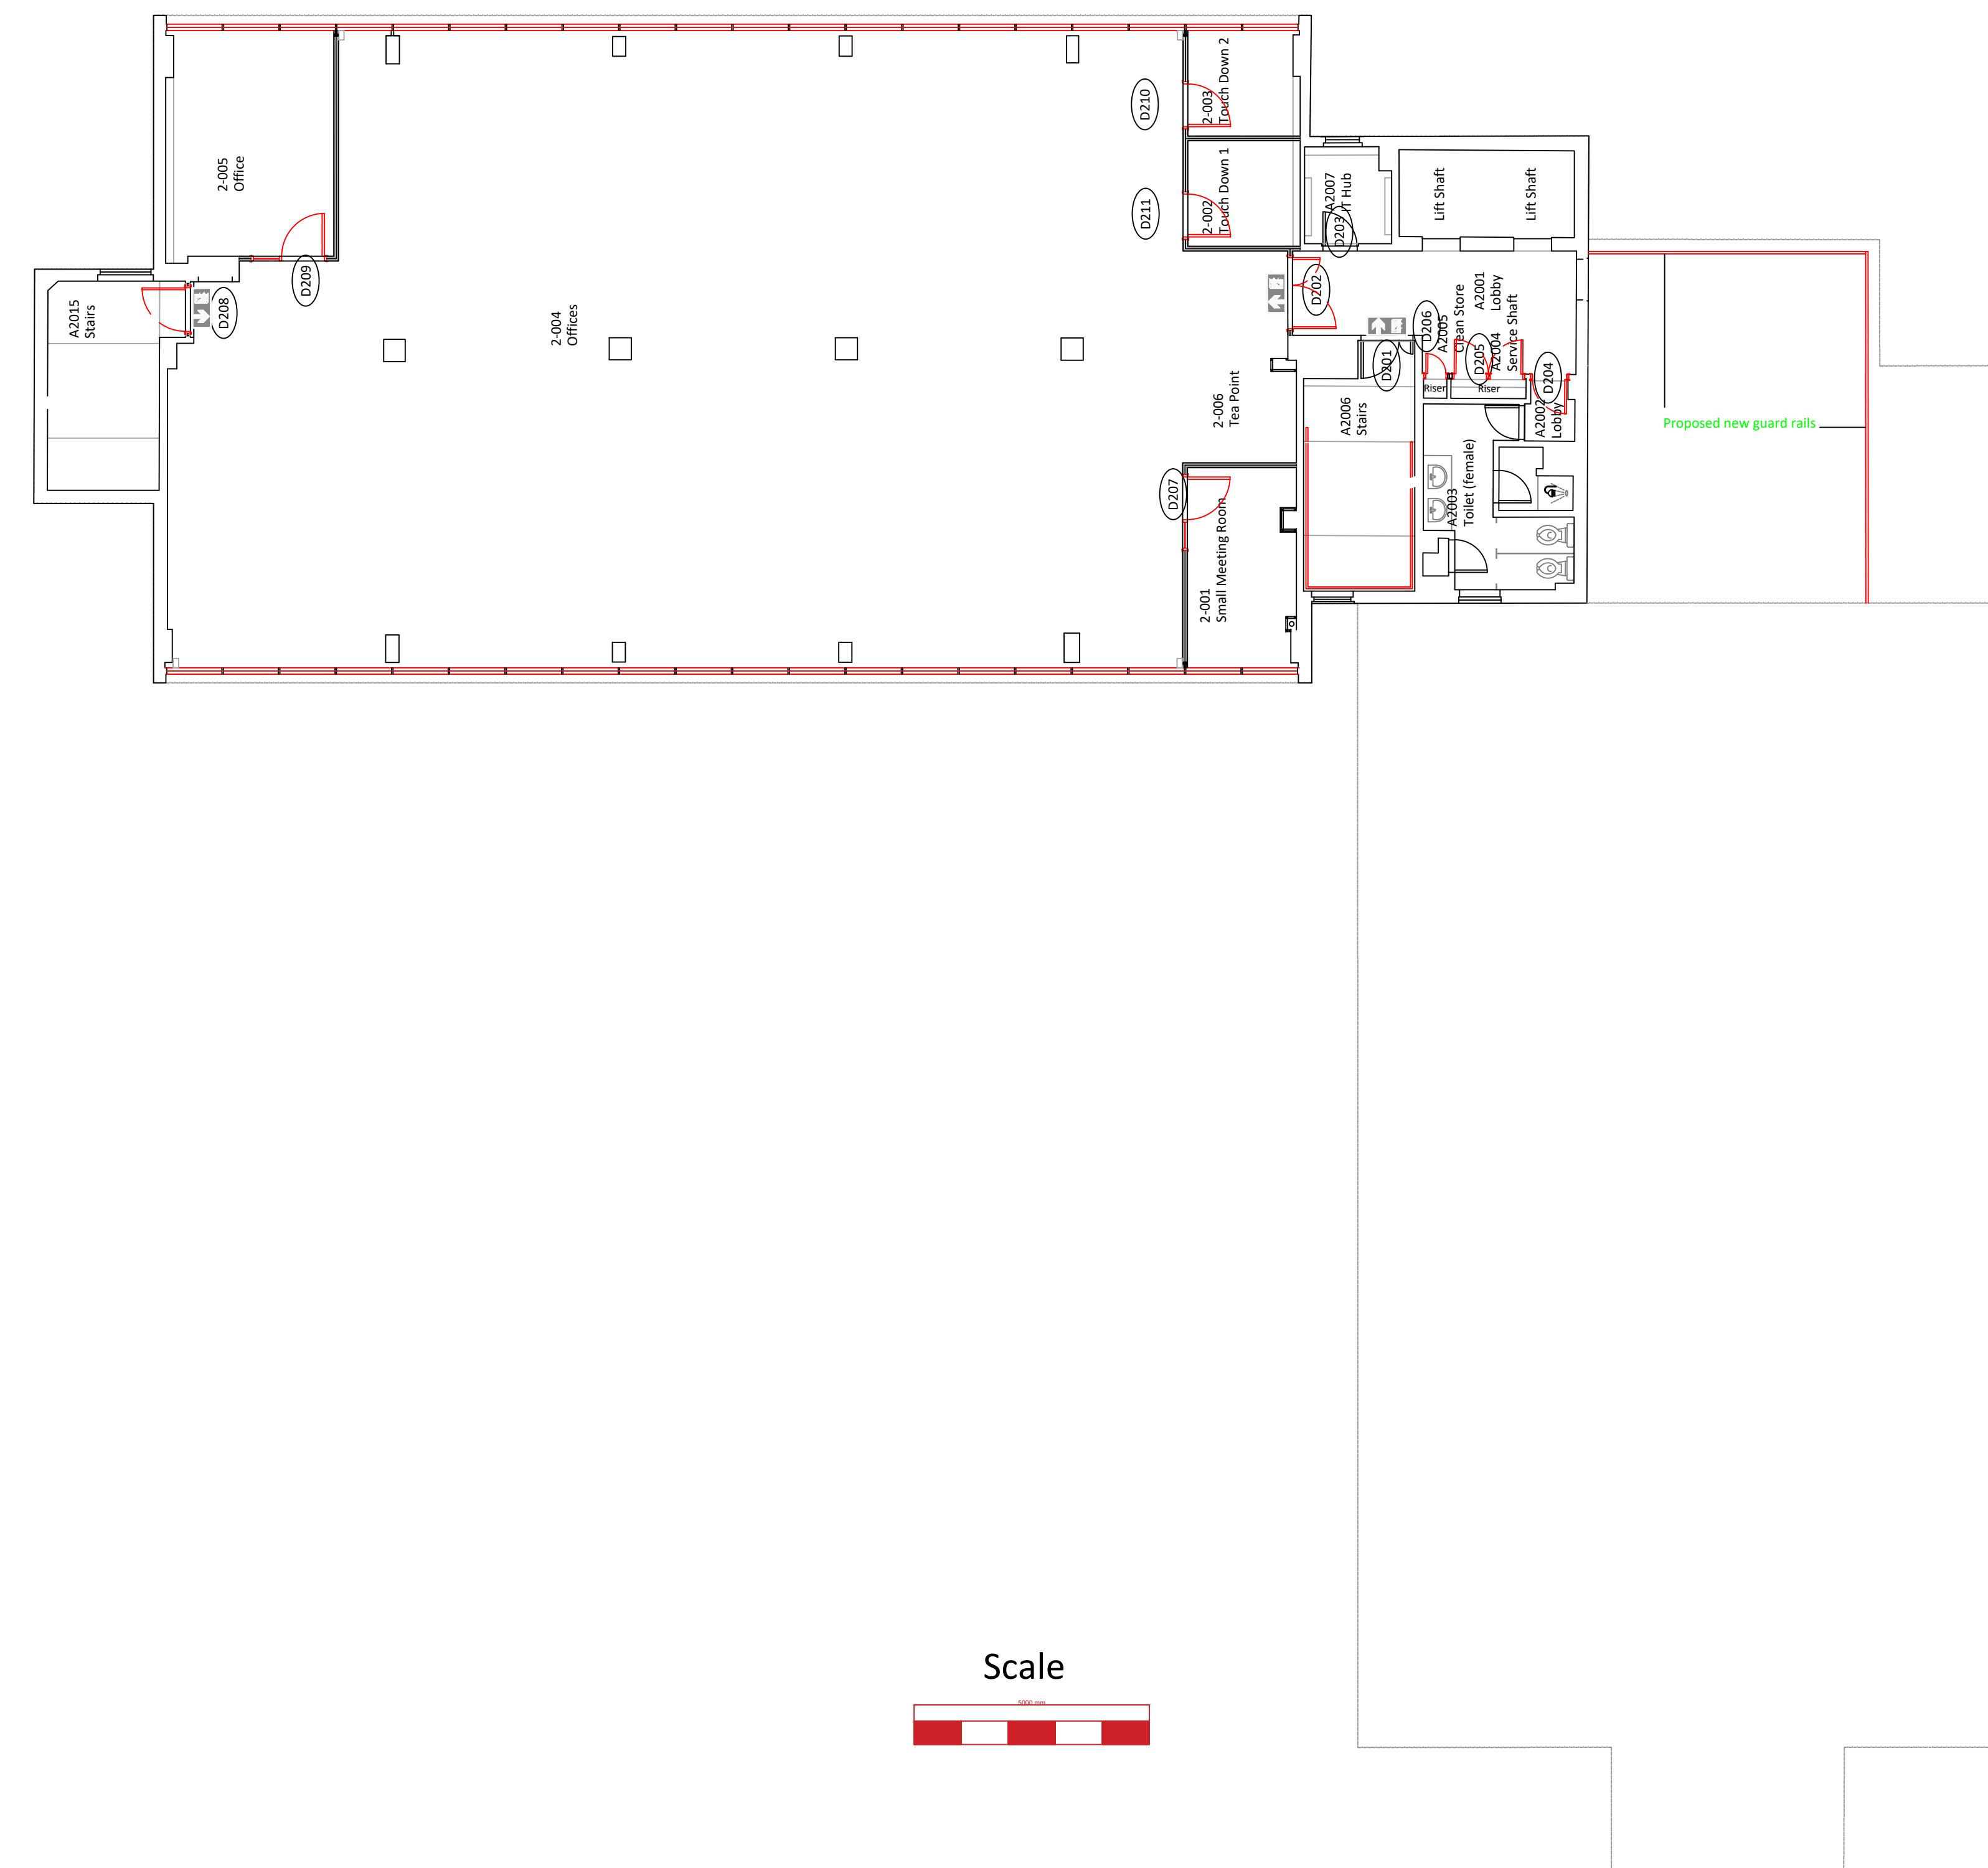

Scale

REV:	DESCRIPTION:	BY:	DATE:
STATUS: Planning			

CLIENT: North Herts Council
Council Offices
Gernon Road
SG6 3JE

SITE: District Council Offices

Guardrail Instal & new door

SCALE AT NO: 1:100	DATE: 01/07/25	DRAWN: MC	CHECKED:
PROJECT NO: IS-1665	DRAWING NO: IS-1665-1	REVISION:	

otes:

Proposed roof safety guard rails to second floor roof area.

Removal of 2nd floor window and the installation of a door to provide safe roof access.----