


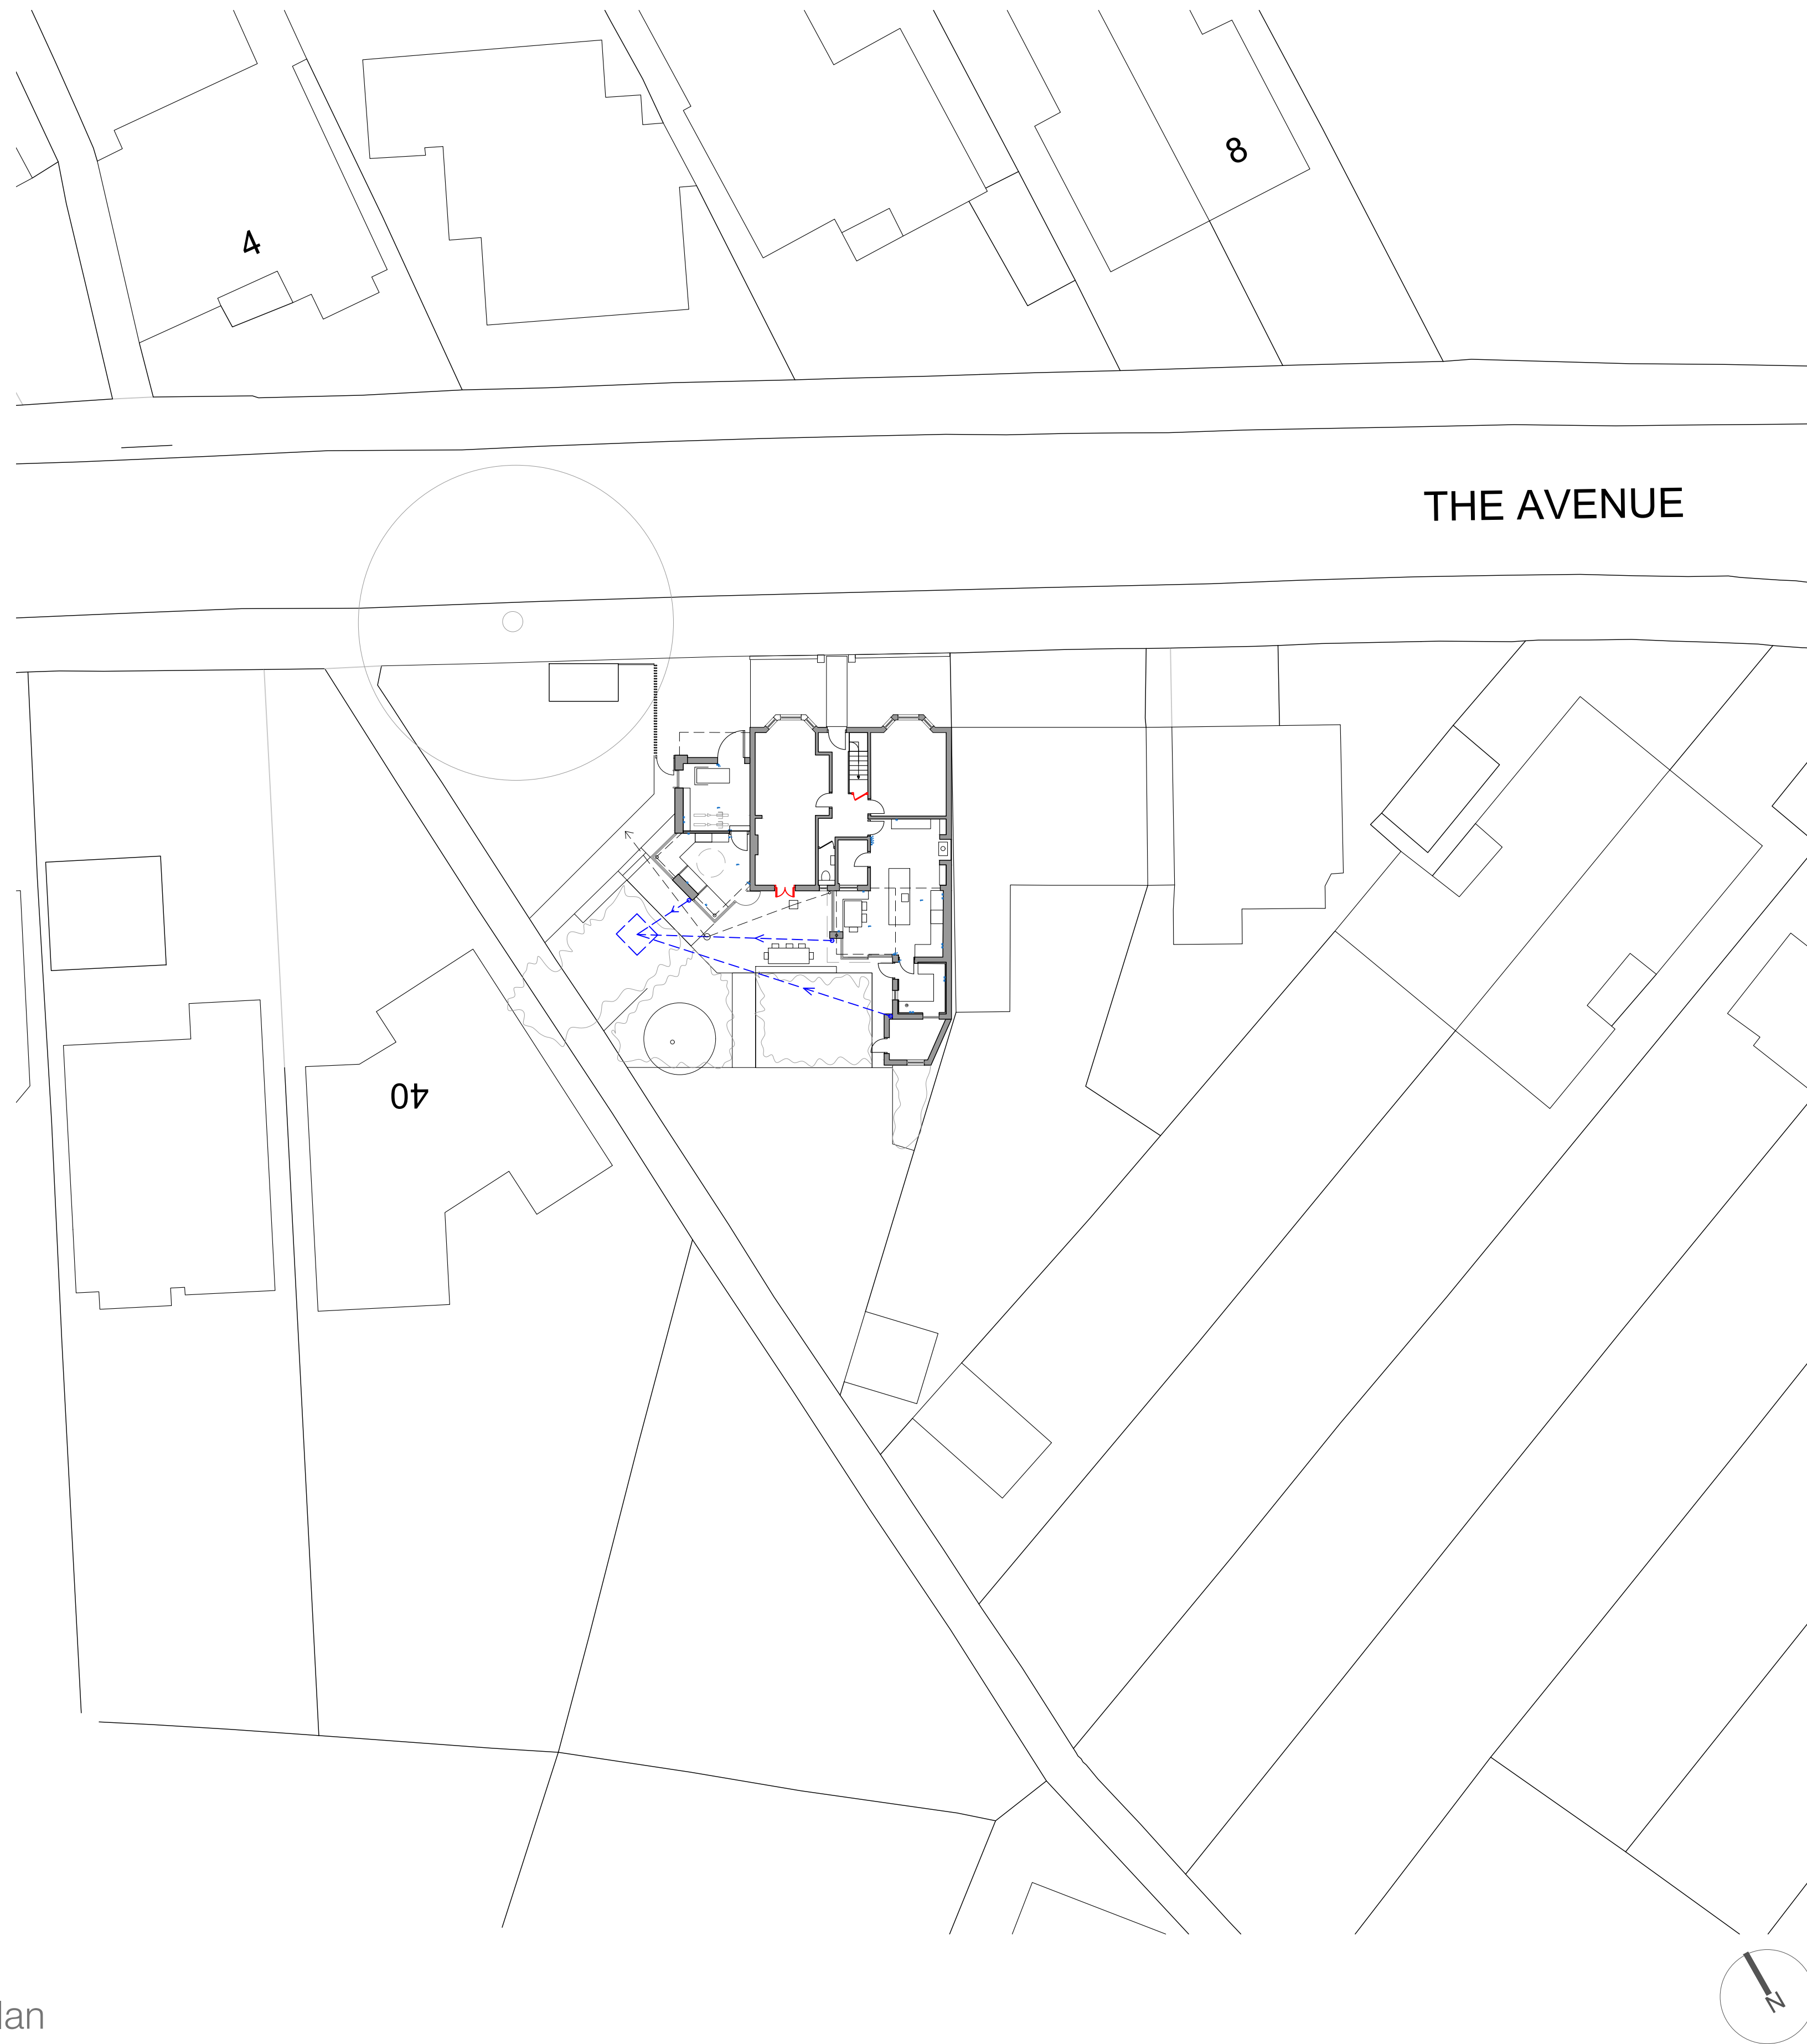

Ground Floor Site Plan
As proposed

Second Floor, 99 Bancroft
Hitchin, SG5 1NQ
01462 236866
michael@michaelcollinsarchitects.com
www.michaelcollinsarchitects.com



- Notes:
1. This drawing is copyright.
 2. These layouts are preliminary until further surveys are undertaken.
 3. Scale and boundaries are indicative.
 4. Ownership boundary indicative based on OS data.
 5. Red dotted line is shown as site boundary.
 6. Elevation key plan not to scale.
 7. Dimensions shown are indicative only and subject to survey

Michael Collins Architect Ltd

39 The Avenue
Job No. **313** Site Plan as Proposed
Stage: Stage 3
Status: For Planning

027

REVISION: - Scale 1:200 @:A1