



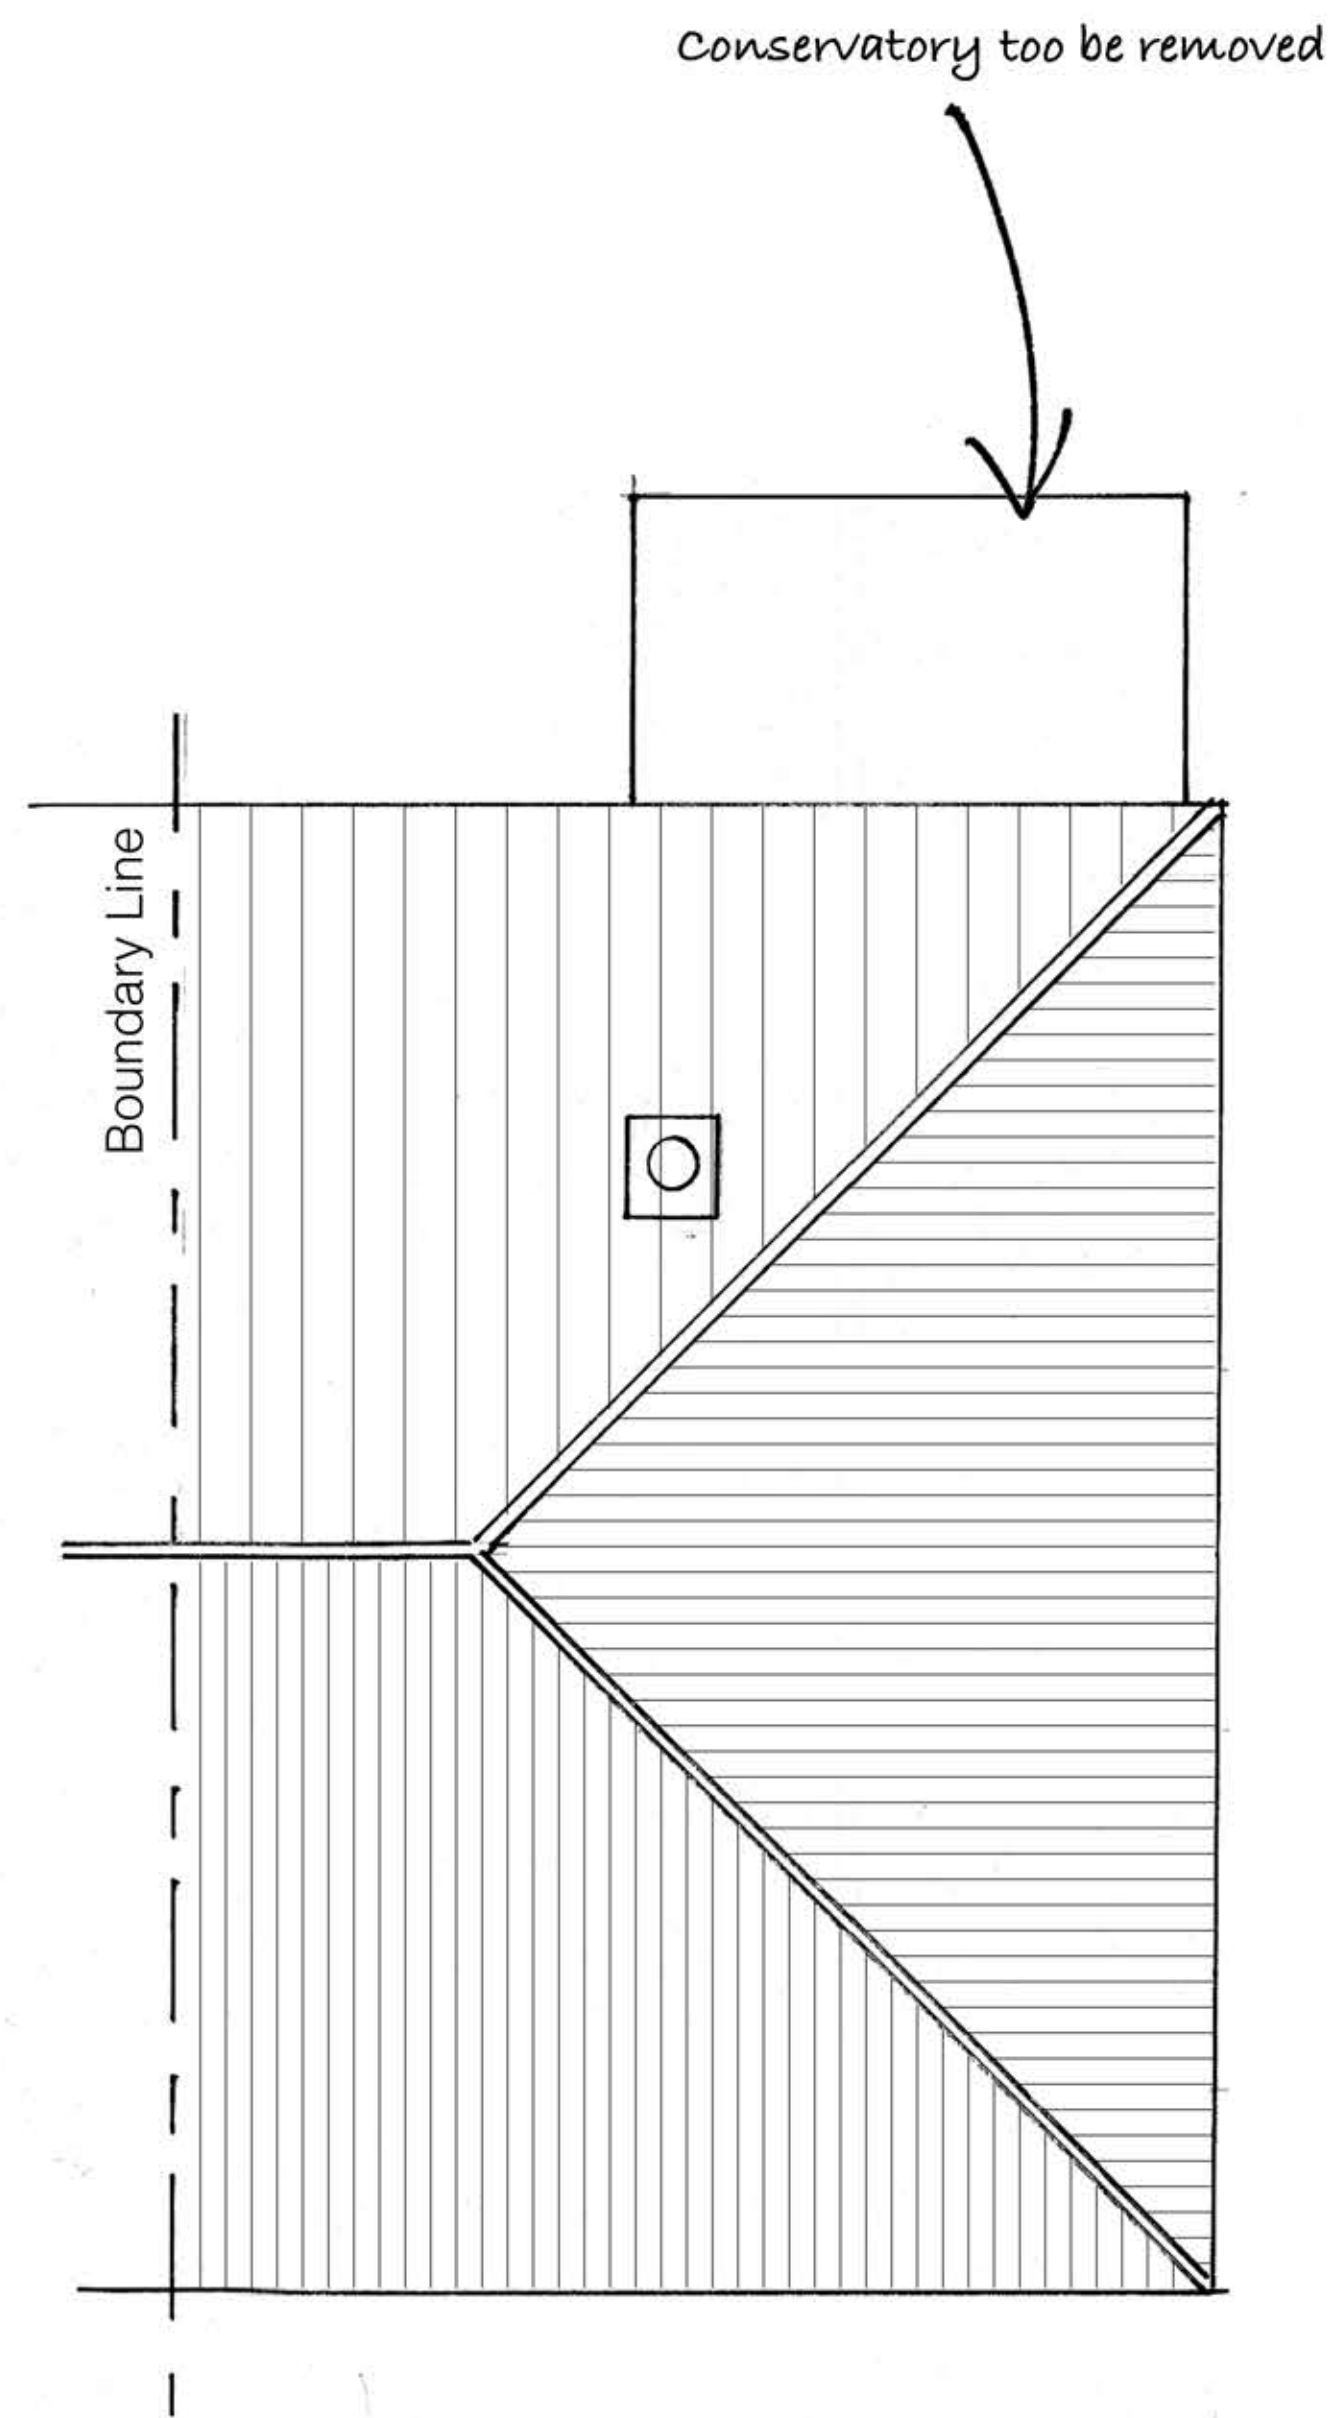

Existing Roof Plan

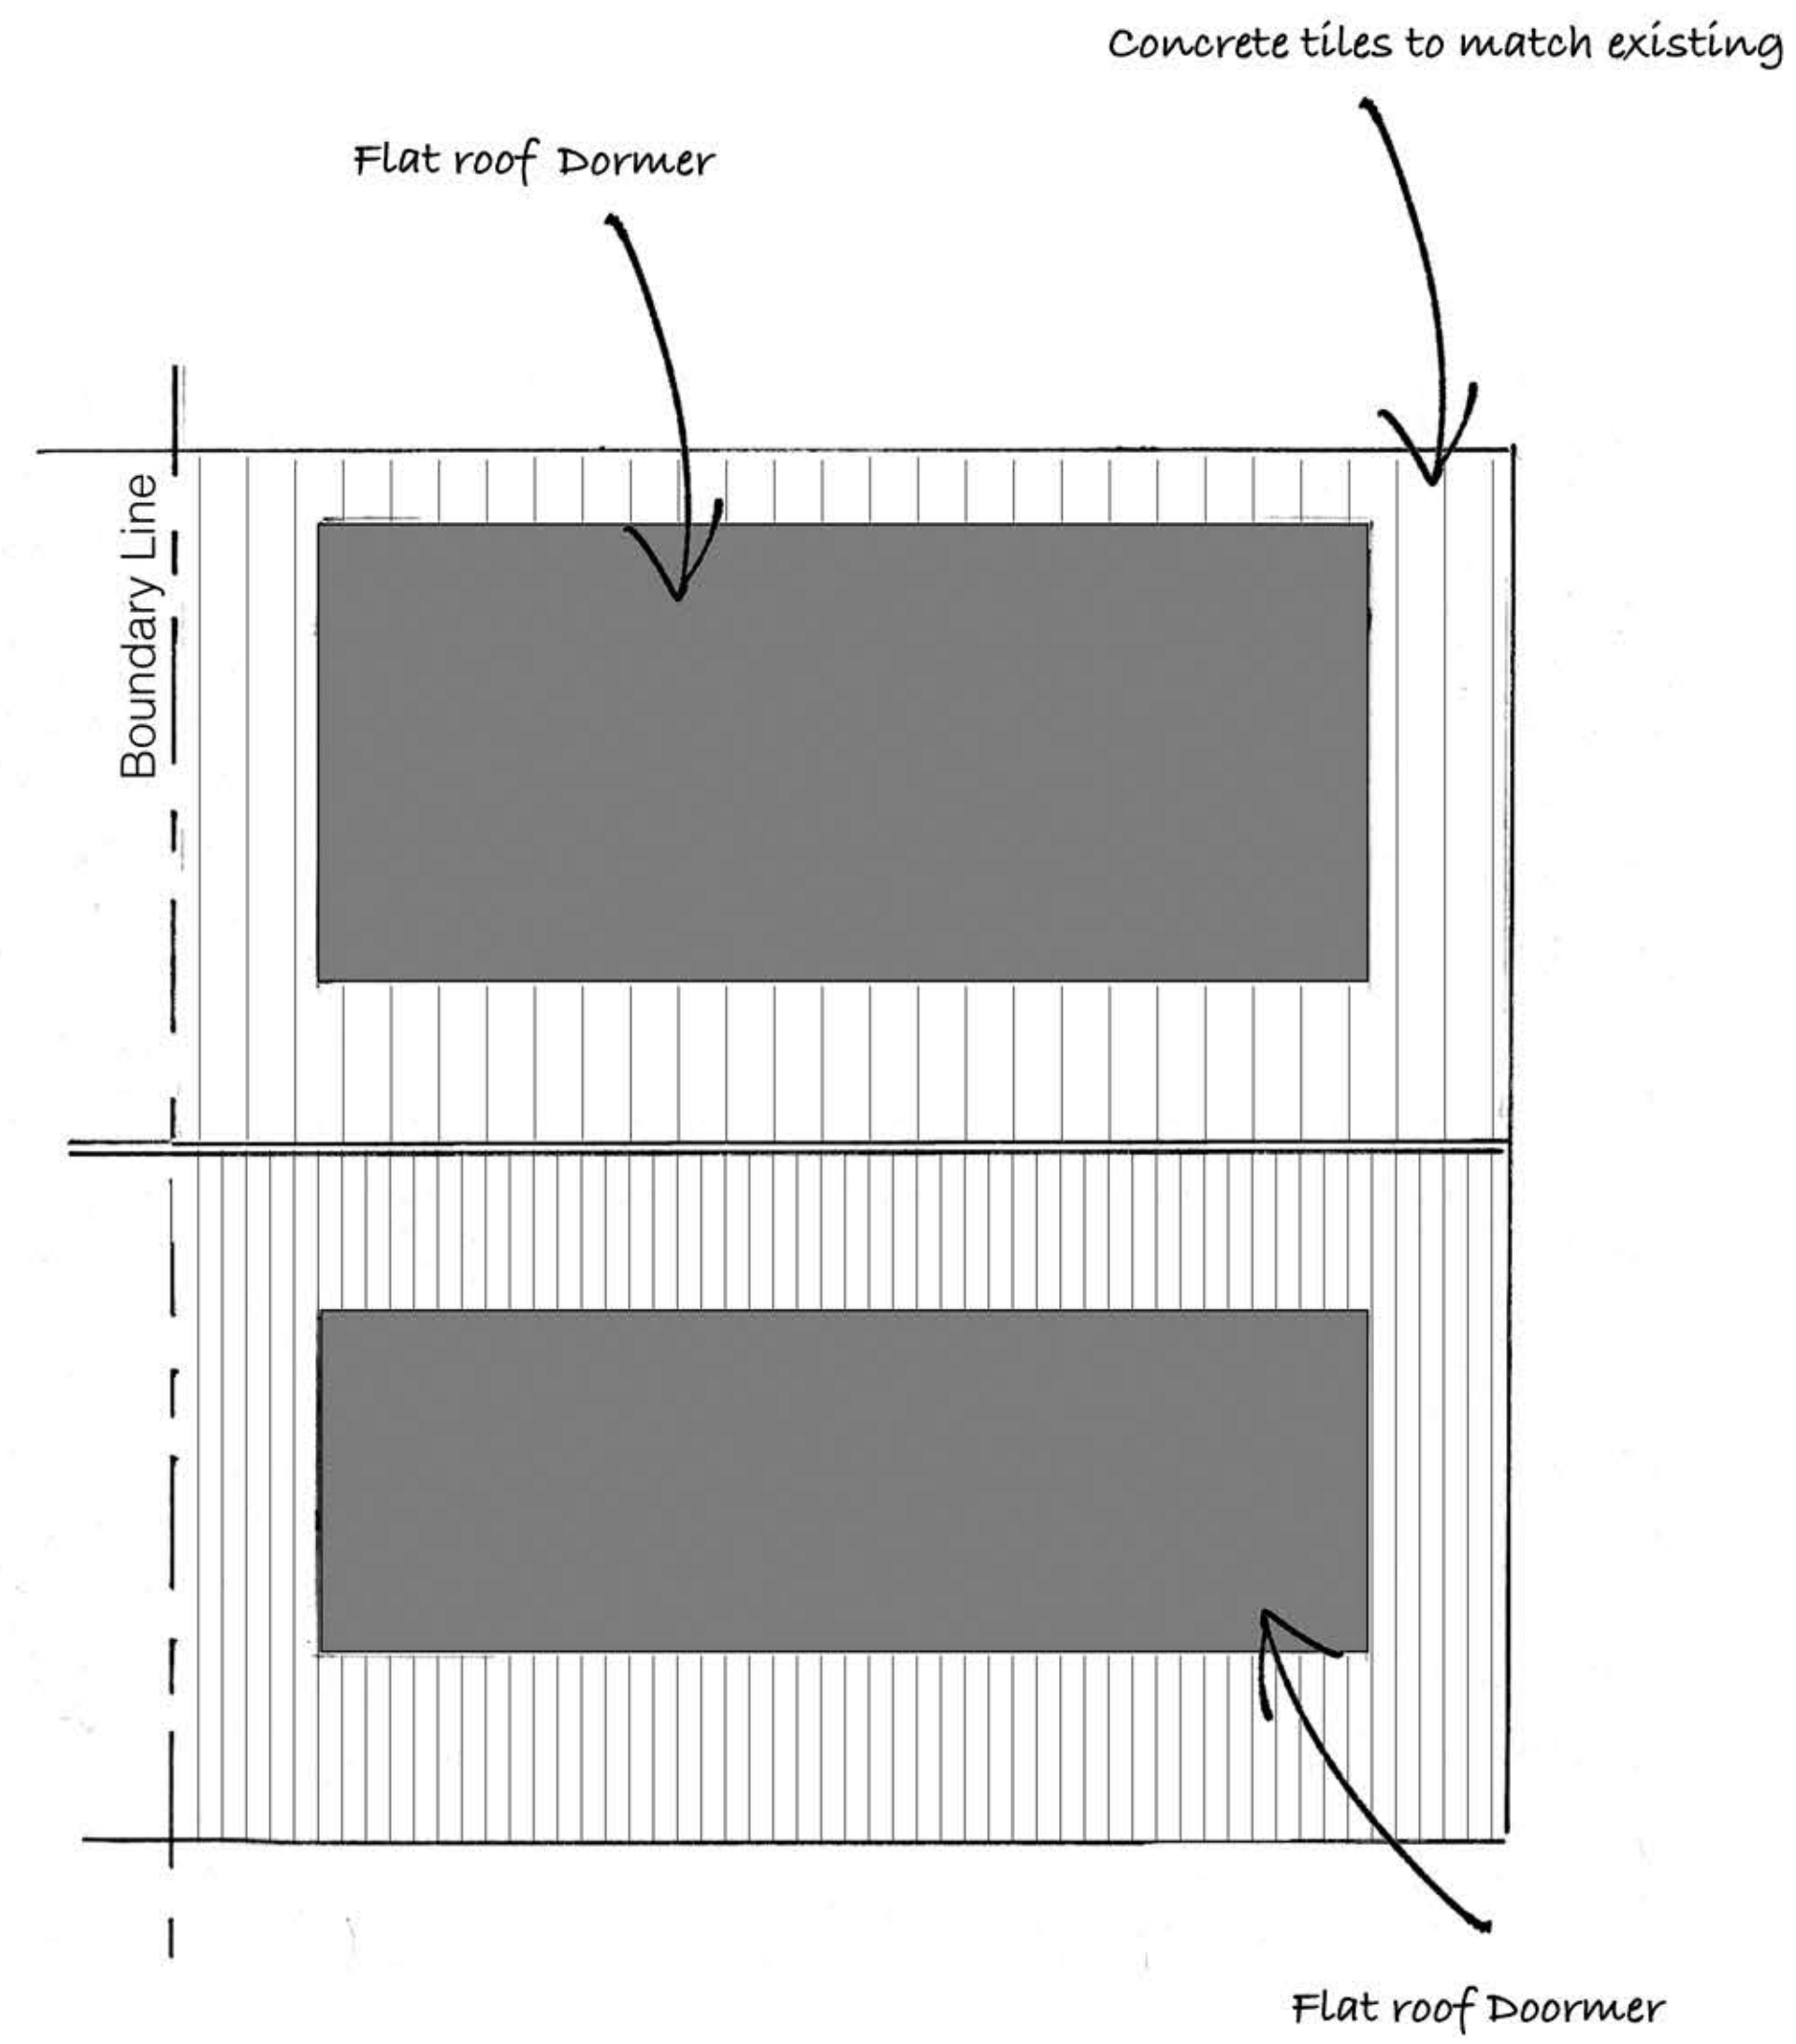

Proposed Roof Plan



Roof Plan	
Client Mr & Mrs Jordan 75 Ninesprings Way Hitchin Herts SG49 NR	
 Planning Services Management Development	
52 Windmill Road Fitzwick Beds MK45 1AU 01525754037 07702401498 rpbuckingham@hotmail.co.uk	
Scale 1:50 @ A1	
Date 10/02/26	Drawn by
Dwg. No. LJ/26/206-02	Rev.