





Location Plan
Scale 1:1250

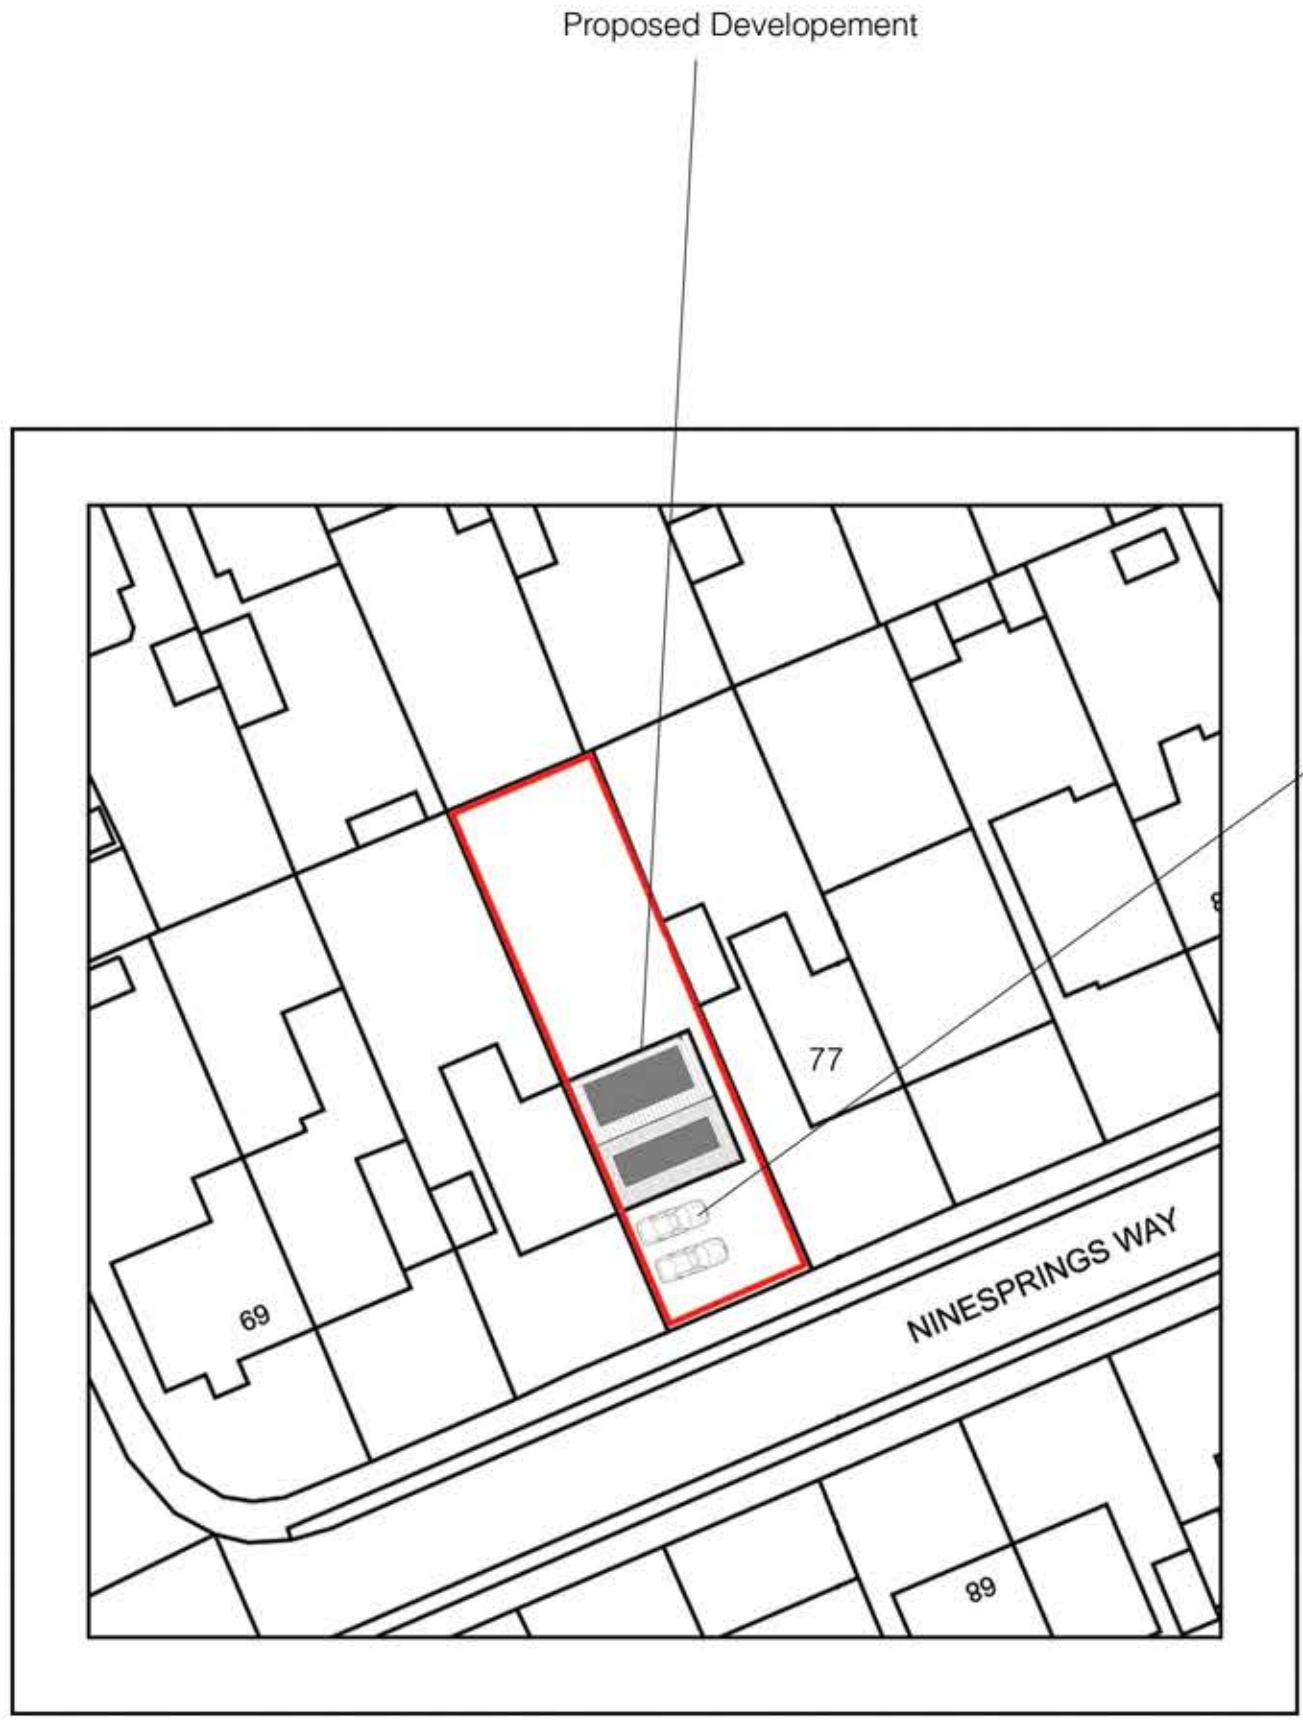

Block Plan
Scale 1:1250

Parking spaces (5 x 2.5m) for 2 cars

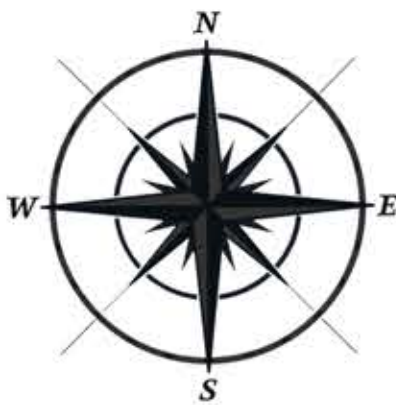

Site Plans	
Client Mr & Mrs Jordan 75 Ninesprings Way Hitchin Herts SG49 NR	
 Planning Services Management Development	
52 Windmill Road Fitzwick Beds MK45 1AU	
01525754037 07702401498 rpbuckingham@hotmail.co.uk	
Scale 1:1250 & 1:500 @ A1	
Date 10/02/26	Drawn by
Drg. No. LJ/26/206-03	Rev.