

ANY QUERIES REGARDING DIMENSIONS TO BE TAKEN UP WITH  
PENTANGLE DESIGN GROUP.

ALL DIMENSIONS OF EXISTING BUILDINGS TO BE VERIFIED ON SITE.

THIS DRAWING IS THE COPYRIGHT OF PENTANGLE DESIGN GROUP  
AND SHALL NOT BE IN ANY WAY USED OR REPRODUCED WITHOUT  
THEIR PRIOR WRITTEN CONSENT.



NOTES

SITE PLAN BASED ON OS DATA.  
TOPOGRAPHICAL SURVEY TO BE PROCURED  
IN DUE COURSE



EXISTING WEST ELEVATION

EXISTING NORTH ELEVATION

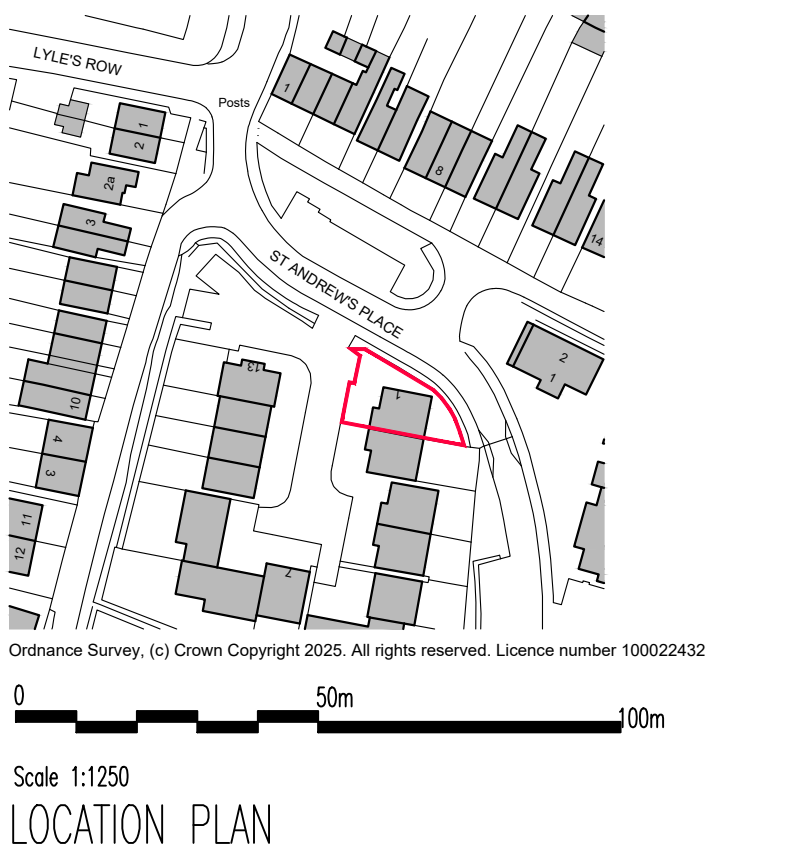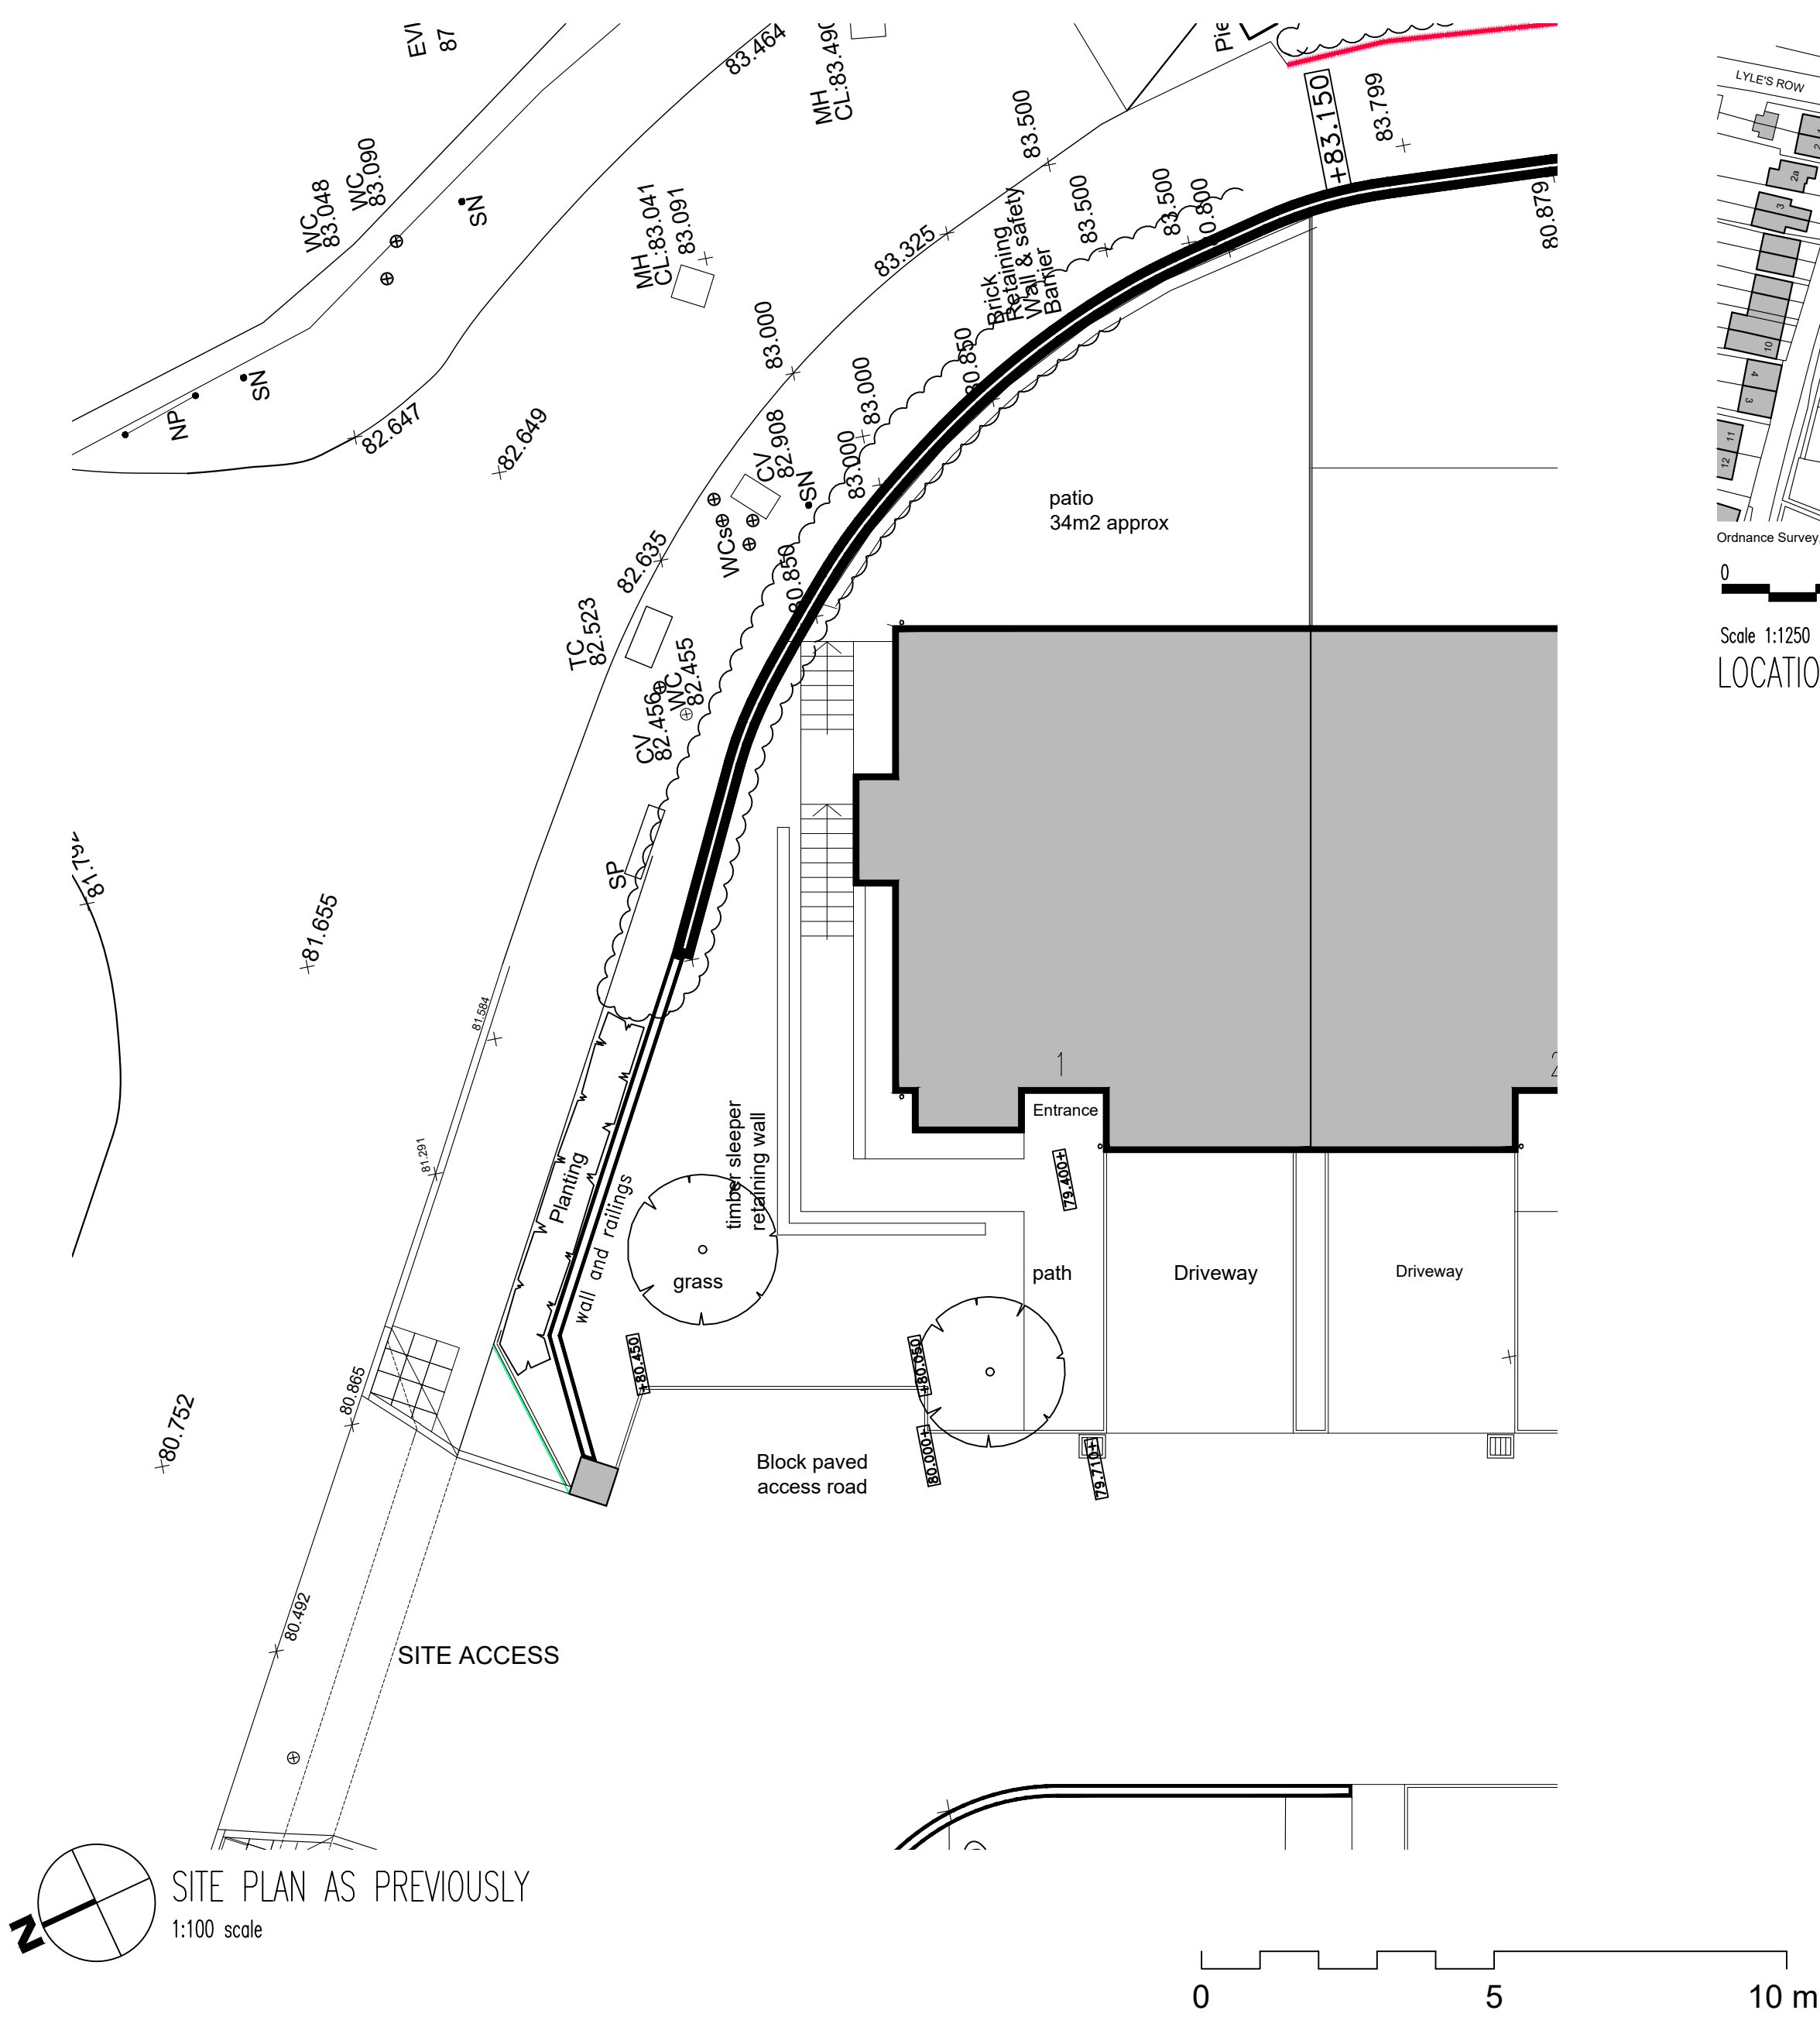

Scale 1:1250  
LOCATION PLAN

PLANNING

**PENTANGLE**

DESIGN GROUP

SUITE 1, 21 BANCROFT HITCHIN HERTS SG5 1JW  
TEL(01462) 431133 E:PDG@PENTANGLEDESIGN.CO.UK

JOB TITLE

I St Andrews Place  
Hitchin

DRAWING TITLE

Location Plan. Location Plan and  
Site Plan as Previously

|                       |                                 |          |
|-----------------------|---------------------------------|----------|
| SCALE<br>1:100 1:1250 | DRAWING NUMBER                  | REVISION |
| DATE<br>Jan '25       | 02                              | B        |
| Sheet<br>A2           |                                 |          |
| JOB NUMBER<br>3911    | ARCHITECTS & INTERIOR DESIGNERS |          |