


FRONT ELEVATION



SIDE ELEVATION

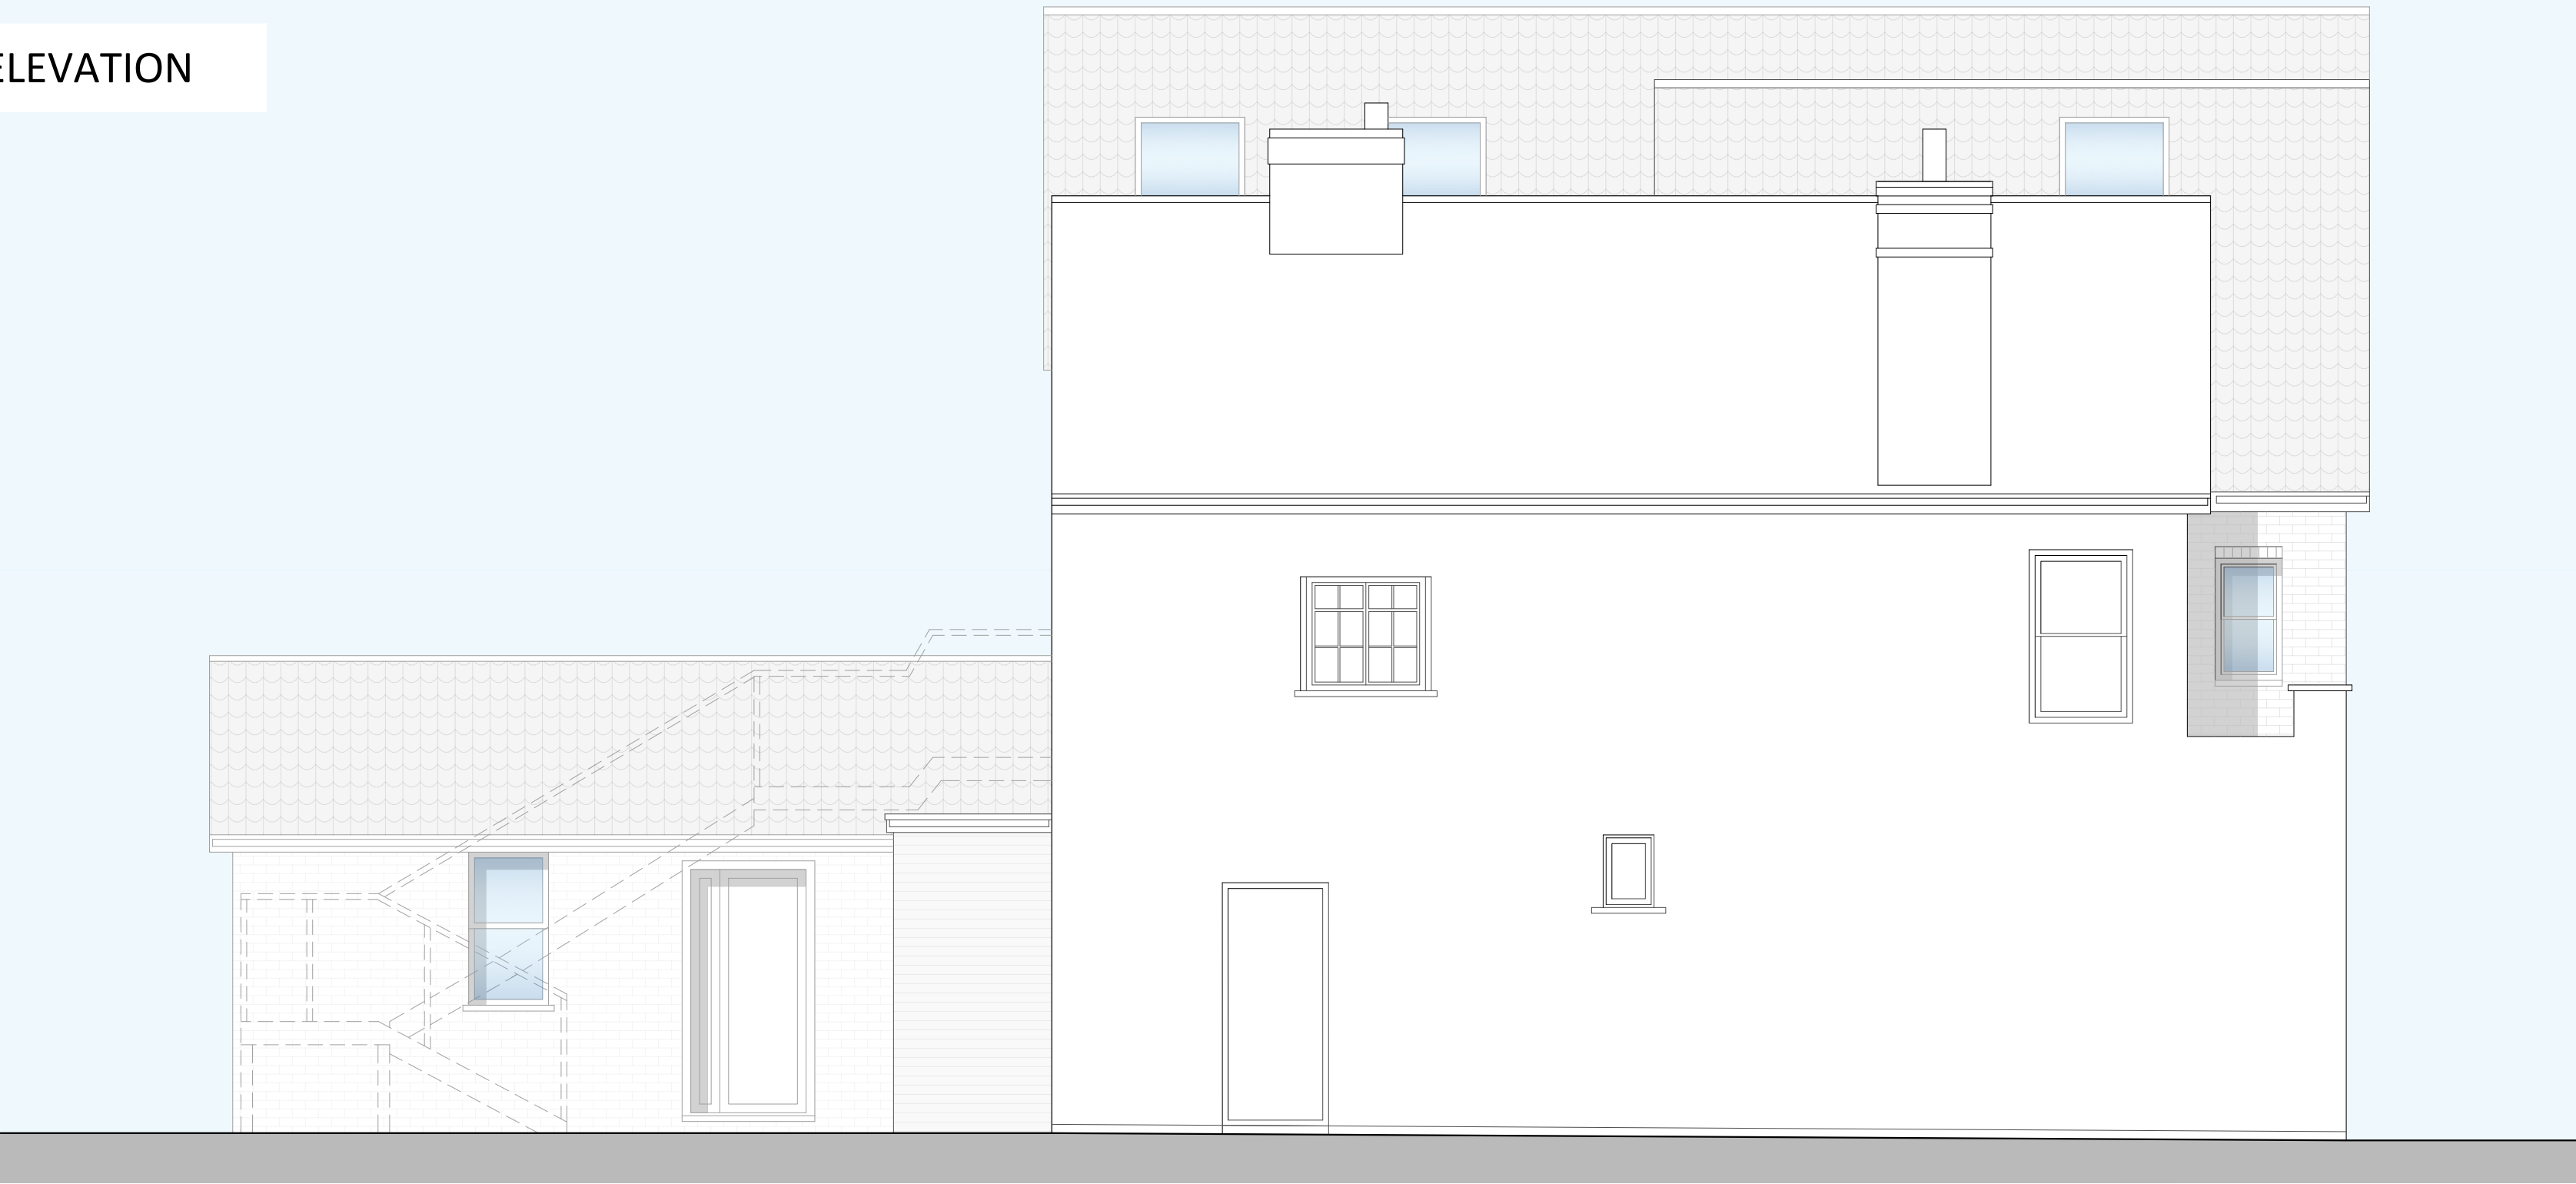

THIS PLAN AND DESIGN IS TO BE USED SOLELY IN CONNECTION WITH THE PROJECT AS DESCRIBED. THE DRAWING AND DESIGN IS THE COPYRIGHT OF YPL UK LIMITED T/A YOUR PLANS UK, AND MUST NOT BE RE-ISSUED, LOANED OR COPIED WITHOUT WRITTEN CONSENT OF YPL UK LIMITED T/A YOUR PLANS UK.

THE PLAN IS TO BE READ IN CONJUNCTION WITH ALL OTHER THIRD PARTY INFORMATION RELEVANT TO THE PROJECT. ANY APPARENT DISCREPANCY IS TO BE BROUGHT TO THE ATTENTION OF YPL UK LIMITED T/A YOUR PLANS UK AND/OR ANY THIRD-PARTIES OR SPECIALISTS ASSOCIATED.


FOR APPROVAL

Location
150 - 152 LONDON ROAD
KNEBWORTH

Title
PROPOSED FRONT AND SIDE
ELEVATION

Scale 1:50 @ A2	Drawn SB	Checked HE	Date JAN 25
Drawing Number 2087_YPUK_P006(A)	Revision P1		

0 0.5 1 1.5 2 2.5m
1:50

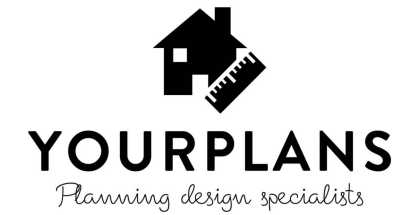

Website : yourplansuk.com | Phone : 01438 587300 | Email : info@yourplansuk.com
© 2025 YOUR PLANS UK (YPL UK LIMITED). ALL RIGHTS RESERVED.