




SOUTH ELEVATION
(as proposed)



EAST ELEVATION
(as proposed)



NORTH ELEVATION
(as proposed)


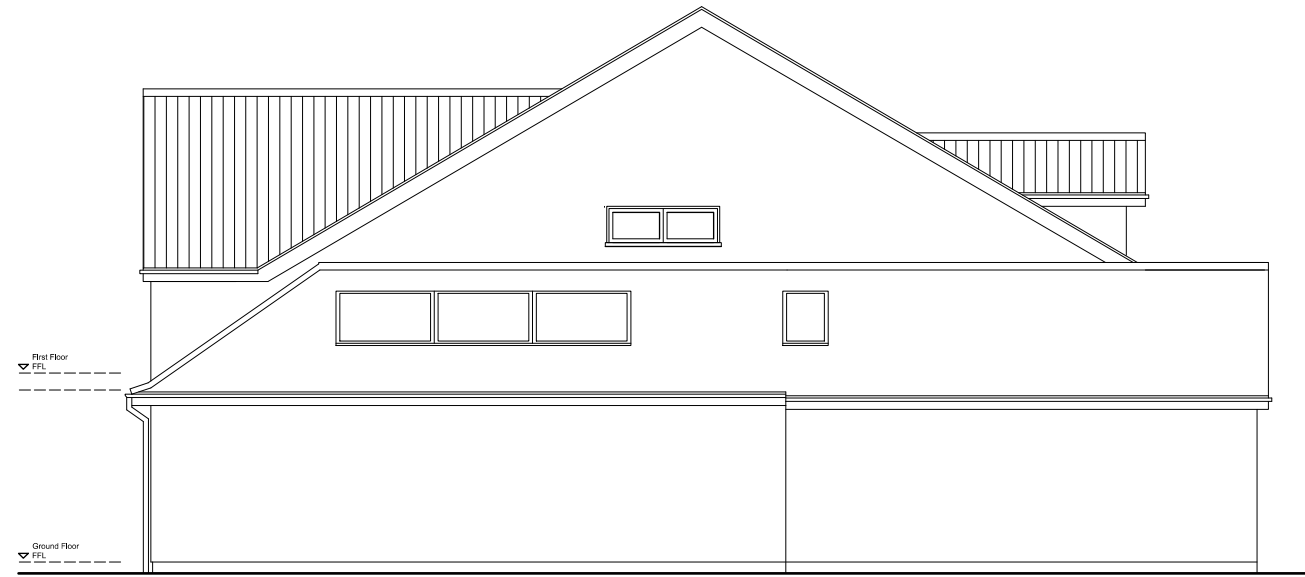


WEST ELEVATION
(as proposed)

NOTES	
No.	Description
01	Check all dimensions on site
02	Walls existing
03	Walls proposed
04	EXTERNAL MATERIALS EXTENSION ROOF: Concrete interlocking tiles. EXTENSION WALLS: Sand cement render painted in cream to match existing house. EXTENSION WINDOWS: White uPVC windows with flush casements and equal sight lines. EXTENSION DOORS: White uPVC doors with flush casements and equal sight lines. RAINWATER GOODS: Black aluminium half round gutters and rainwater pipes.

REVISIONS		
Rev.	Date	Description


0 2 10 METRES @ 1:100 SCALE @ A1

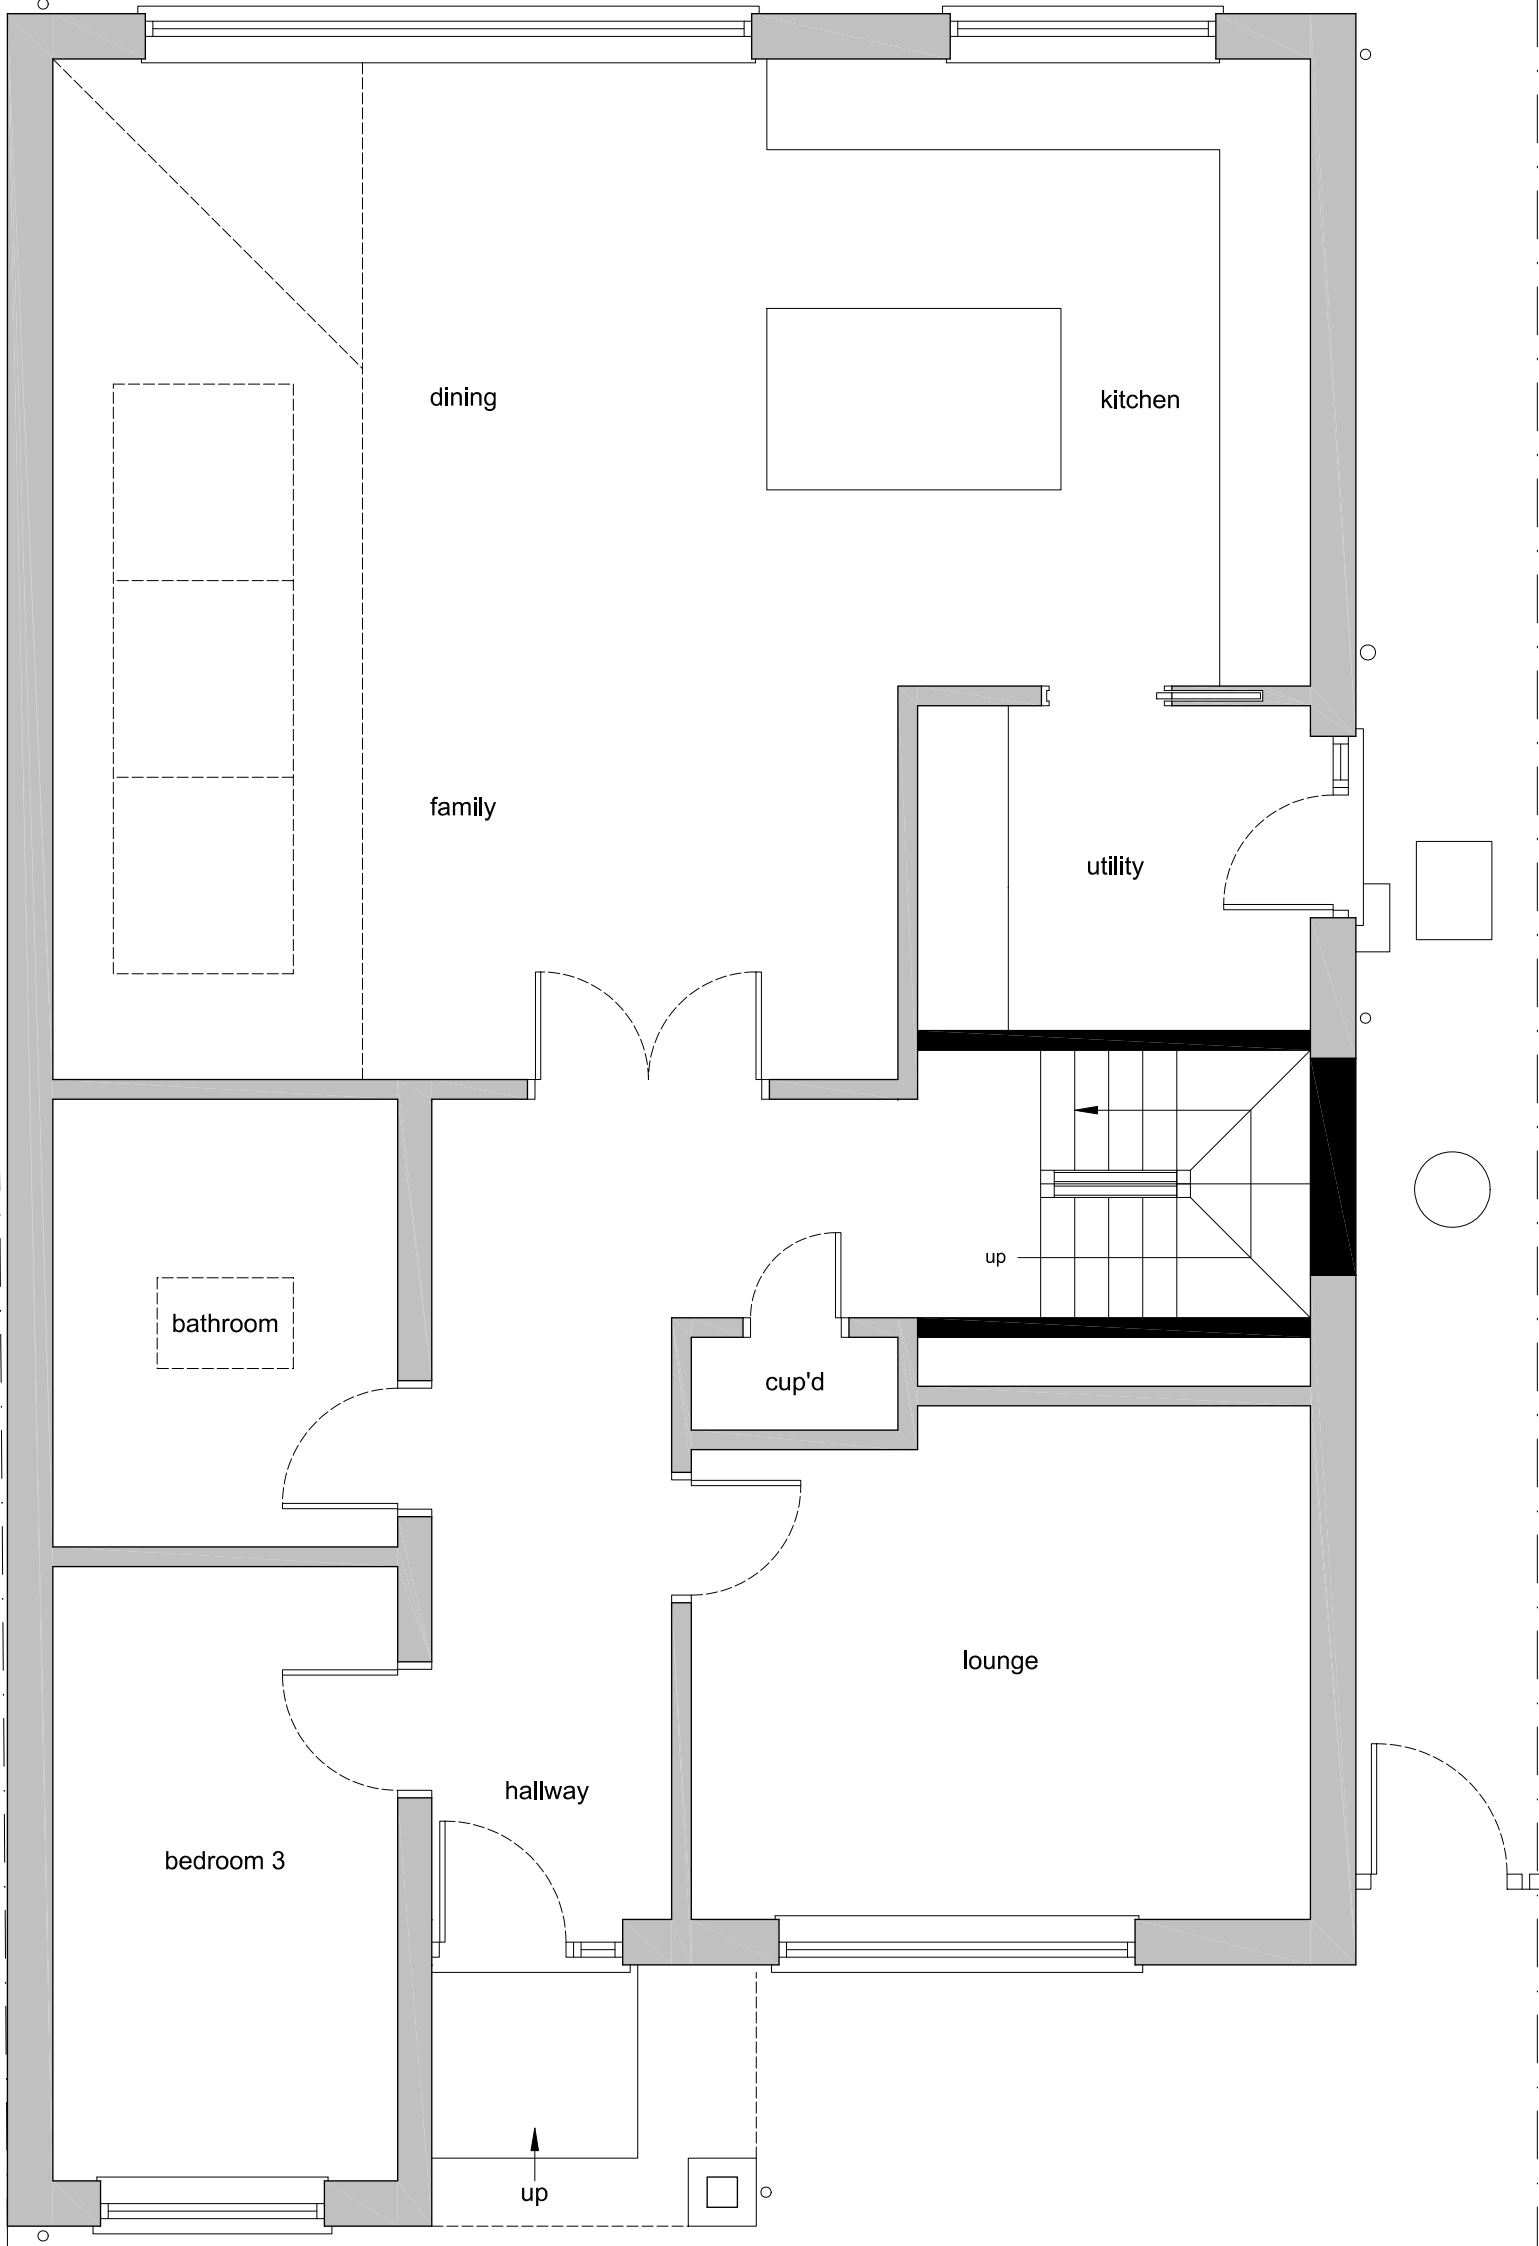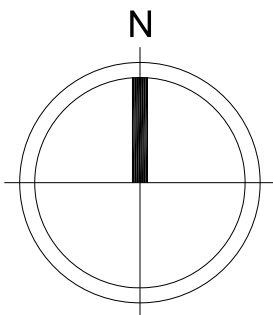

GROUND FLOOR PLAN
(as proposed)



FIRST FLOOR PLAN
(as proposed)

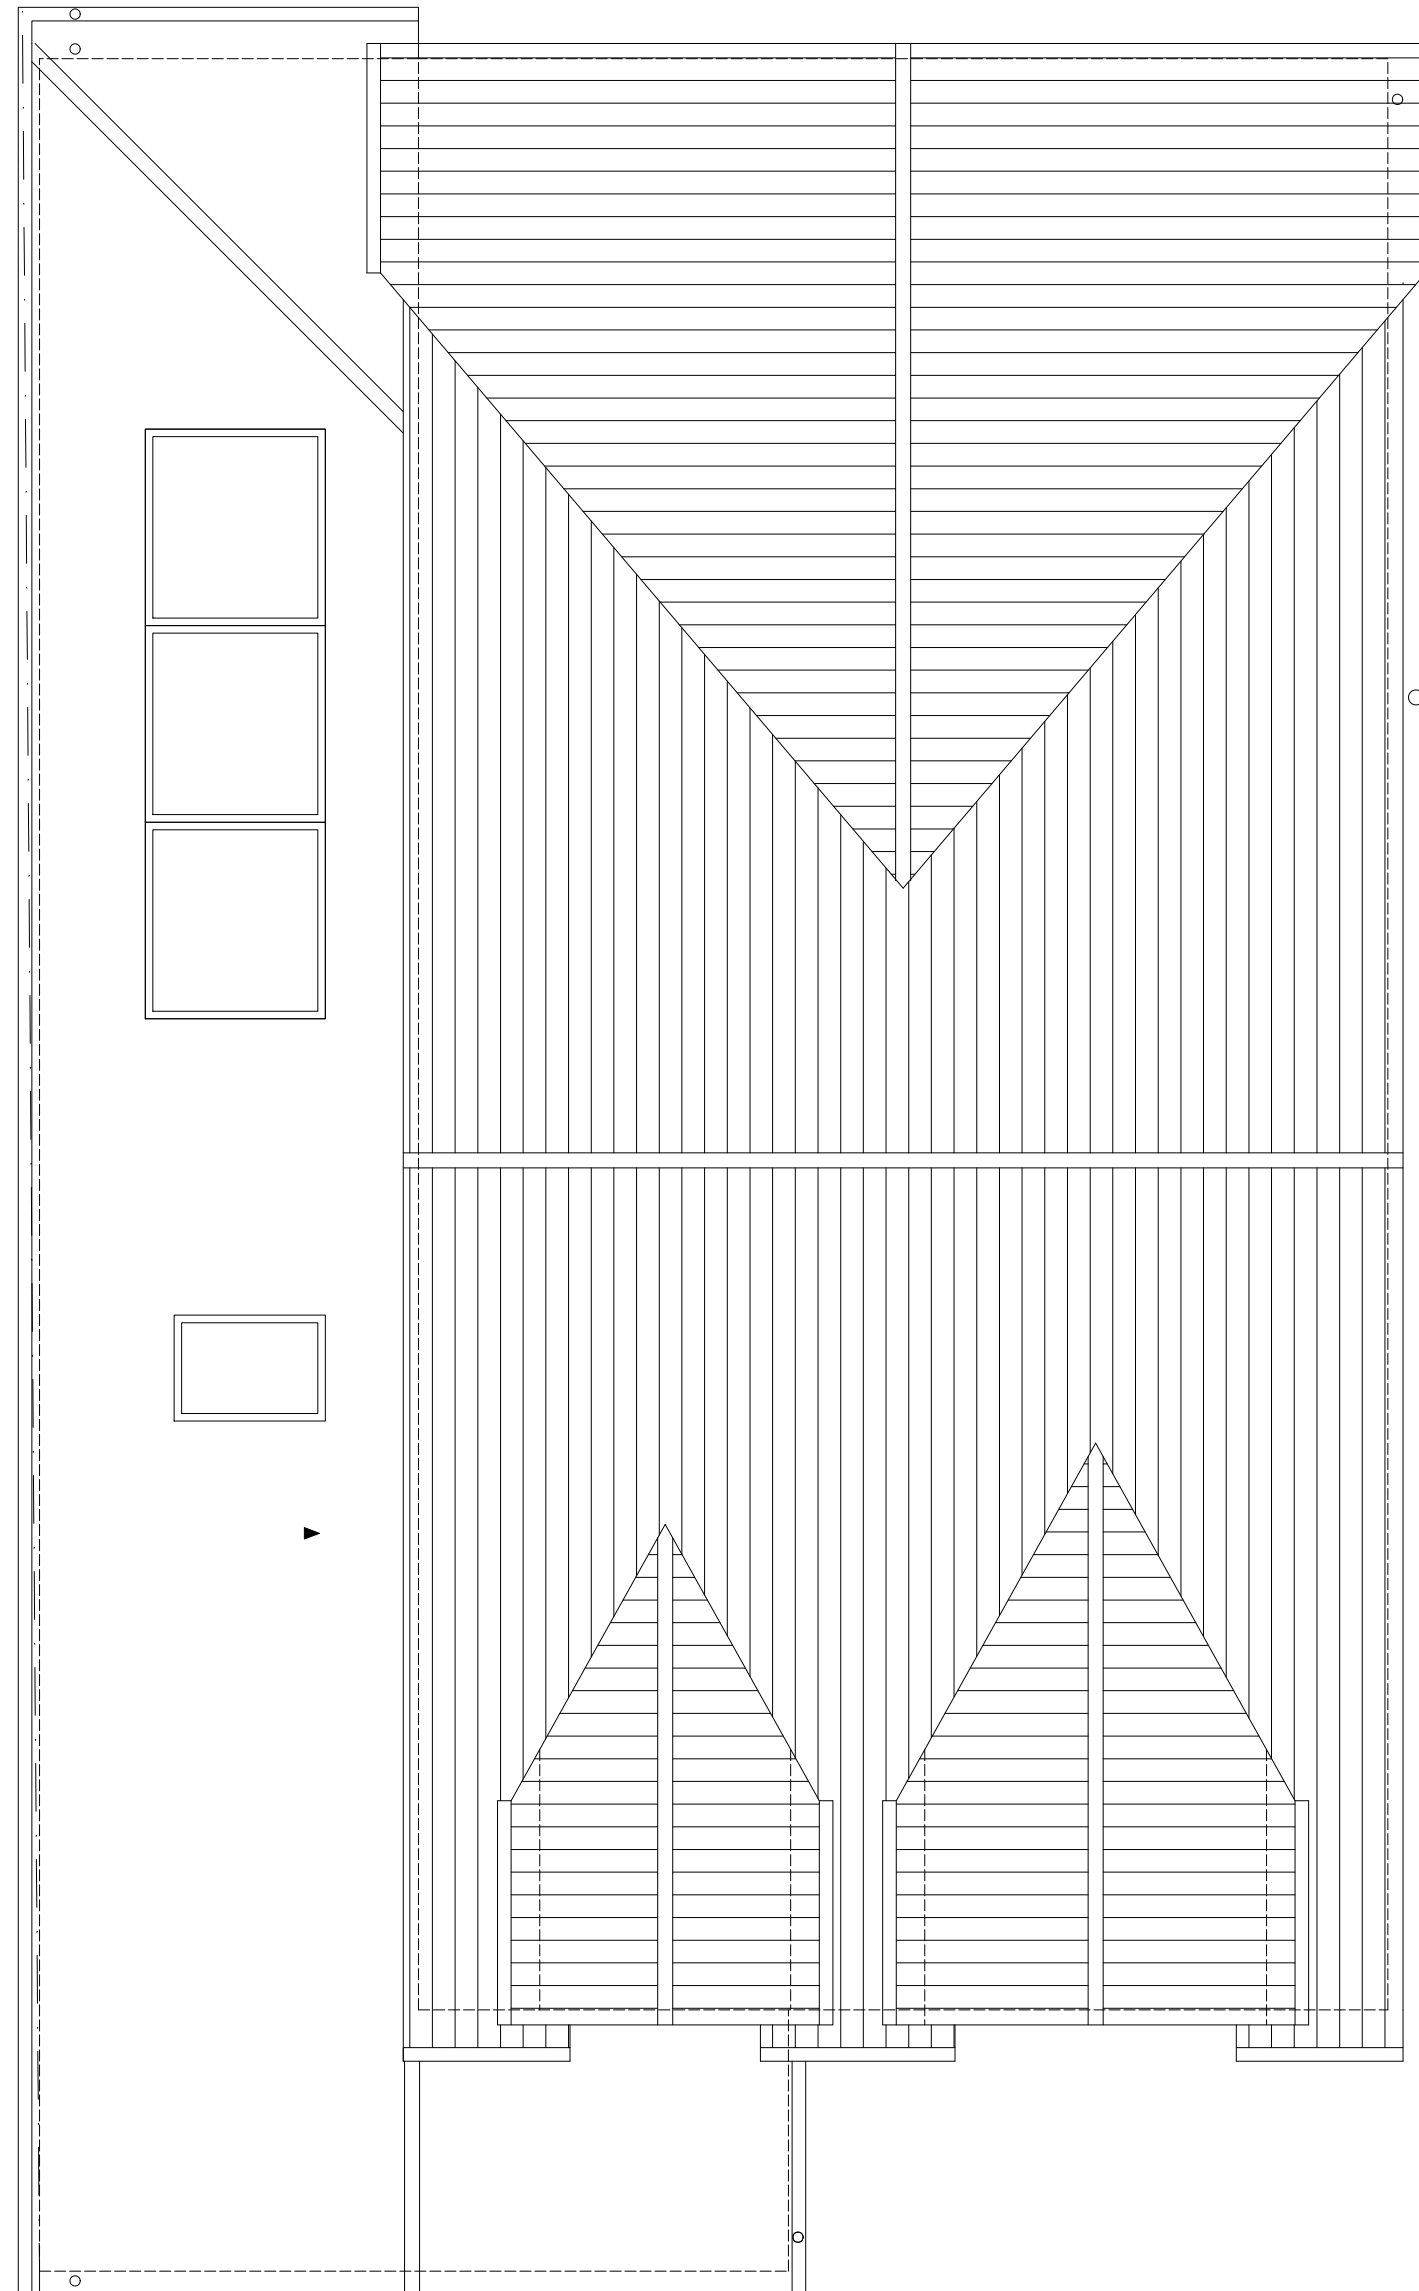

ROOF PLAN
(as proposed)



29b Hermitage Road,
Hitchin, Hertfordshire, SG5 1BY.
info@whitebrick.studio

CLIENT
Mr and Mrs Sandford

PROJECT
Extension and Alterations at
18 Lavender Way, Hitchin,
Herts, SG5 2LU.

DRAWING TITLE
Proposed Plans and
Elevations

INFORMATION	
Job ref	2602
Drawing no.	2602-02
Scale	1:50, 1:100 @ ISOA1
Date	Feb 26
Drawn	CWM