


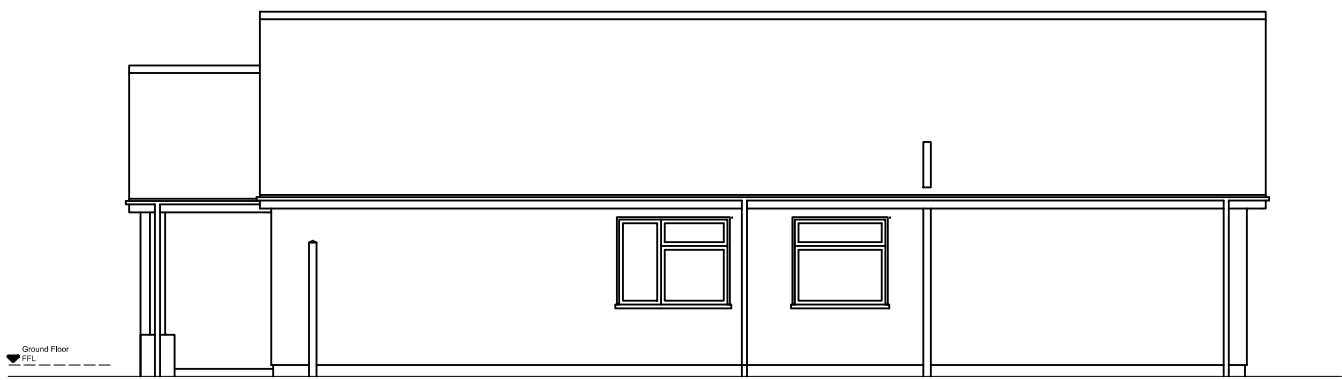


SOUTH ELEVATION
(as existing)



EAST ELEVATION
(as existing)





NORTH ELEVATION
(as existing)

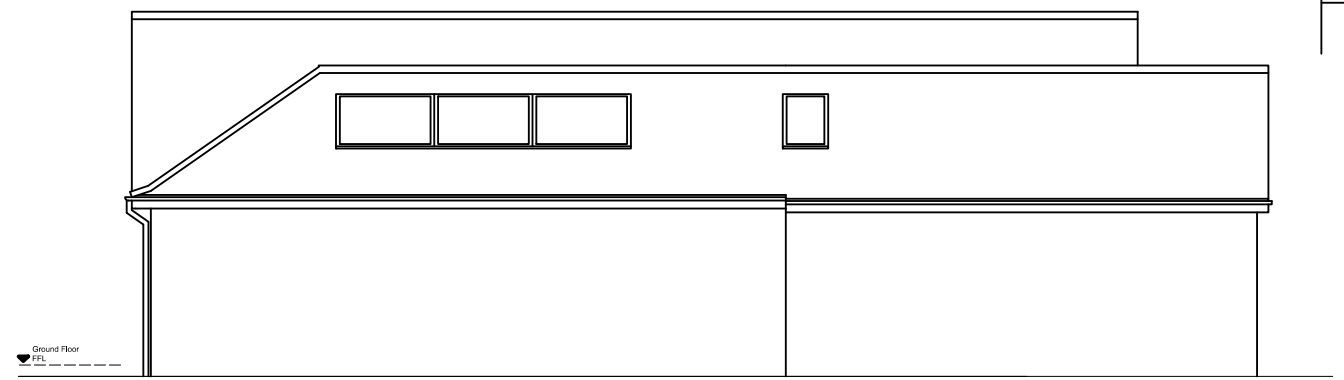


WEST ELEVATION
(as existing)

0 2 10 METRES @ 1:100 SCALE @ A1

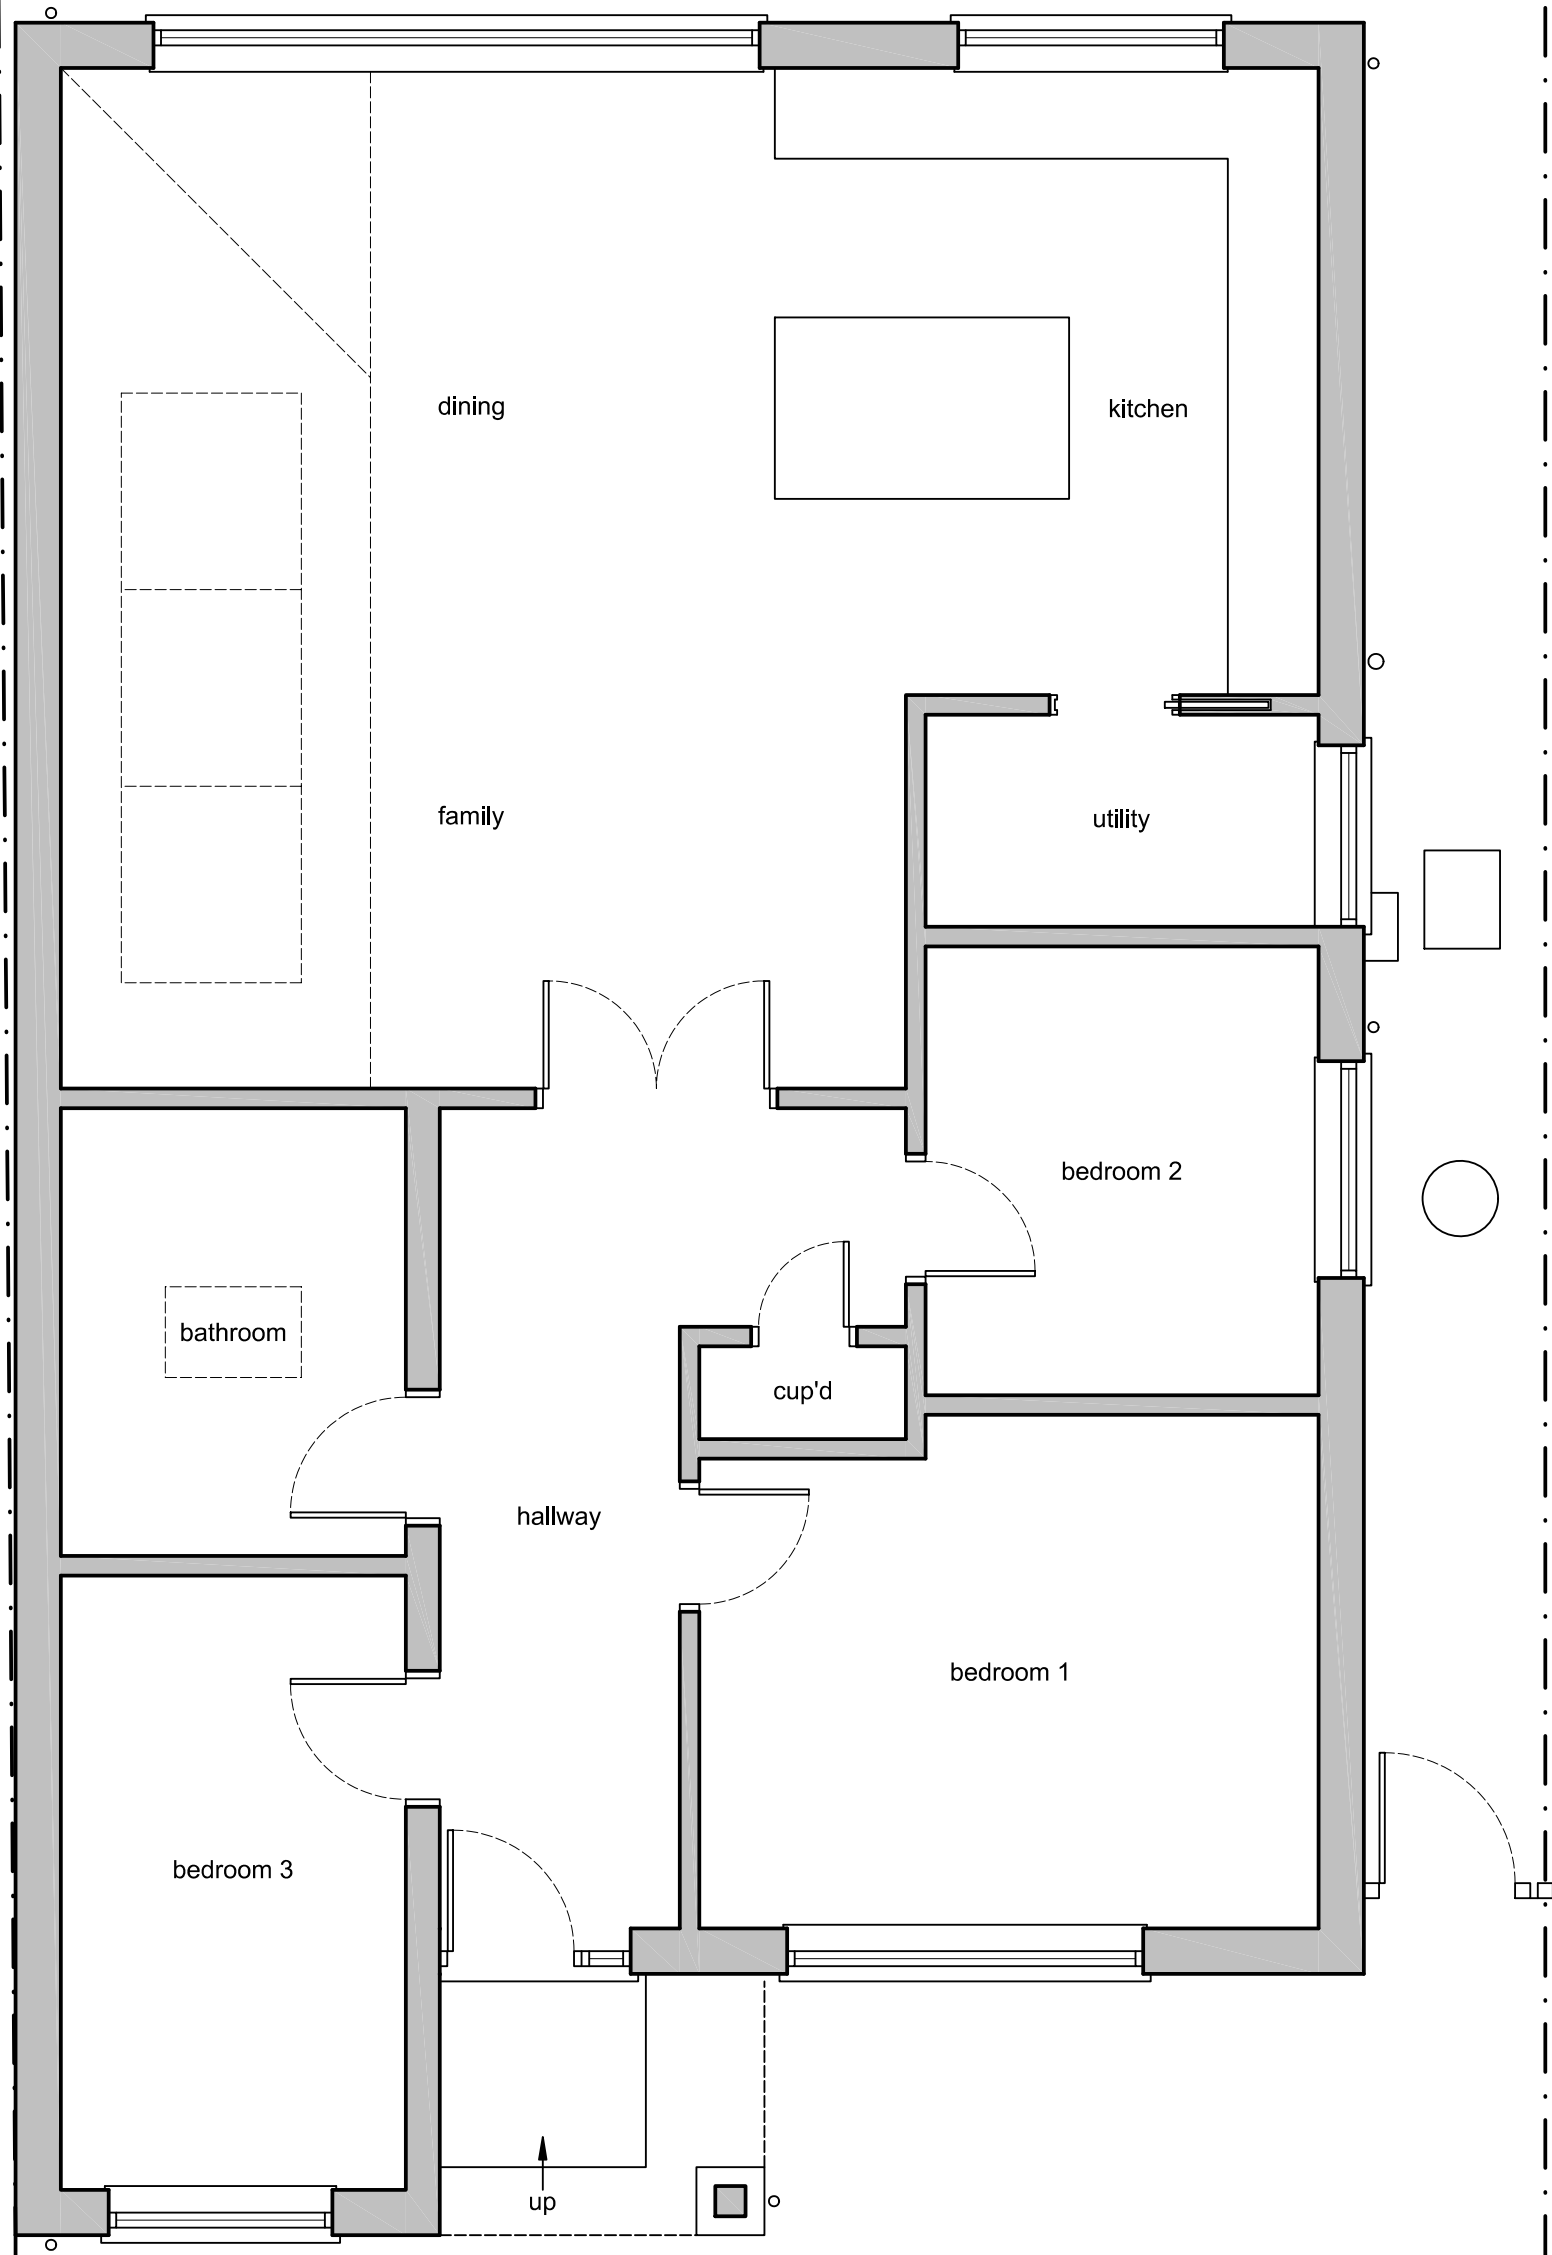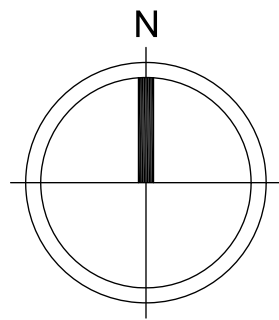

GROUND FLOOR PLAN
(as existing)

0 1 5 METRES @ 1:50 scale @ A1

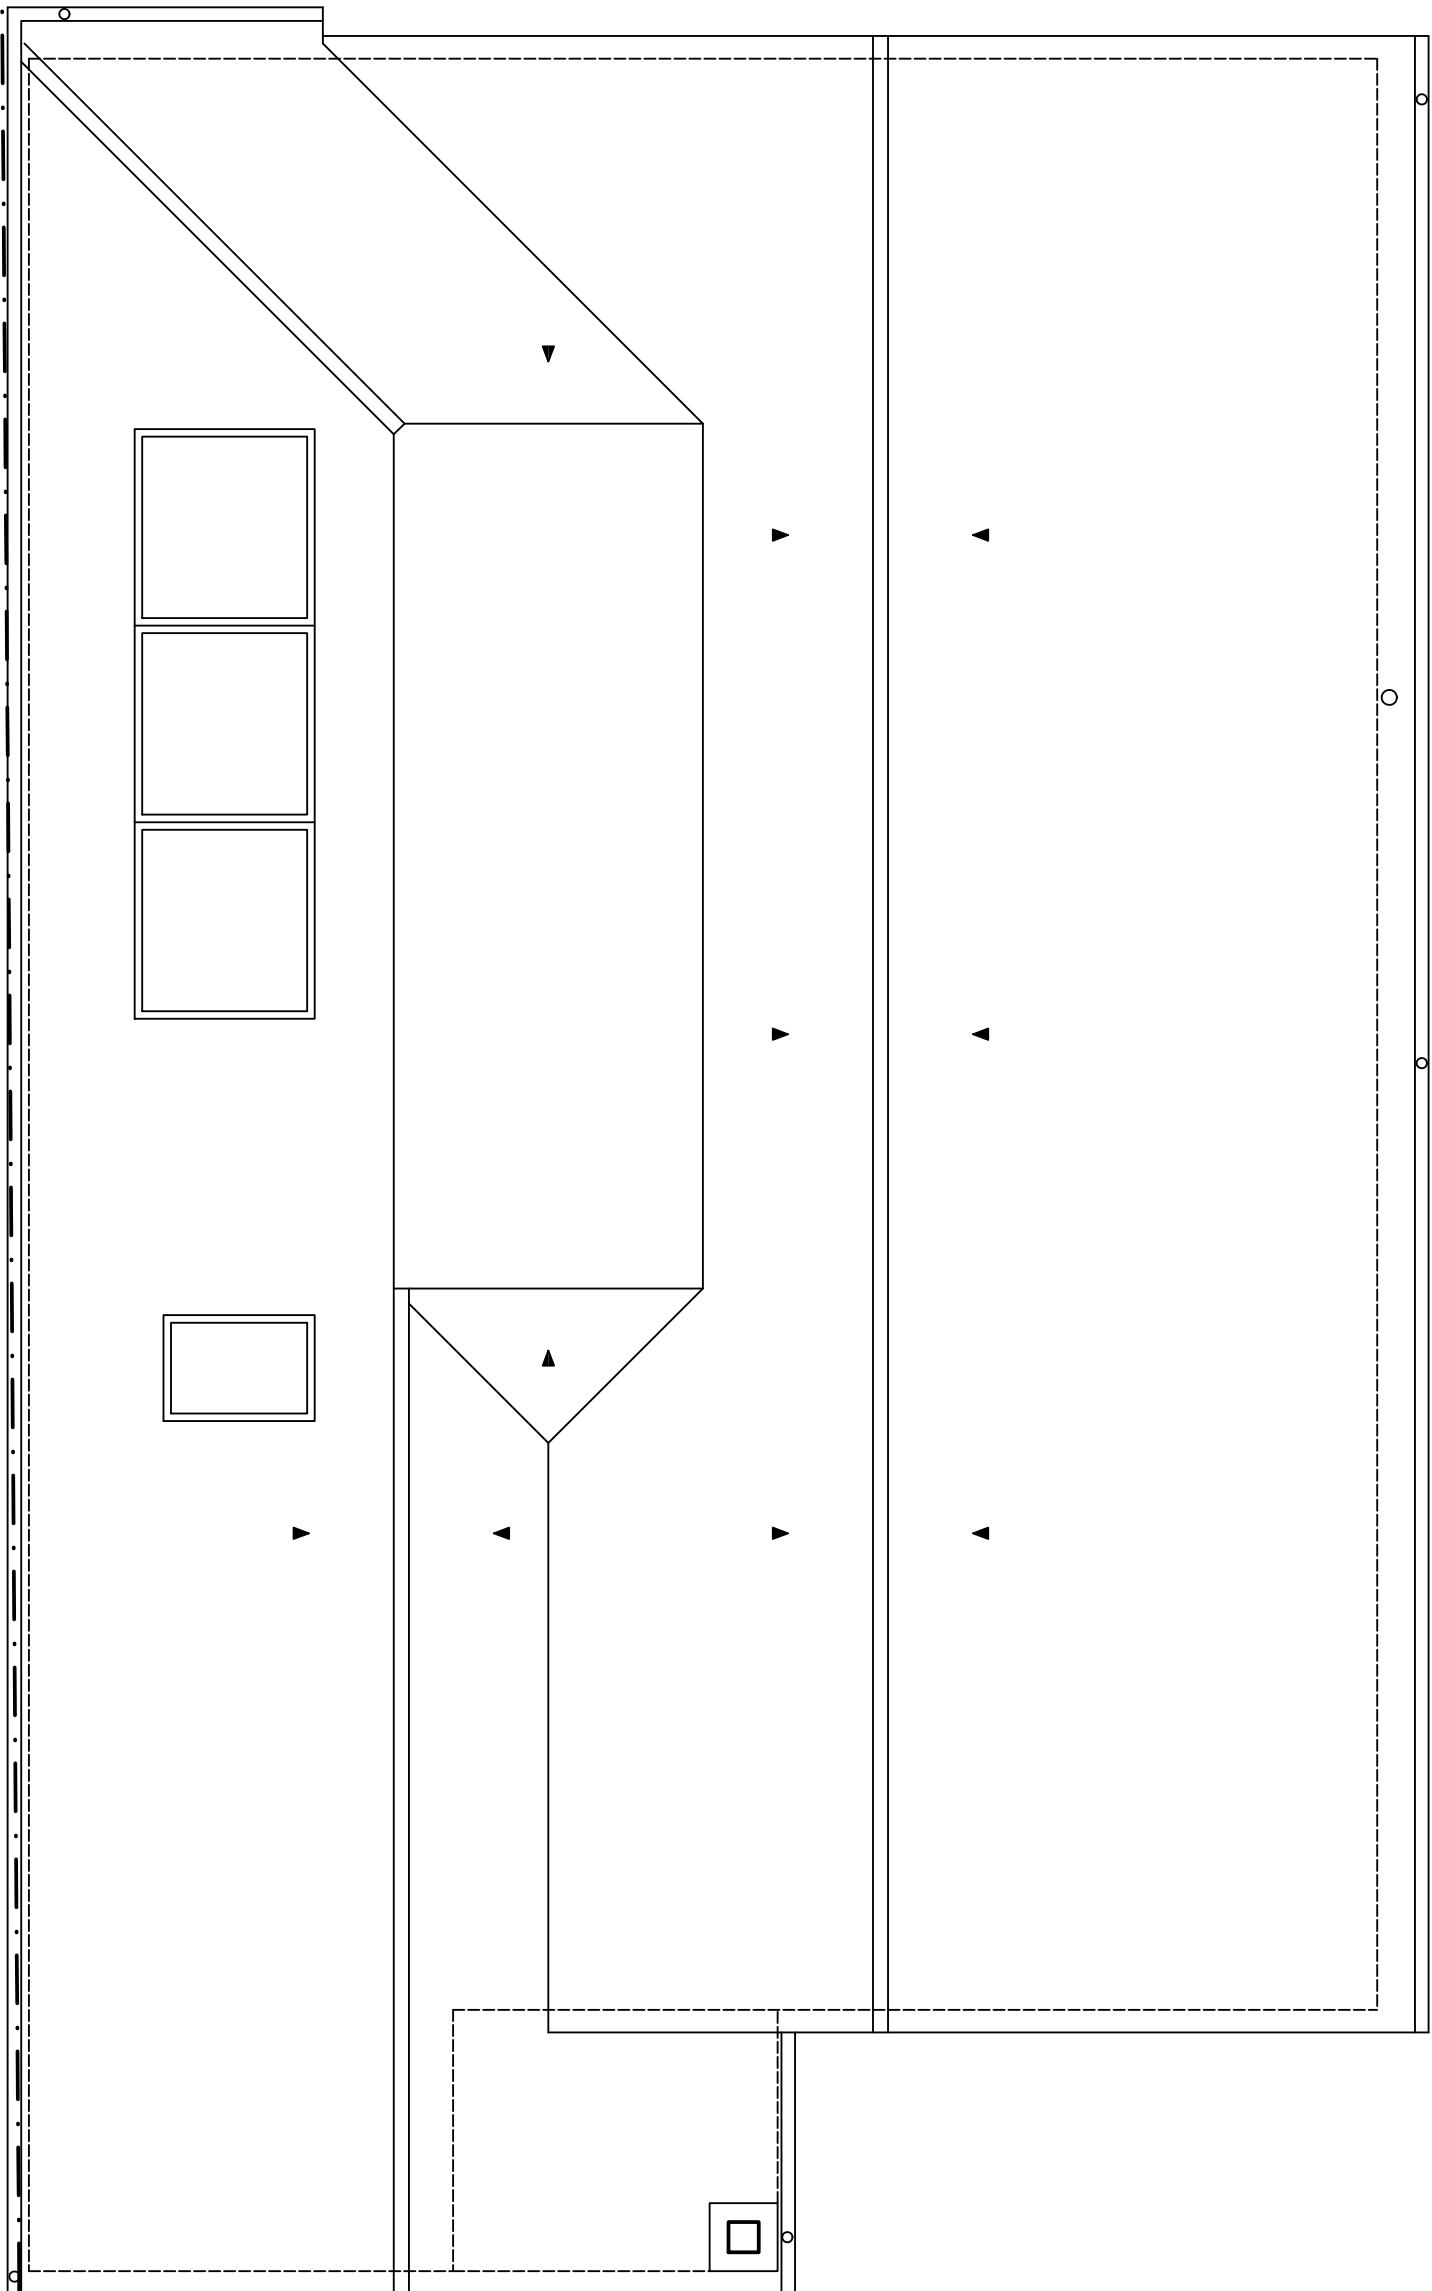

ROOF PLAN
(as existing)

GENERAL NOTES

No.	Description
01	Check all dimensions on site
02	Walls existing
03	Walls removed

REVISIONS

Rev	Date	Description



WHITEBRICK

29b Hermitage Road,
Hitchin, Hertfordshire, SG5 1BY.
info@whitebrick.studio

CLIENT

Mr and Mrs Sandford

PROJECT

Extension and Alterations at
18 Lavender Way, Hitchin,
Herts, SG5 2LU.

DRAWING TITLE

Existing Plans and
Elevations

INFORMATION

Job ref	2602
Drawing no.	2602-01
Scale	1:50, 1:100 @ ISOA1
Date	Feb 26
Drawn	CWM