



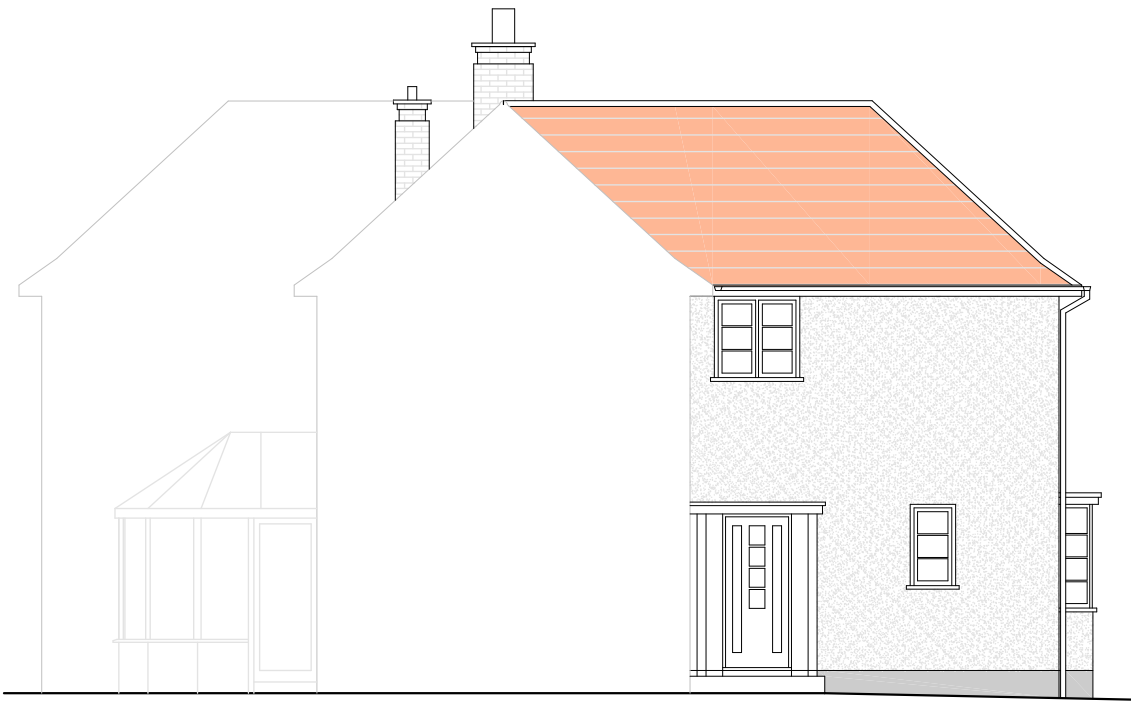


EXISTING SOUTH ELEVATION




PROPOSED SOUTH ELEVATION

- GREEN ROOF TILE TO MATCH NEIGHBOURING PROPERTIES
- RENDERING TO MATCH EXISTING
- WINDOW FRAMES TO MATCH EXISTING

 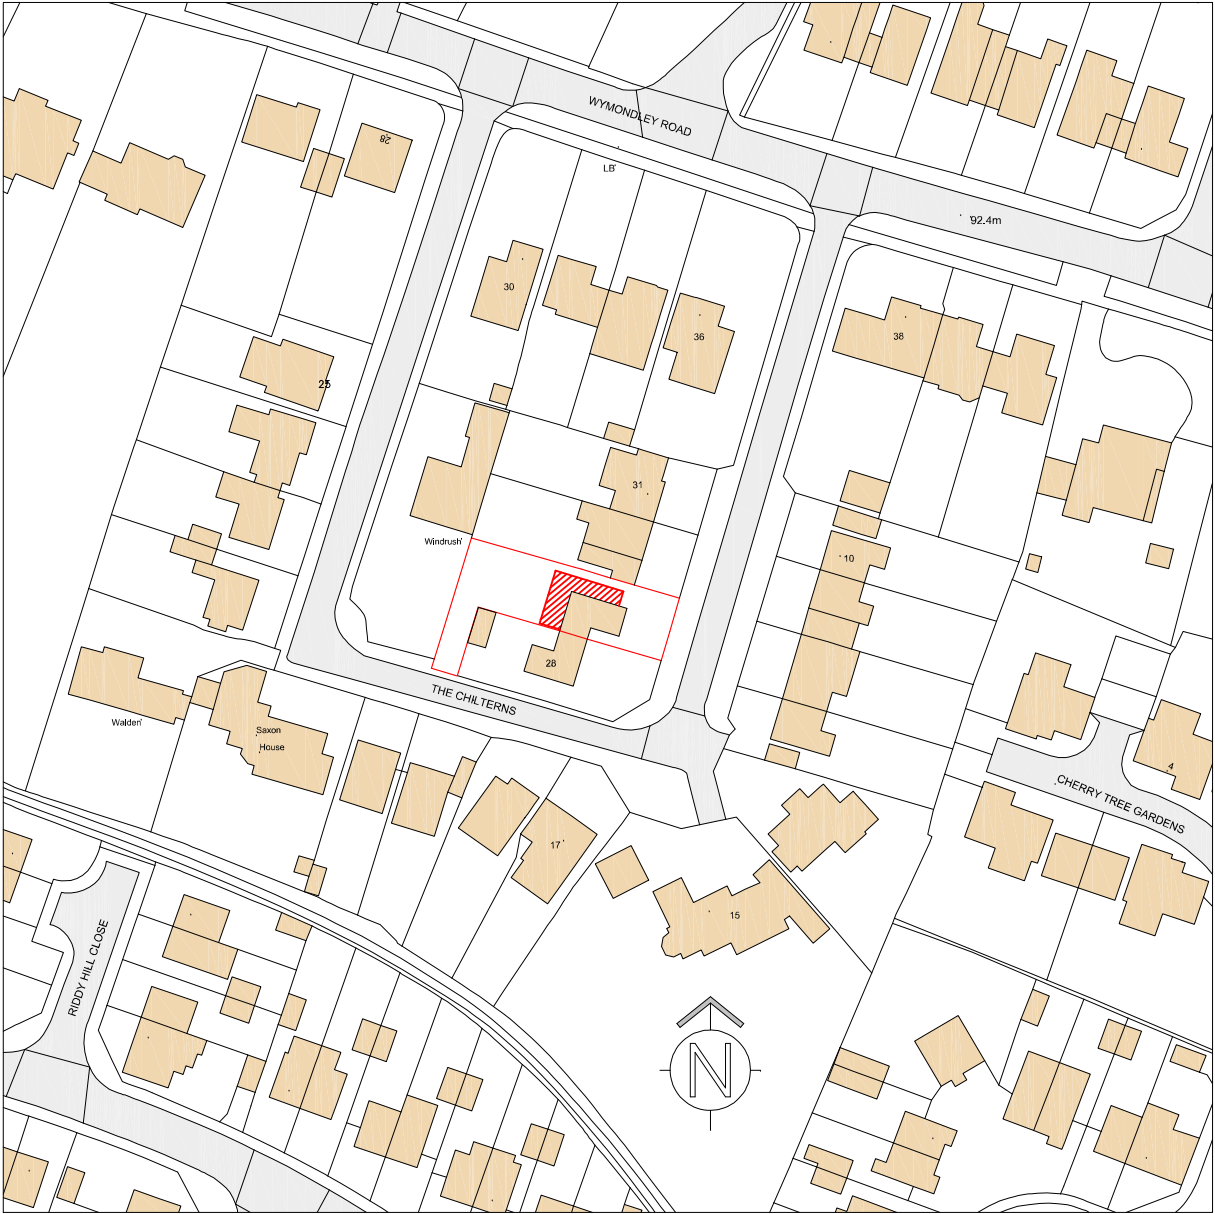

Metres

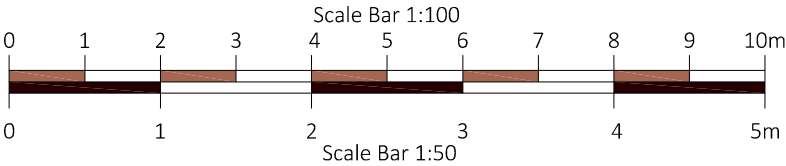

Rev.	Date	Note
Project		
29 The Chilterns, Hitchin, Herts SG4 9PP		
Drawing Title		
Proposed & Existing South Elevations Location Plan		
Drawing Number ODC - 25.03/05		
Scale 1:100 1:1250 Paper Size A3 Date January '25		
Octagon Design & Consultancy		
2a Bournemouth Rd - STEVENAGE - Herts SG1 2PN		
e: trj13@icloud.com		
m: 07831 146756		