


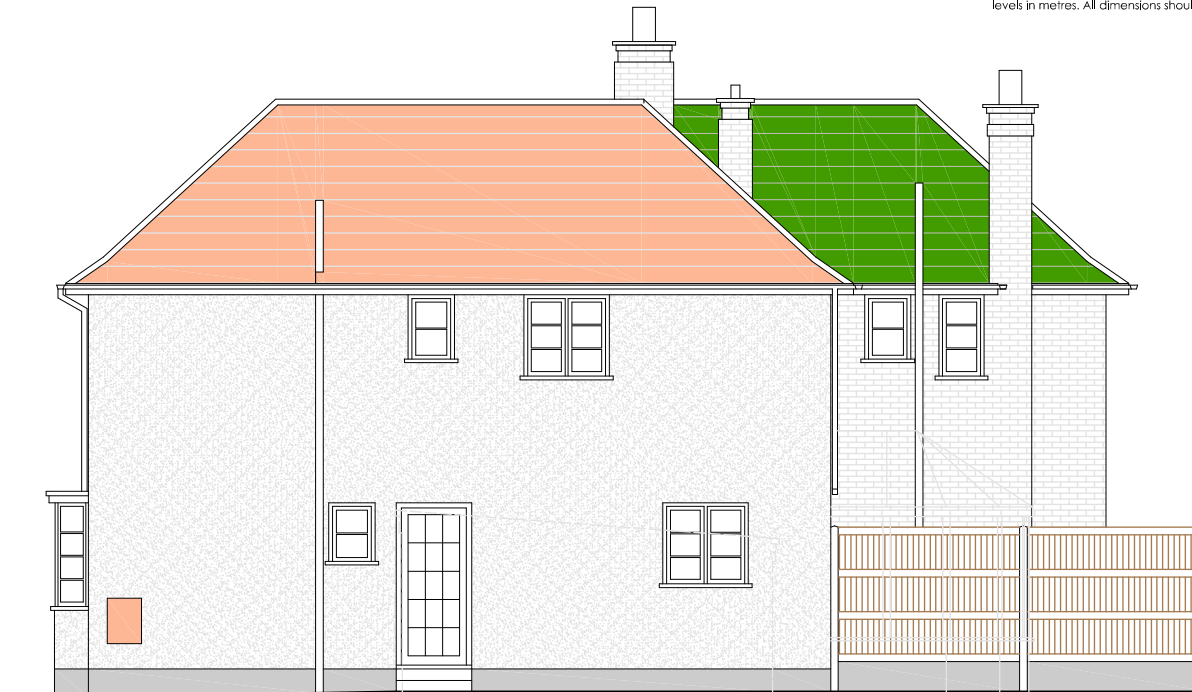

EXISTING WEST ELEVATION



EXISTING NORTH ELEVATION




PROPOSED WEST ELEVATION

- GREEN ROOF TILE TO MATCH NEIGHBOURING PROPERTIES
- RENDERING TO MATCH EXISTING
- WINDOW FRAMES TO MATCH EXISTING



PROPOSED NORTH ELEVATION

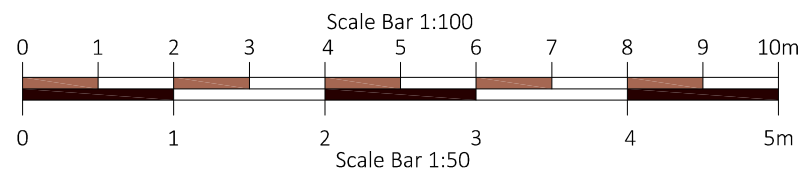

Rev.	Date	Note
Project		
29 The Chilterns, Hitchin, Herts SG4 9PP		
Drawing Title		
Proposed & Existing West & North Elevations		
Drawing Number ODC - 25.03/04		
Scale 1:100	Paper Size A3	Date January '25
Octagon Design & Consultancy		
2a Bournemouth Rd - STEVENAGE - Herts SG1 2PN		
e: hj13@icloud.com		
m: 07831 146756		