




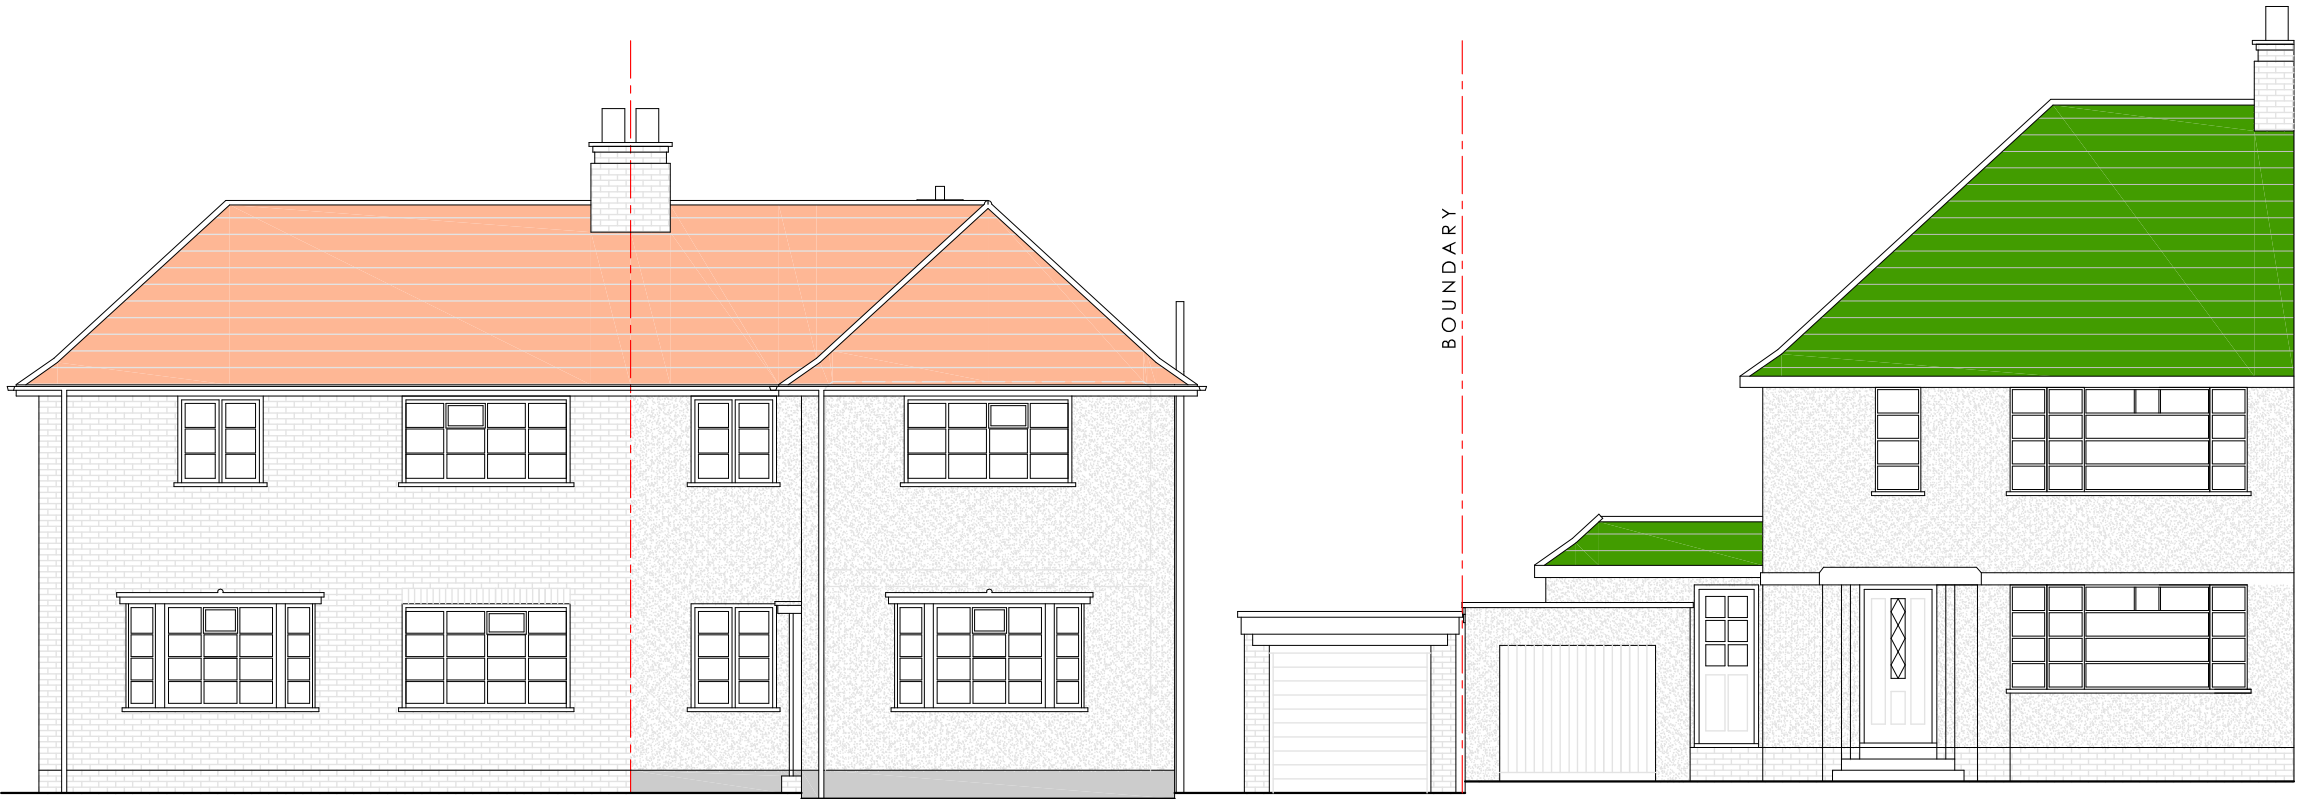

EXISTING EAST ELEVATION

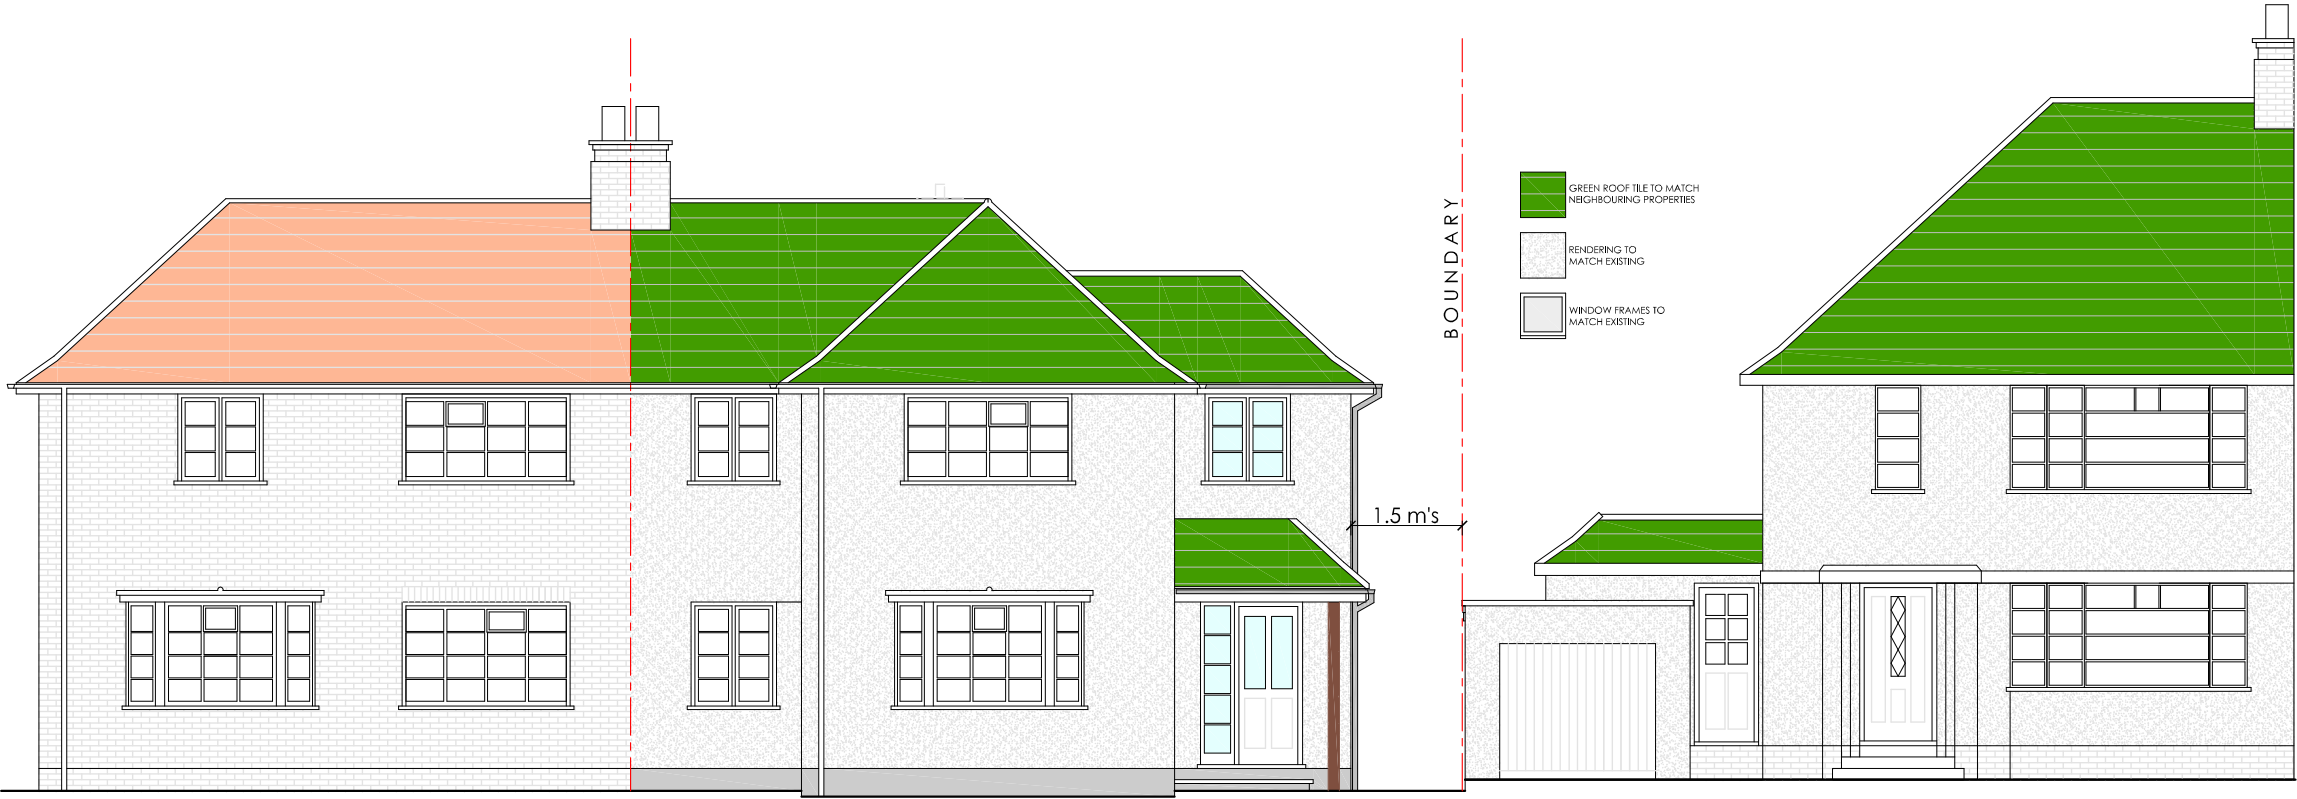

PROPOSED EAST ELEVATION

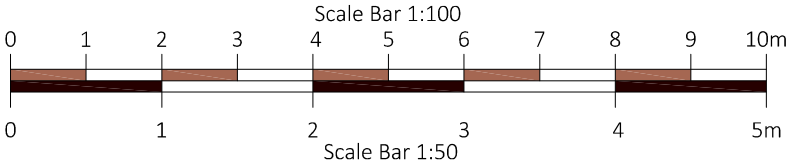

Rev.	Date	Note
Project		
29 The Chilterns, Hitchin, Herts SG4 9PP		
Drawing Title		
Proposed & Existing East Elevations		
Drawing Number ODC - 25.03/03		
Scale 1:100	Paper Size A3	Date January '25
Octagon Design & Consultancy		
2a Boumemouth Rd - STEVENAGE - Herts SG1 2PN		
e: trj13@icloud.com		
m: 07831 146756		