




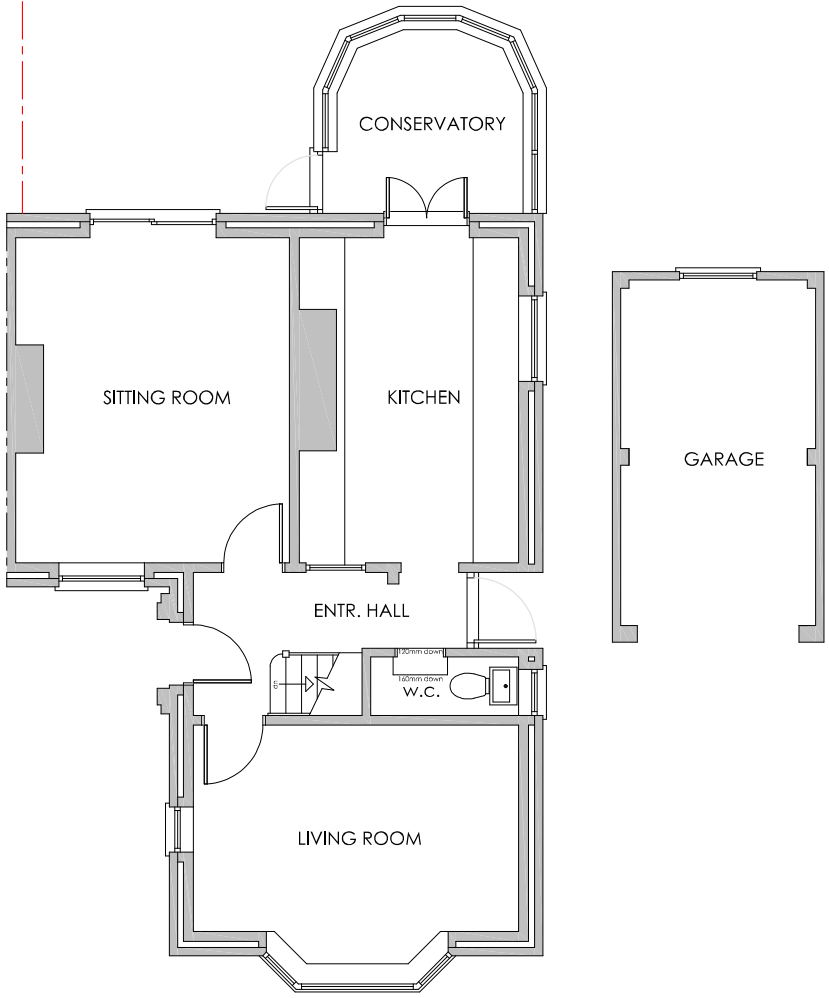


EXISTING GROUND FLOOR PLAN

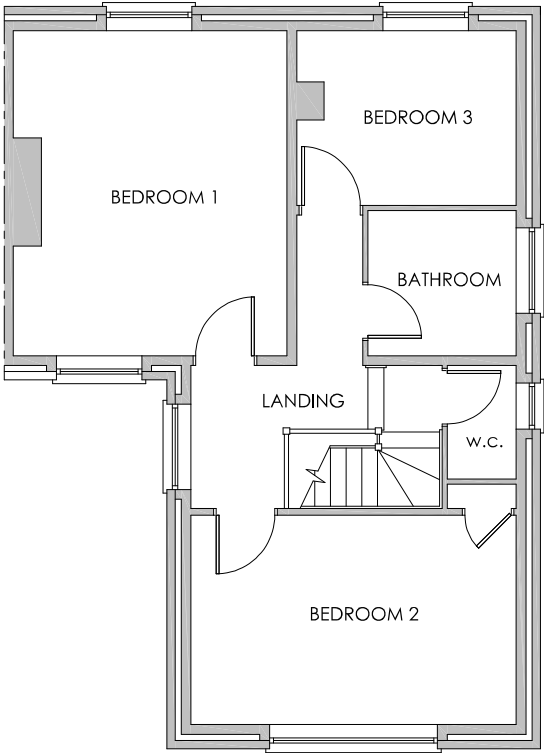


EXISTING 1st FLOOR PLAN

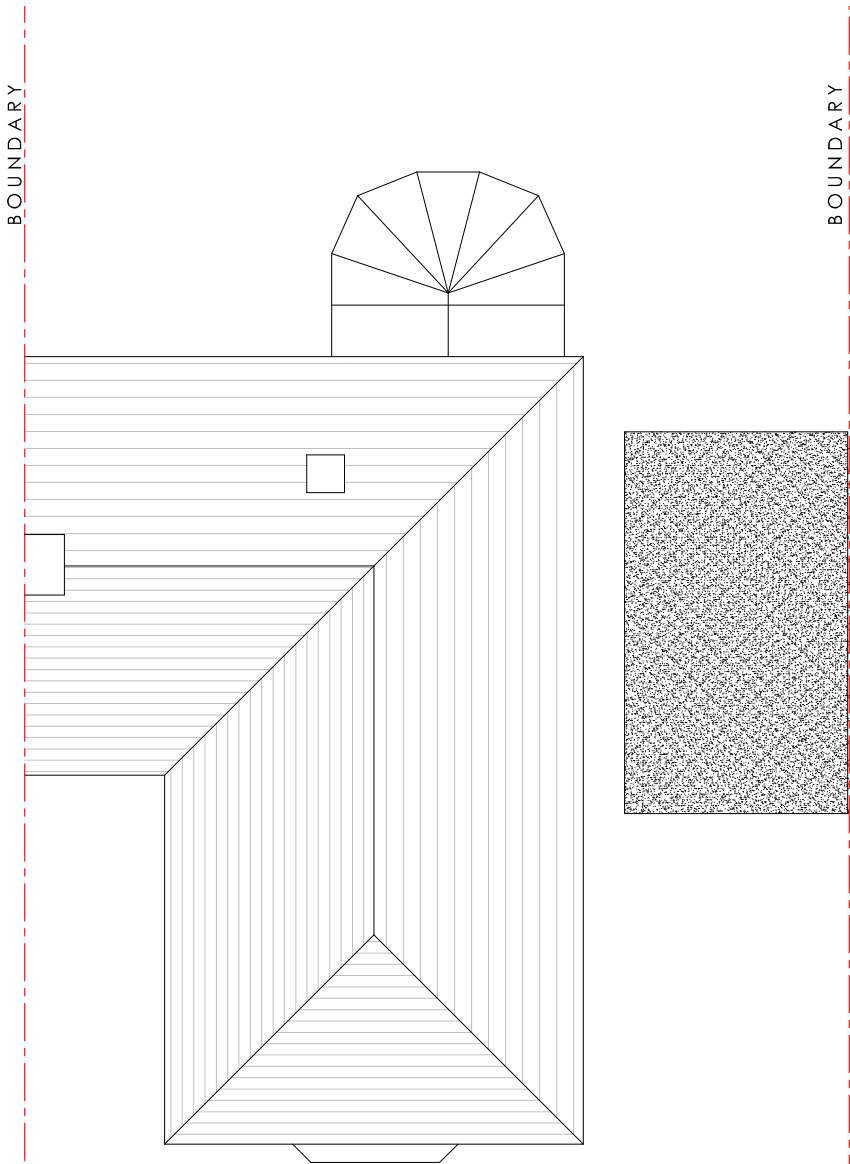

EXISTING ROOF PLAN

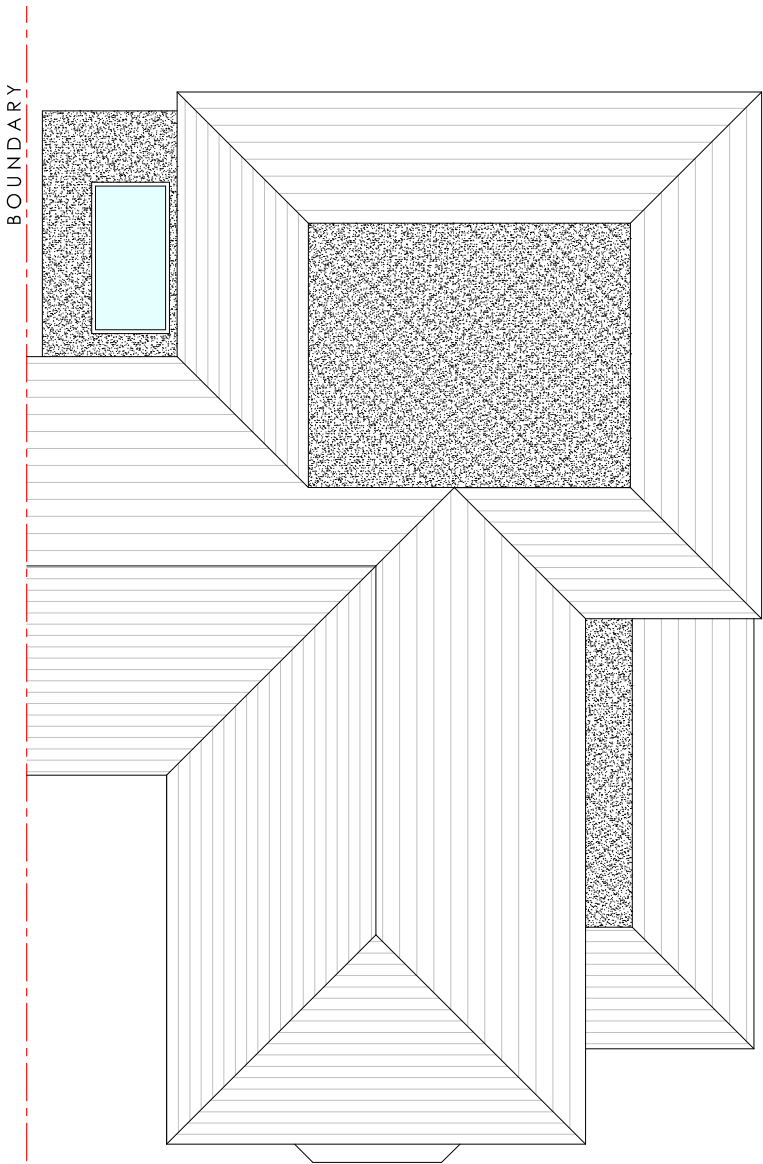

PROPOSED ROOF PLAN

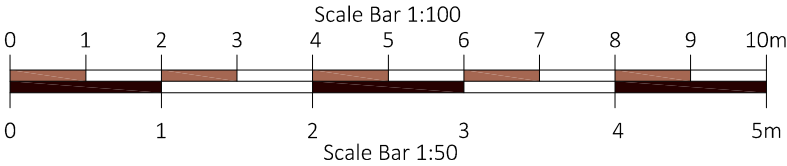

Rev.	Date	Note
Project		
29 The Chilterns, Hitchin, Herts SG4 9PP		
Drawing Title		
Existing Floor Plans, Existing & Proposed Roof Plans		
Drawing Number ODC - 25.03/02		
Scale 1:100	Paper Size A3	Date January '25
Octagon Design & Consultancy		
2a Bournemouth Rd - STEVENAGE - Herts SG1 2PN		
e: trj13@icloud.com		
m: 07831 146756		