




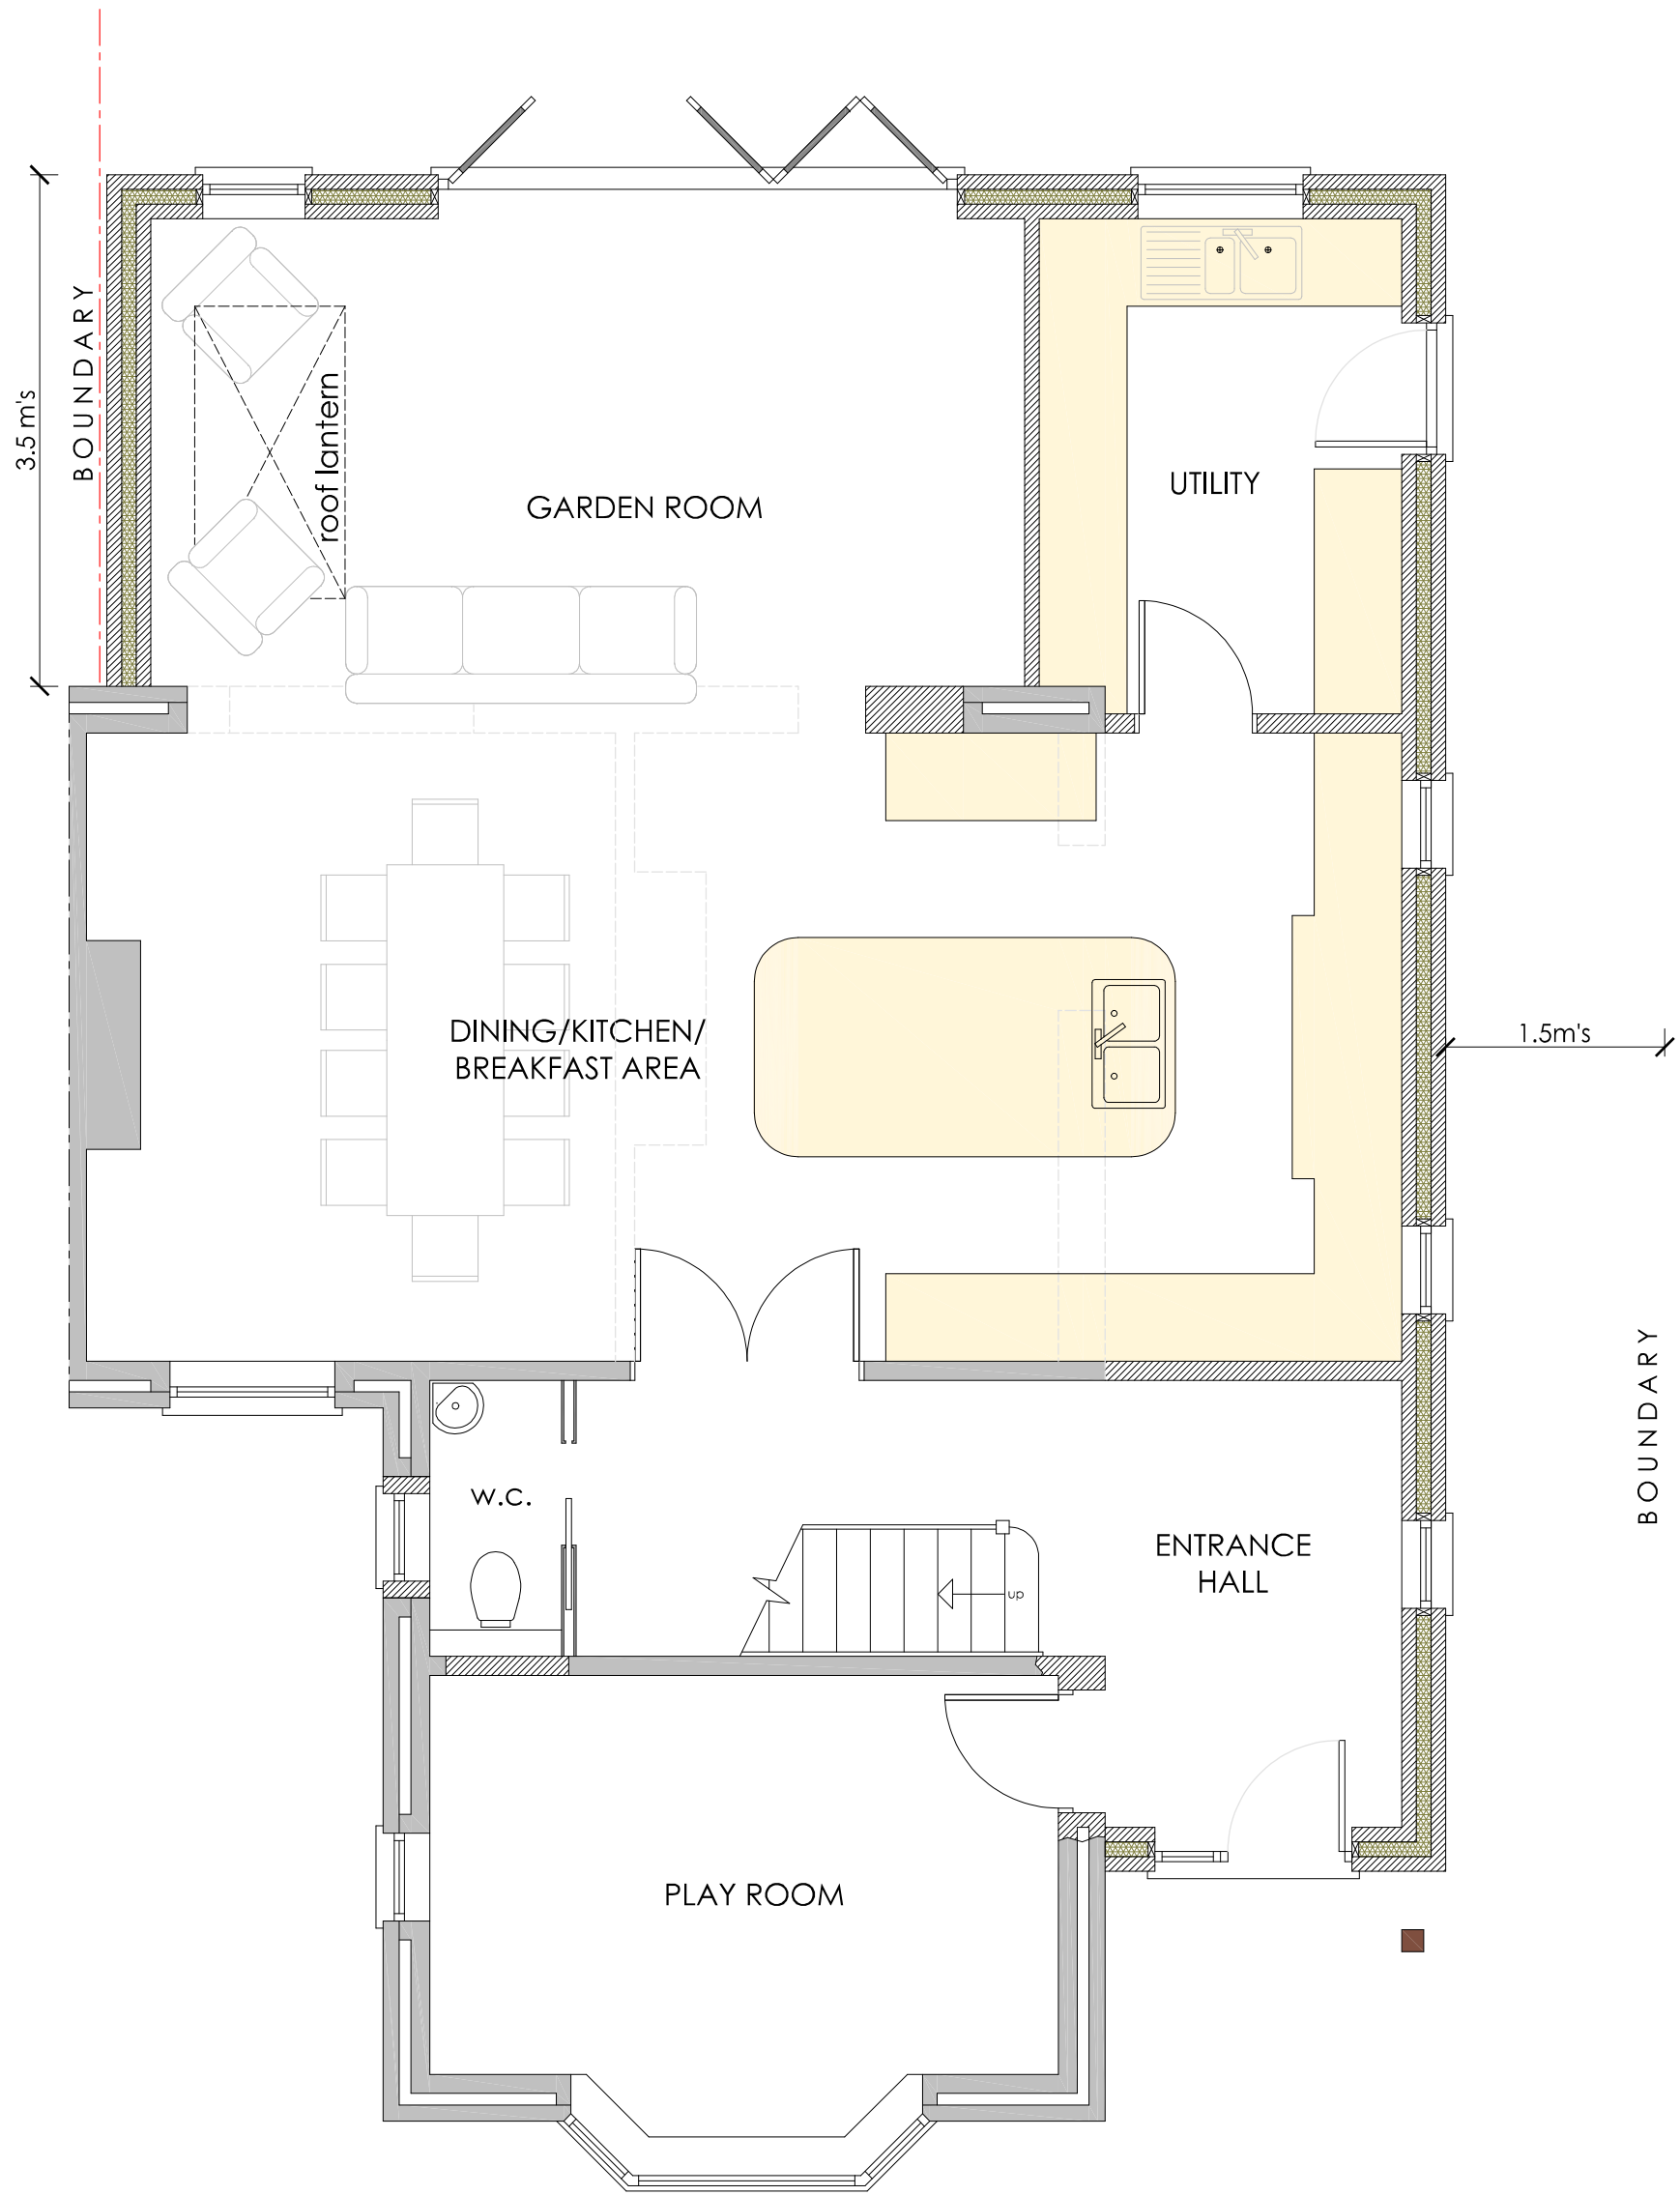

PROPOSED GROUND FLOOR PLAN

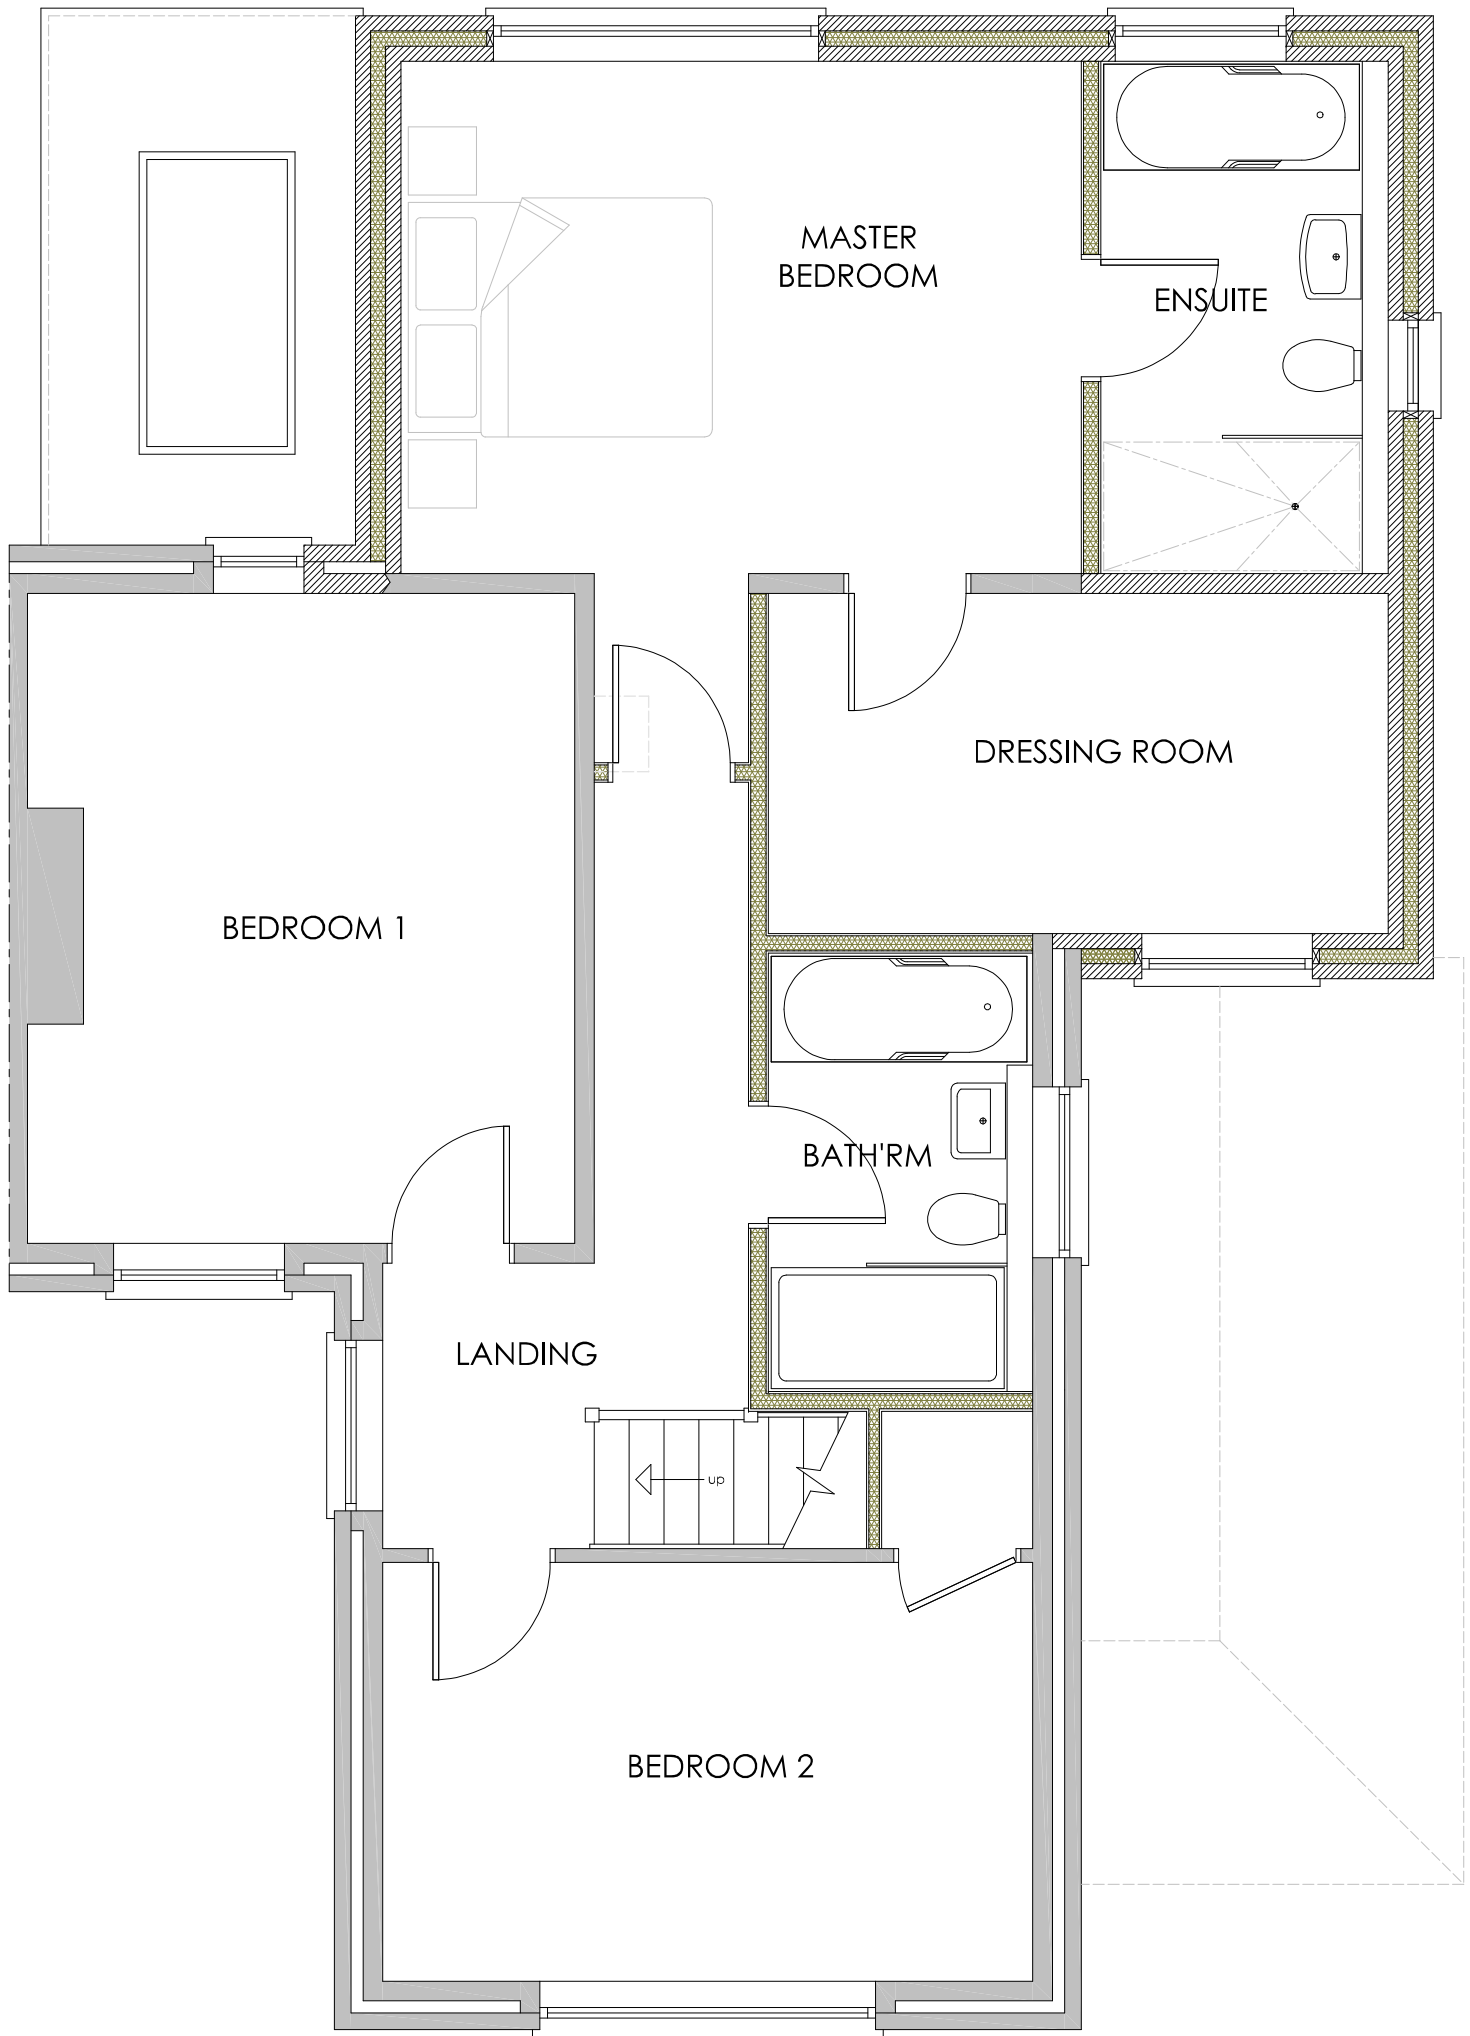

PROPOSED 1st FLOOR PLAN

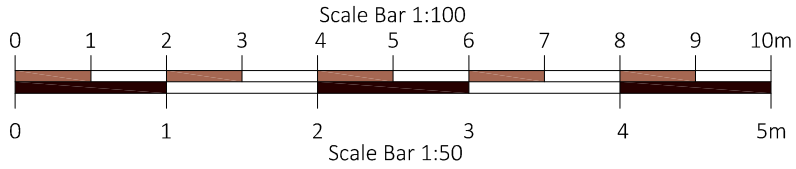

| Rev.                                          | Date | Note |
|-----------------------------------------------|------|------|
| Drawing Title                                 |      |      |
| Proposed Floor Plans                          |      |      |
| Drawing Number ODC:25/03.01                   |      |      |
| Scale 1:50 Paper Size A2 Date January '25     |      |      |
| Project                                       |      |      |
| 29 The Chilterns                              |      |      |
| Hitchin                                       |      |      |
| Herts SG4 9PP                                 |      |      |
| Octagon Design & Consultancy                  |      |      |
| 24 Boulmemouth Rd - STEVENAGE - Herts SG1 2PN |      |      |
| e: h13@icloud.com                             |      |      |
| m: 07831 146756                               |      |      |