





FRONT ELEVATION



SIDE ELEVATION TO No. 12

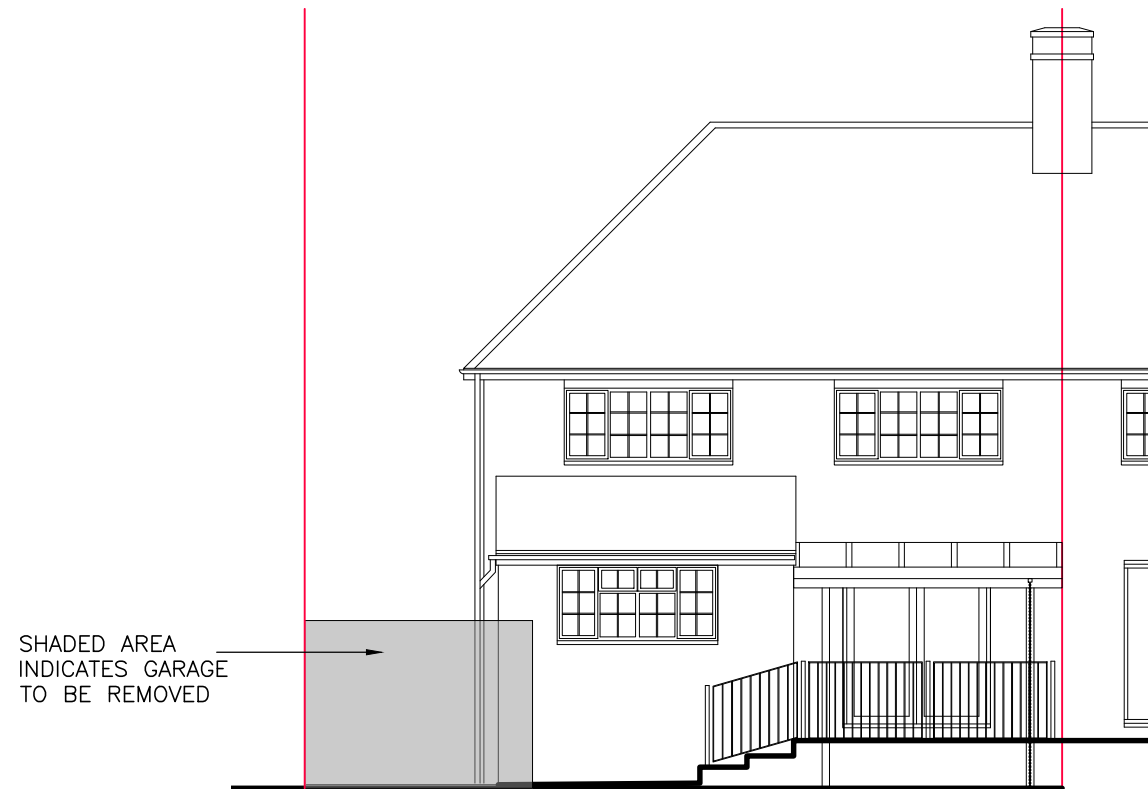

REAR ELEVATION

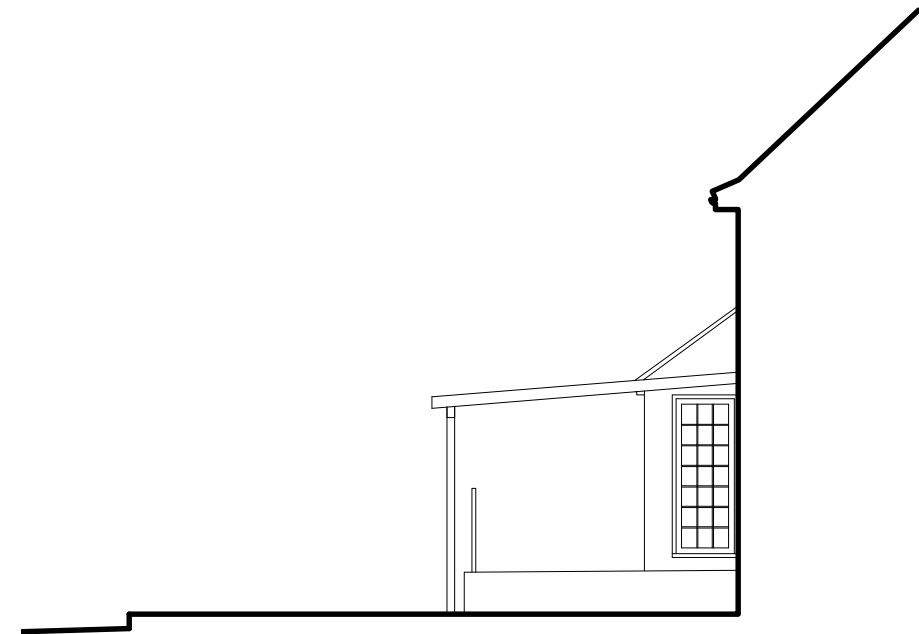


SIDE ELEVATION TO No. 8

ELEVATIONS – EXISTING (1:100)

NOTES AND REVISIONS

No dimensions are to be scaled from this drawing. All stated dimensions must be verified on site. Lobs Design must be advised of any discrepancies.
This drawing must be read together with the specification/Bill of Quantities and related drawings.

This drawing is for the purpose of obtaining Planning & Building Regulations Approval only. Should the contractor use them to build from then they assume full responsibility for the design.

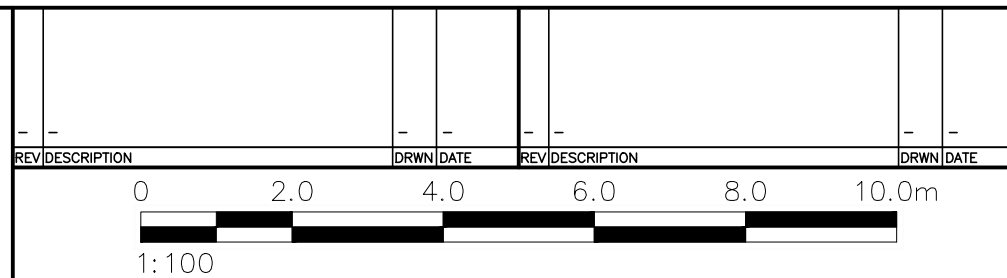


Client
10 Bedford Road
Letchworth Garden City
Herts, SG6 4DJ

Project
Two Story Rear Extension & Internal Alterations

Drawing Title
Elevations

Existing

Scale As Shown	Date Oct 2025	Drawn ipl	Checked
Project No LD793	Drawing No E03	Revision —	

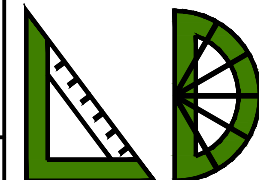

**LGCHF Garden City
Heritage Awards
Winning Designer**

Lobs Design

Architectural Services
Devonshire B.C.
Works Road,
Letchworth Garden City
Hertfordshire, SG6 1GJ
T: 01462 488212
M: 07960 006077
E: info@lobs-design.co.uk