



GROUND FLOOR

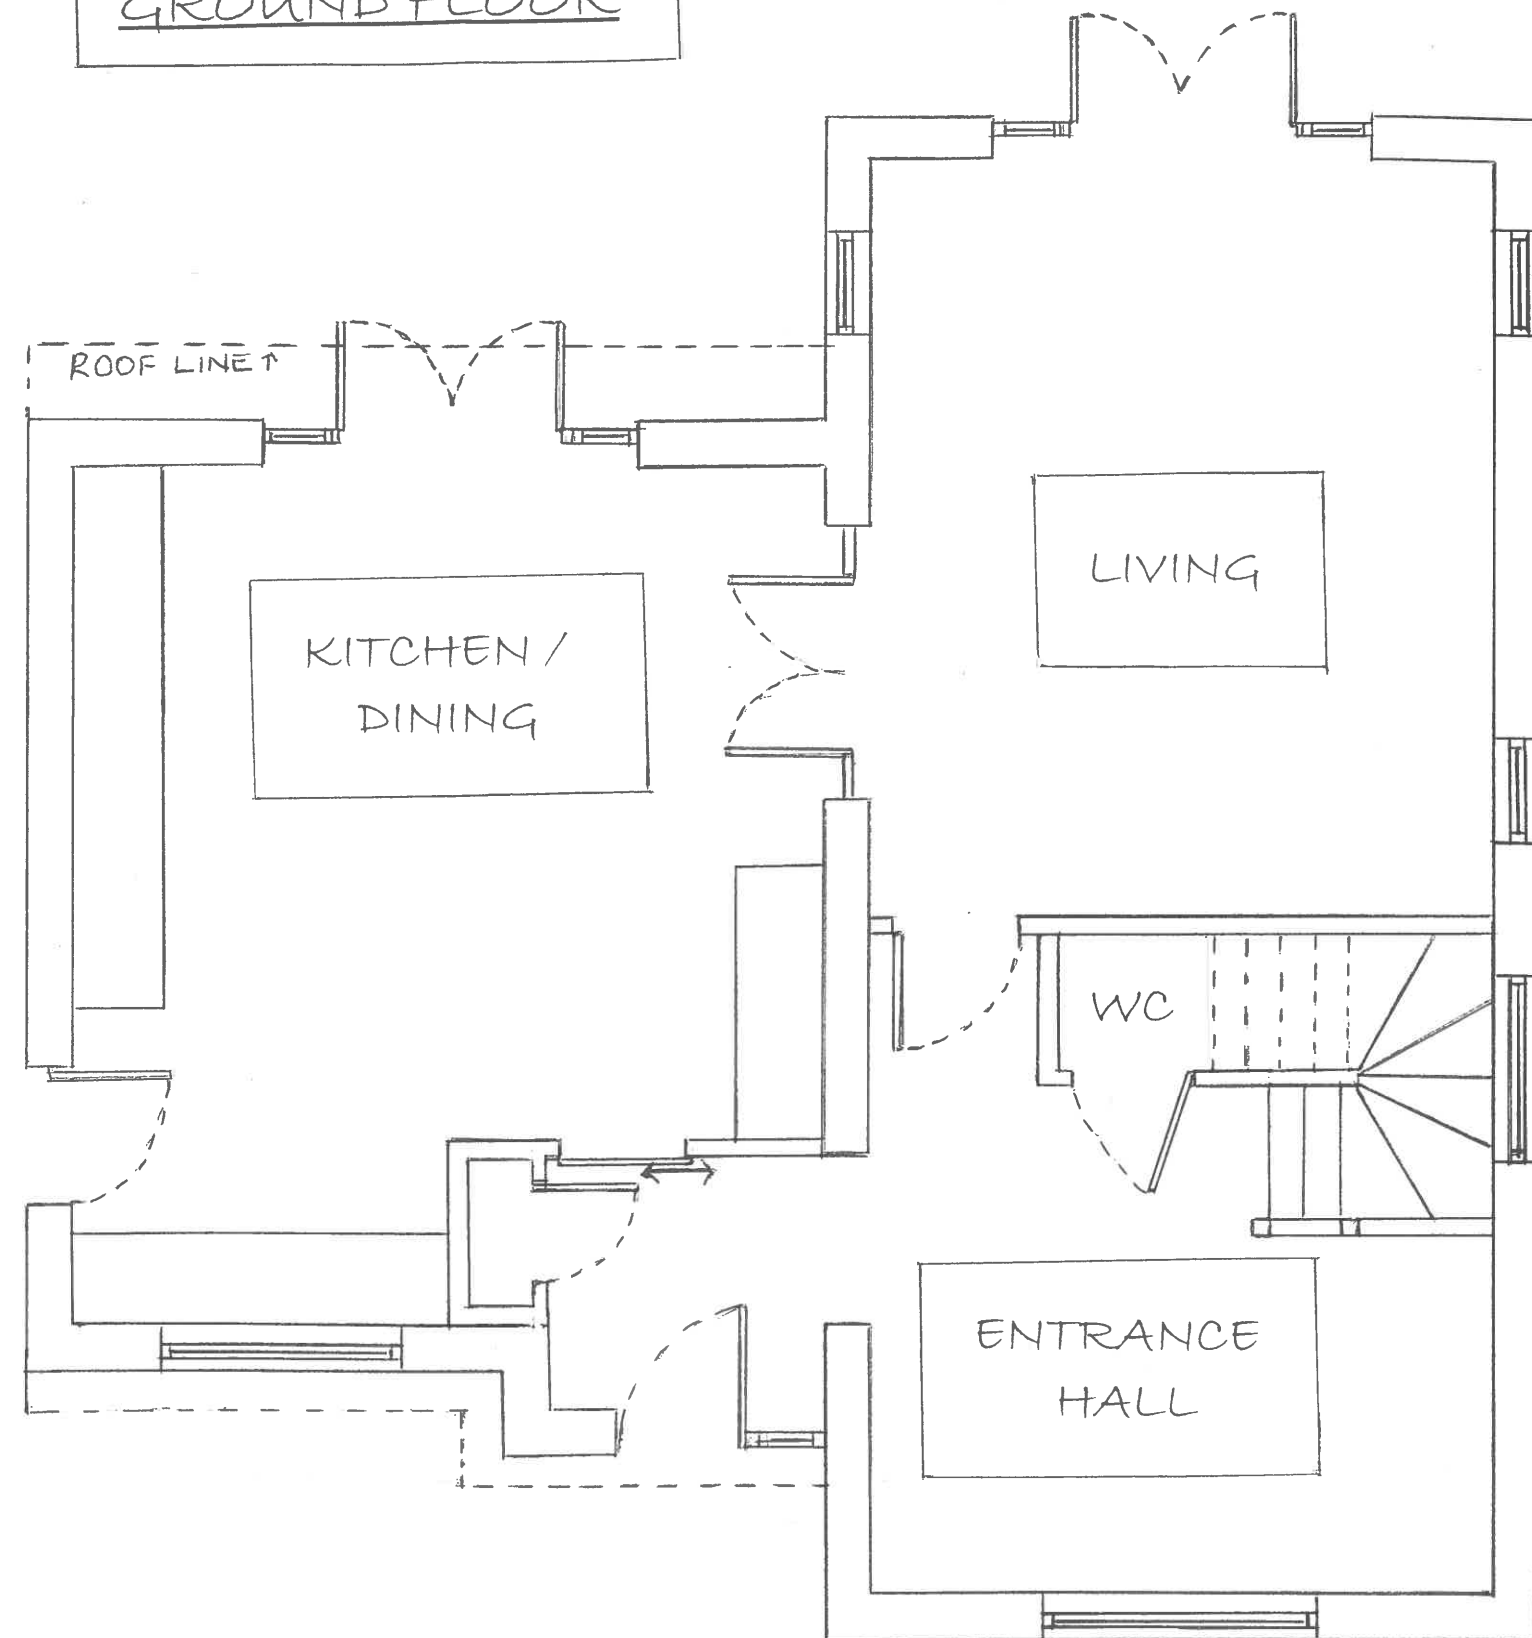

FIRST FLOOR

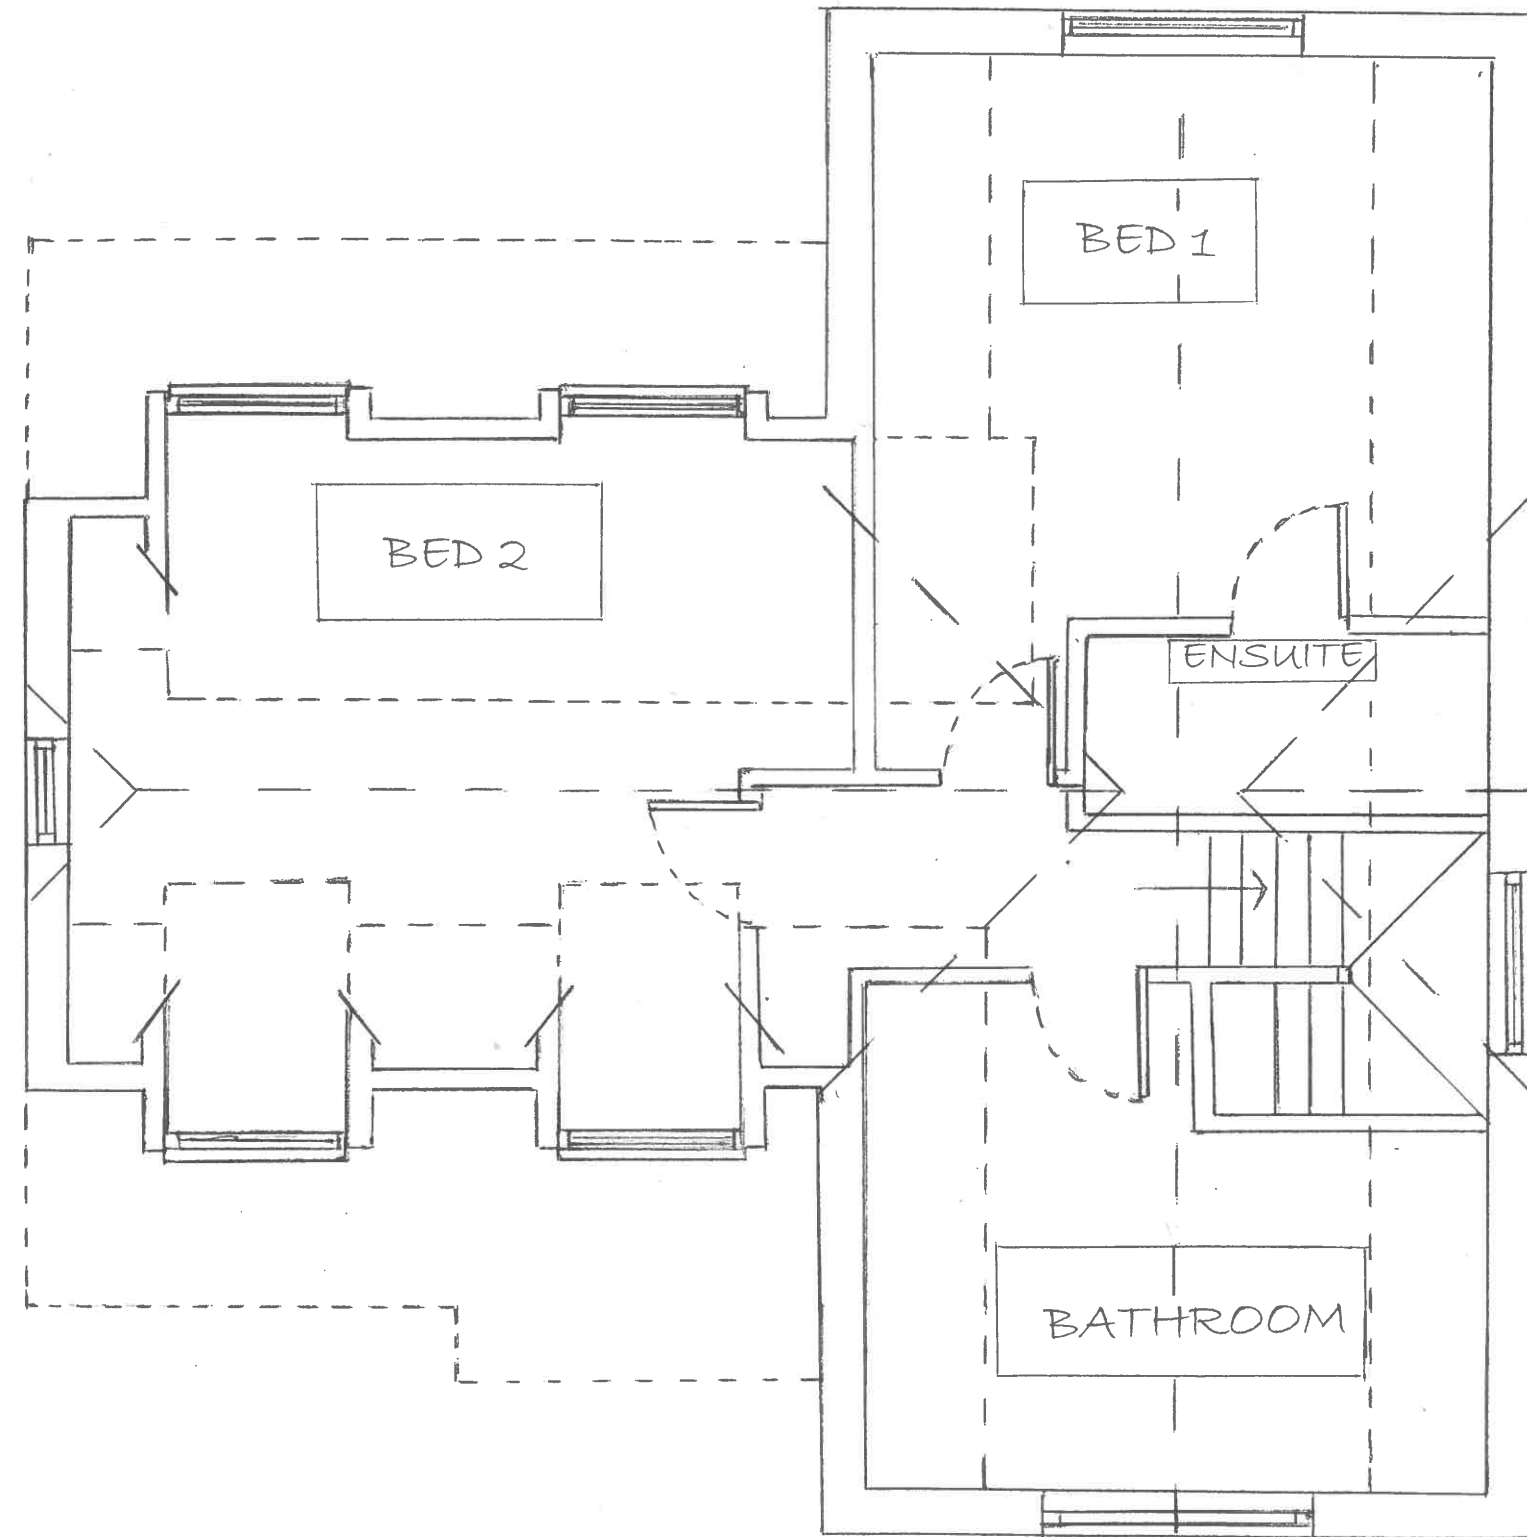

Scale: 1:50 @ A3		Drawing Title: EXISTING/PROPOSED GROUND & FIRST FLOOR PLANS - NO CHANGE	
Date: December 2025		Project Title: ANNEXE @ MILL CORNER/	
Drawing No: 25/1003/02	Revision: 1	22 CHARLTON ROAD, HITCHIN, SG5 2AE	

0 0.5m 1m 2m



1:50

5m