



WEST ELEVATION 1:100


SOUTH ELEVATION 1:100

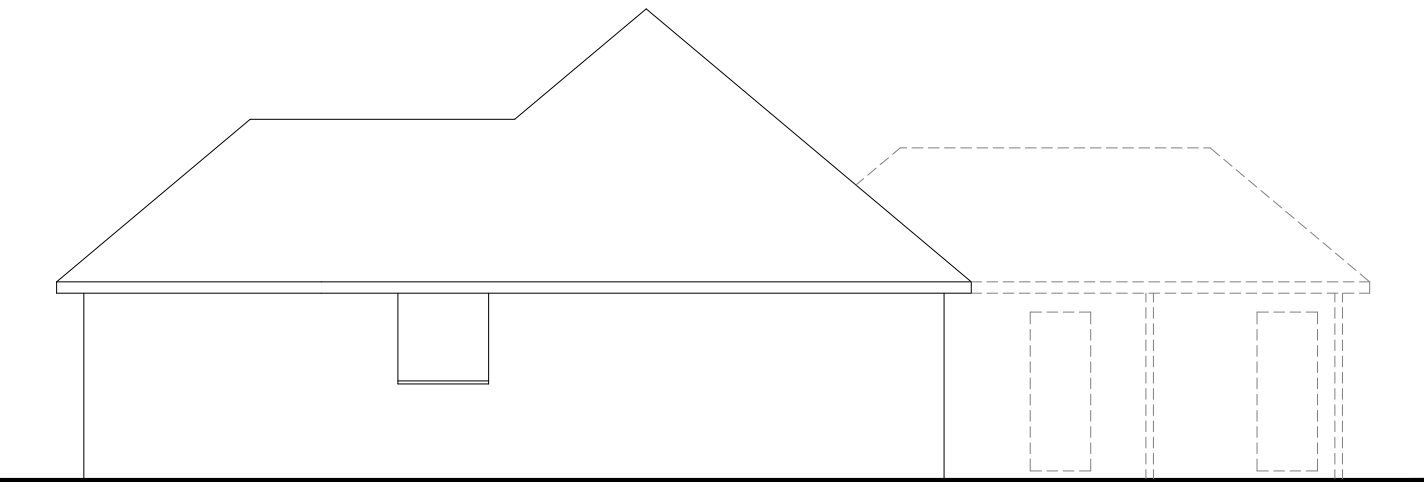

EAST ELEVATION 1:100

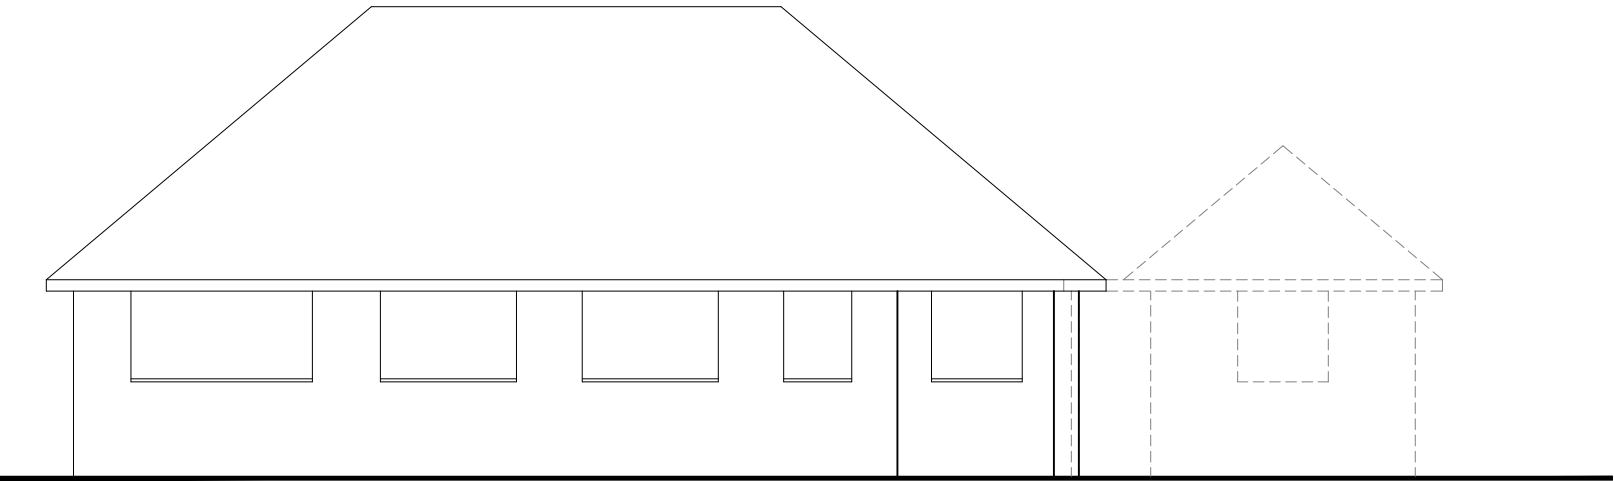

NORTH ELEVATION 1:100

 

REV:	DATE:	DESCRIPTION:
DO NOT SCALE THESE DRAWINGS. USE WRITTEN DIMENSIONS ONLY. ALL DIMENSIONS TO BE CHECKED ON SITE PRIOR TO COMMENCEMENT OF WORK.		
		
PROPOSED ELEVATIONS		
38 HEATHFIELD ROYSTON SG8 5BN		
DATE: FEB 23		SCALE @ A3: 1:100
DRAWING NO. 481.09		REVISION