



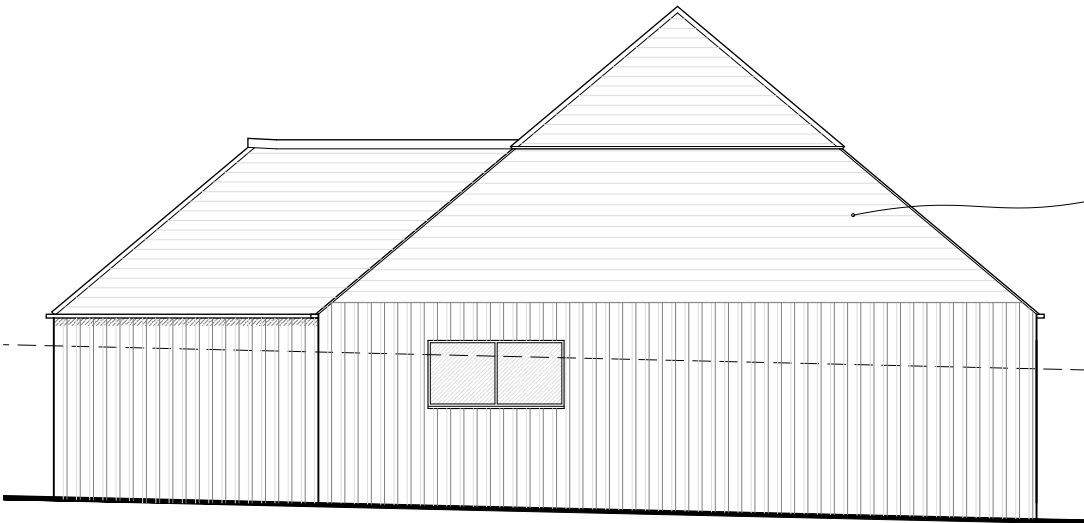

EAST ELEVATION 1:100

HORIZONTAL TIMBER
CLADDING

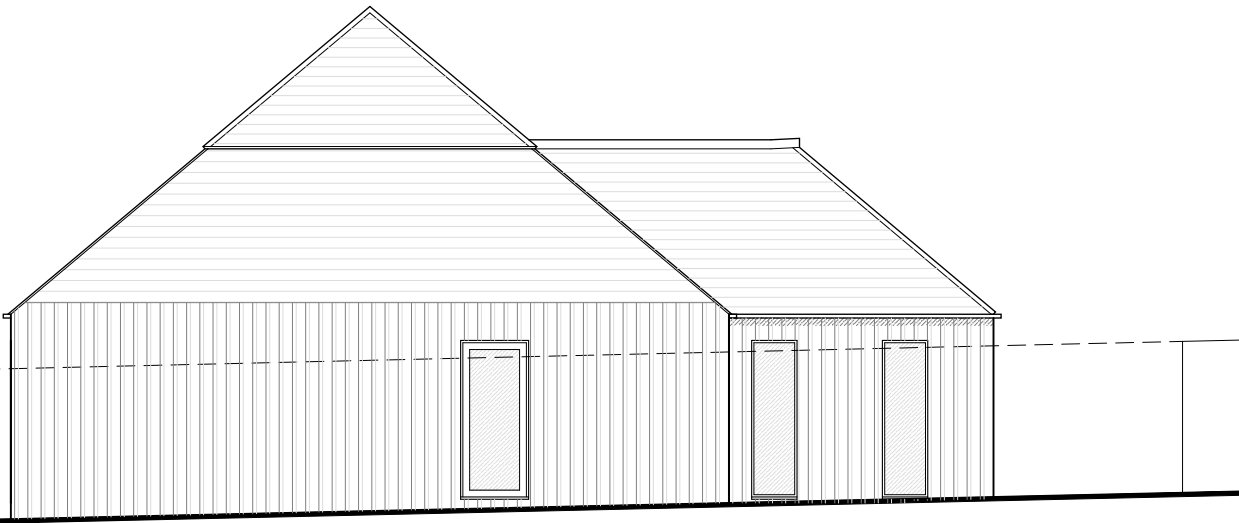

WEST ELEVATION 1:100




NORTH ELEVATION 1:100

SLATE ROOF


BLACK ALUMINIUM
WINDOWS AND DOORS

VERTICAL TIMBER
CLADDING

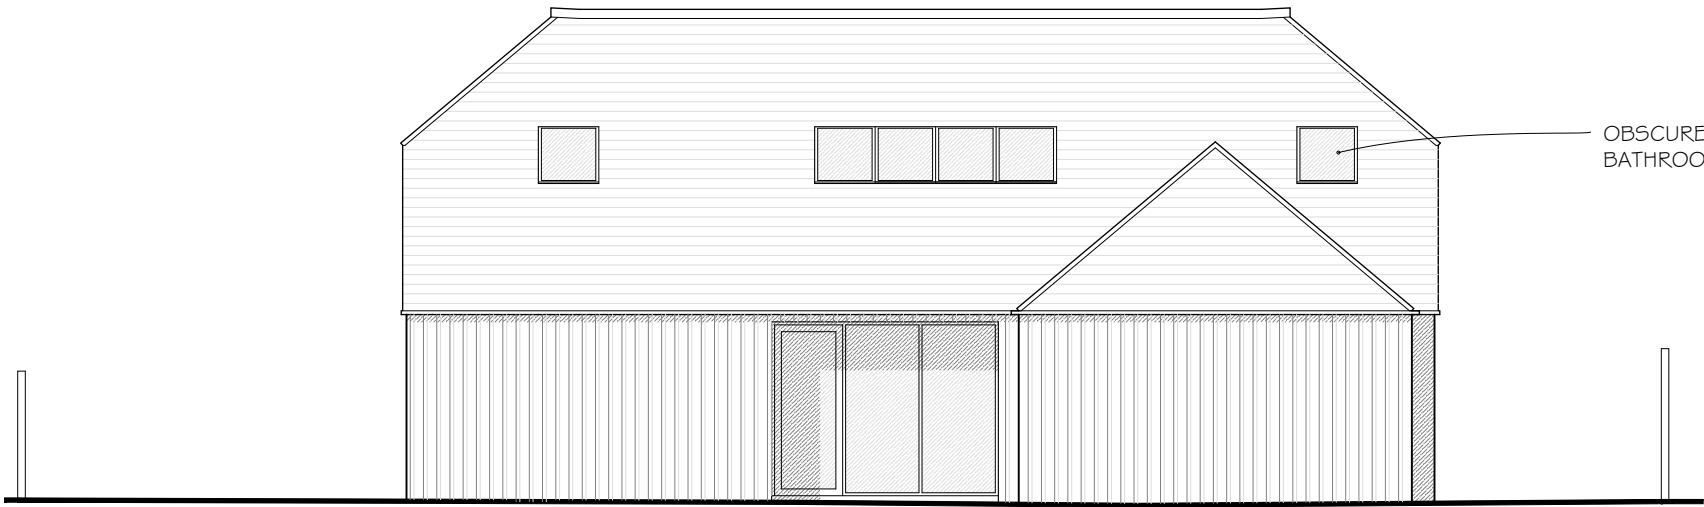

SOUTH ELEVATION 1:100

OBSCURE GLAZED TO
BATHROOMS.

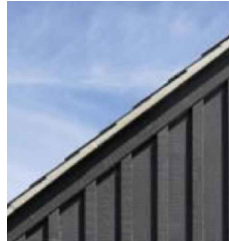


VERGE DETAIL




GABLE DETAIL



CLADDING DETAIL

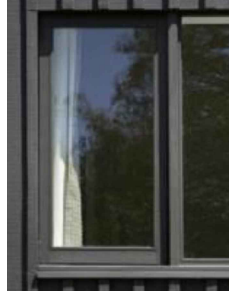

WINDOW DETAIL

 

A	06-03-23	NOTES ADDED
REV:	DATE:	DESCRIPTION:
DO NOT SCALE THESE DRAWINGS. USE WRITTEN DIMENSIONS ONLY. ALL DIMENSIONS TO BE CHECKED ON SITE PRIOR TO COMMENCEMENT OF WORK.		
		
PROPOSED ELEVATIONS		
38 HEATHFIELD ROYSTON SG8 BN		
DATE: FEB 23	SCALE @ A3: 1:100	REVISION
DRAWING NO. 481.03		A