


DO NOT SCALE FROM THIS DRAWING.
CONTRACTOR MUST CHECK ALL
DIMENSIONS ON SITE.
REPORT ALL DISCREPANCIES TO
ARCHITECT IMMEDIATELY.


N

EXISTING HABITAT MAP

- Amenity Grassland
- Hedgerow
- Buildings
- Hard standing - permeable
- Retained Trees
- Unsurfaced scrubland

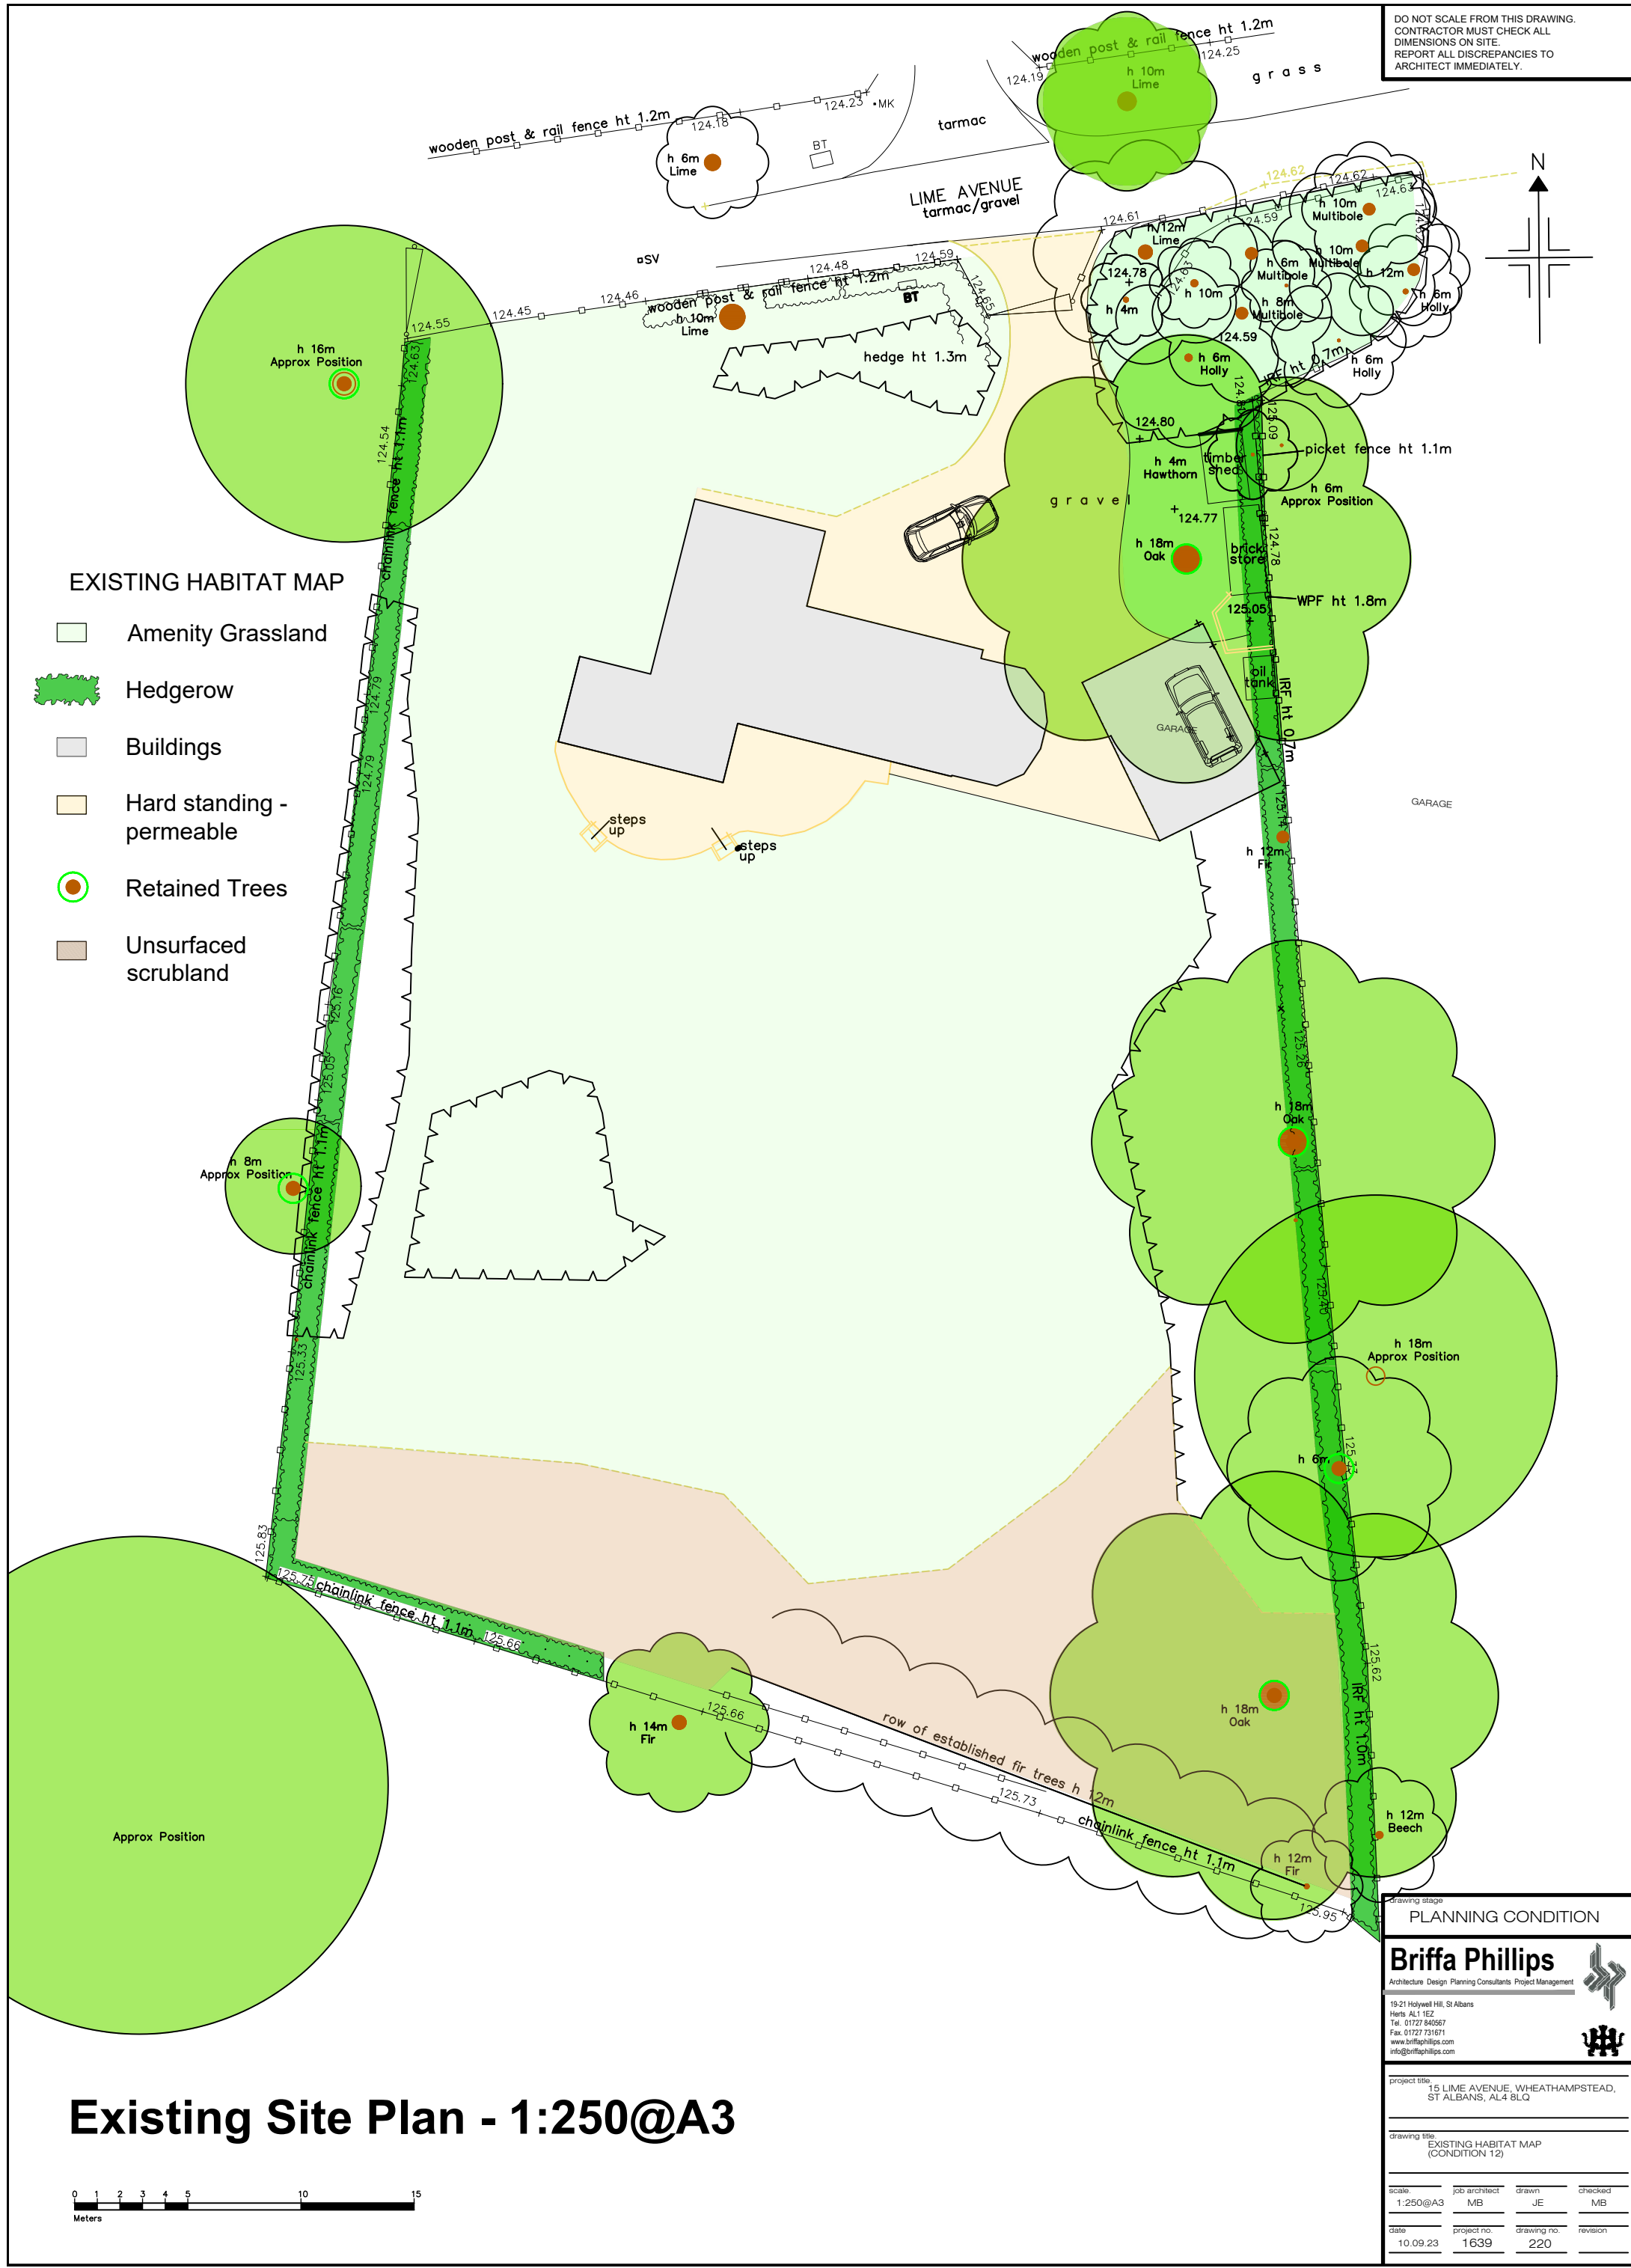

Existing Site Plan - 1:250@A3

 

PLANNING CONDITION

Briffa Phillips

Architecture Design Planning Consultants Project Management
19-21 Holywell Hill, St Albans
Herts AL1 1EZ
Tel: 01727 840567
Fax: 01727 731671
www.briffaphillips.com
info@briffaphillips.com

project title: 15 LIME AVENUE, WHEATHAMPSTEAD, ST ALBANS, AL4 8LQ

drawing title: EXISTING HABITAT MAP (CONDITION 12)

scale:	job architect:	drawn:	checked:
1:250@A3	MB	JE	MB
date:	project no:	drawing no:	revision:
10.09.23	1639	220	