
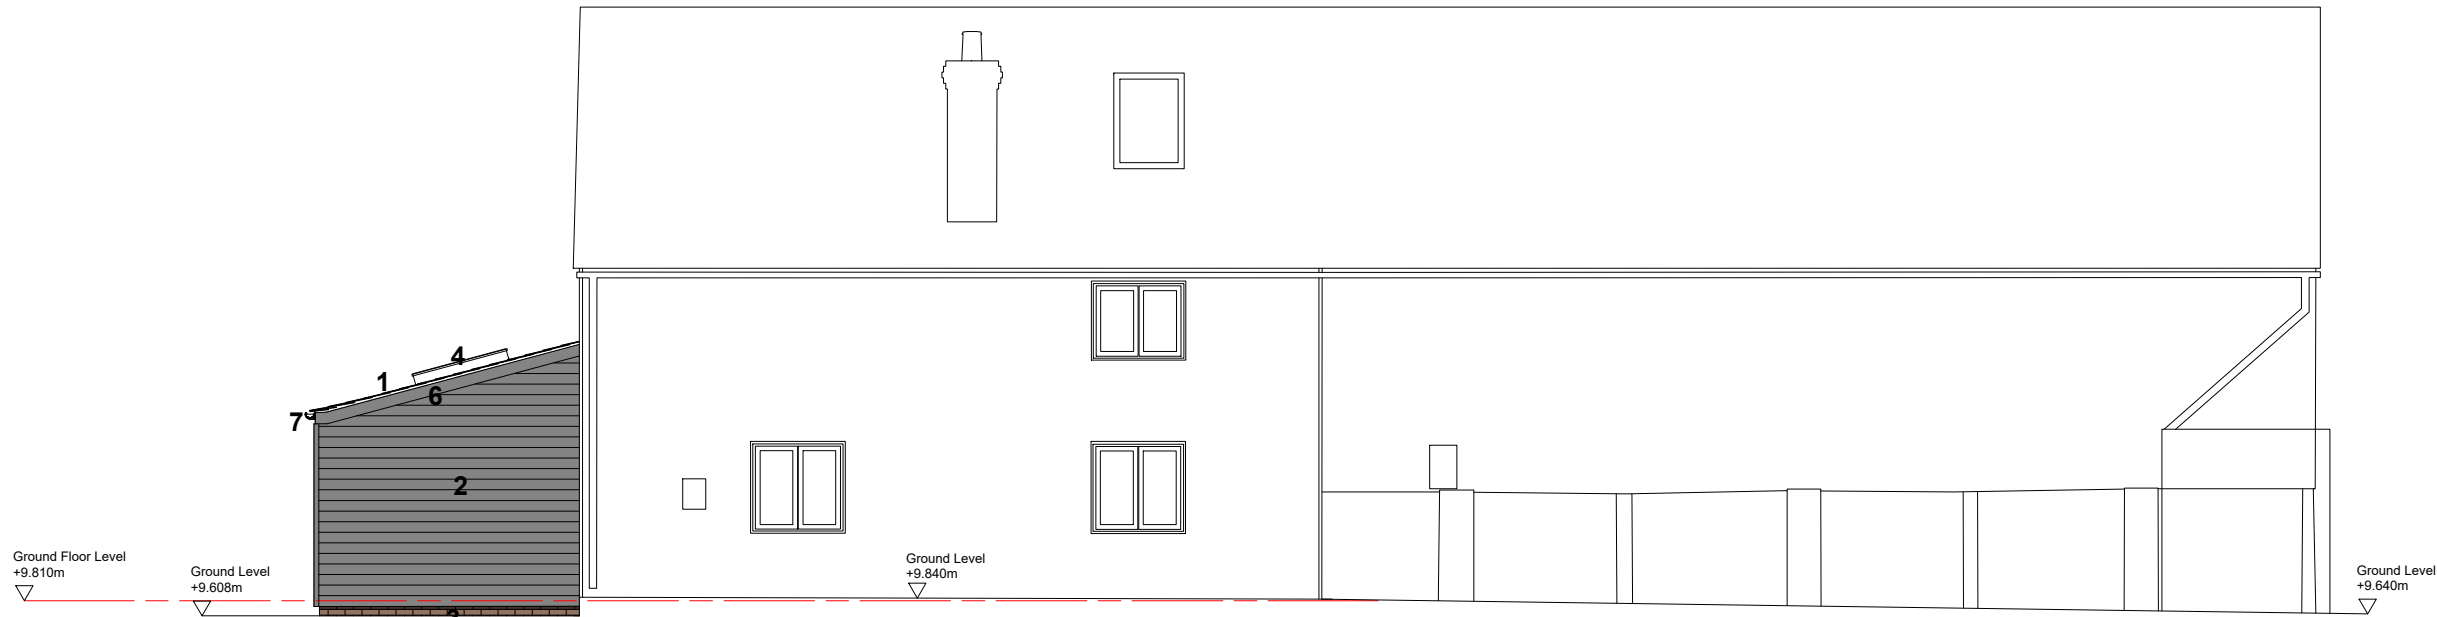


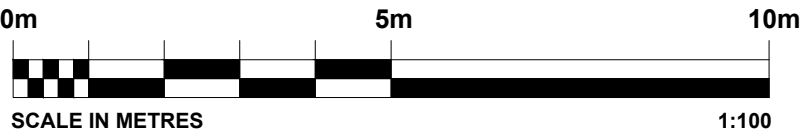


E1: Proposed Front Elevation (North Facing)
scale 1 to 100 @ A1


7

LEGEND:


1. Redwood Blat Cambrian Slate roofing in Slate Grey Pre-Weathered.
2. 175 x 250mm black painted iron clad rustic pre-weathered cladding (or similar to match existing).
3. Face timbers to match existing.
4. 112 x 250mm double glazed fixed flat rooflight by Roof Maker (or acceptable equivalent).
5. Timber windows to match existing with Sashin Classic All Purpose Woodstain finish in Ebony.
6. Larch fascia and barge board with Sashin Classic All Purpose Woodstain finish in Ebony.
7. Rainwater goods: uPVC - black.
8. Leadwork.

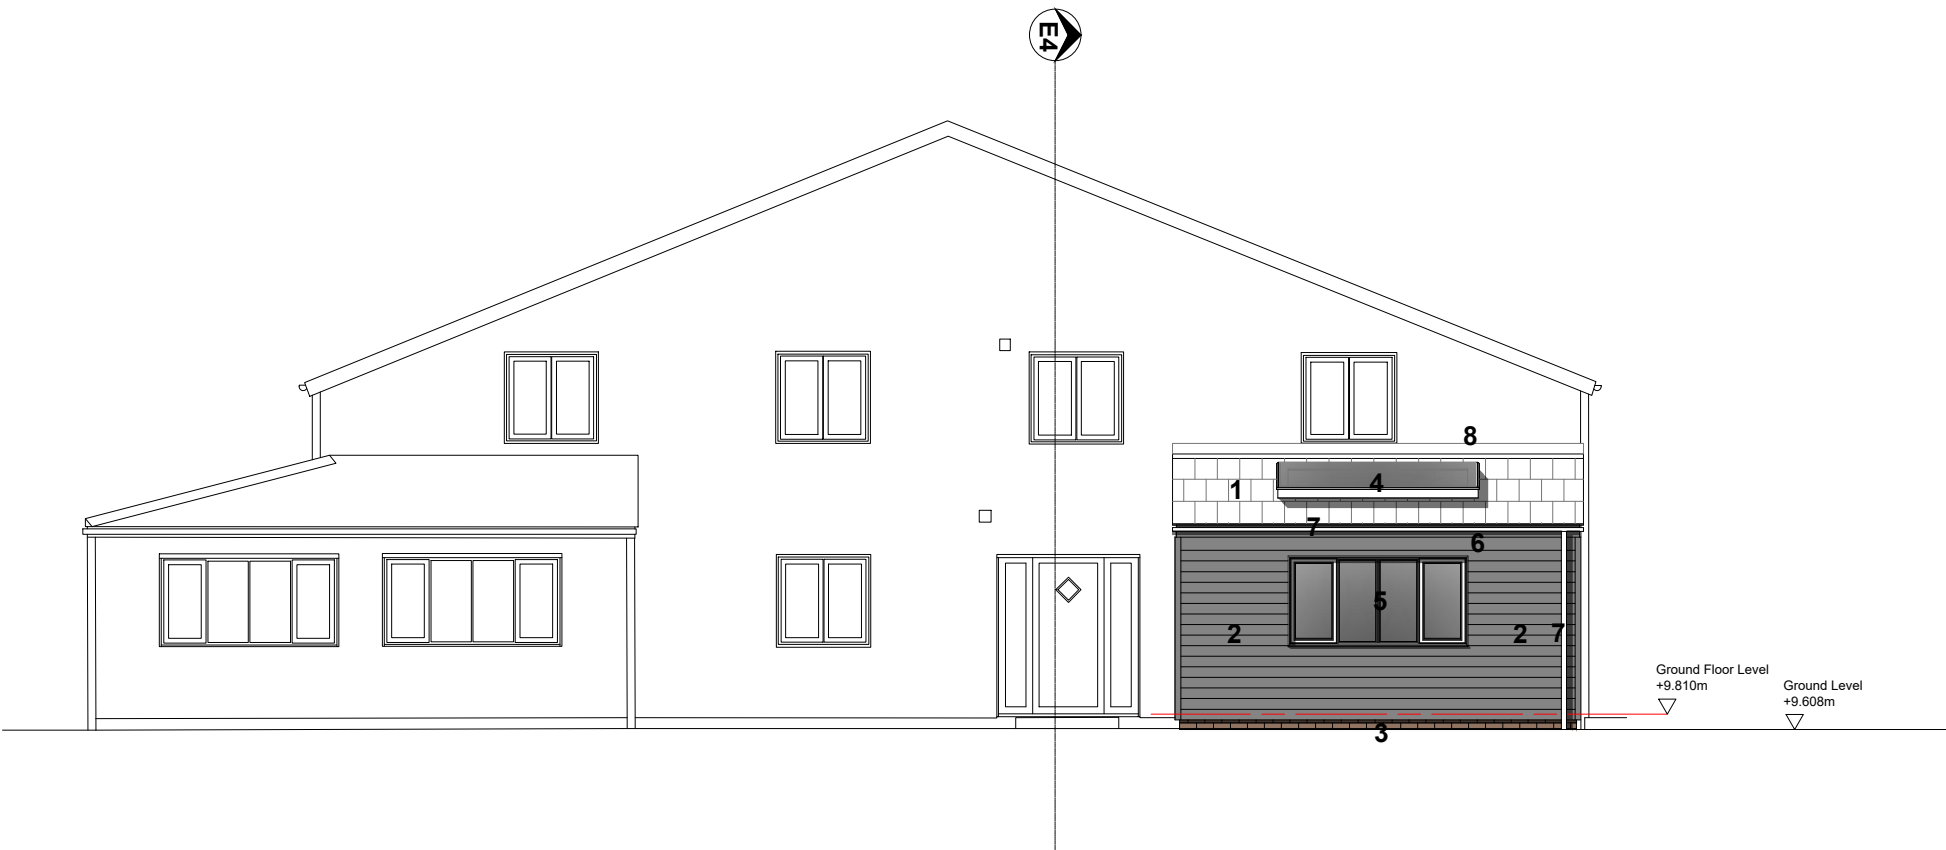

E2: Proposed Side Elevation (East Facing)
scale 1 to 100 @ A1

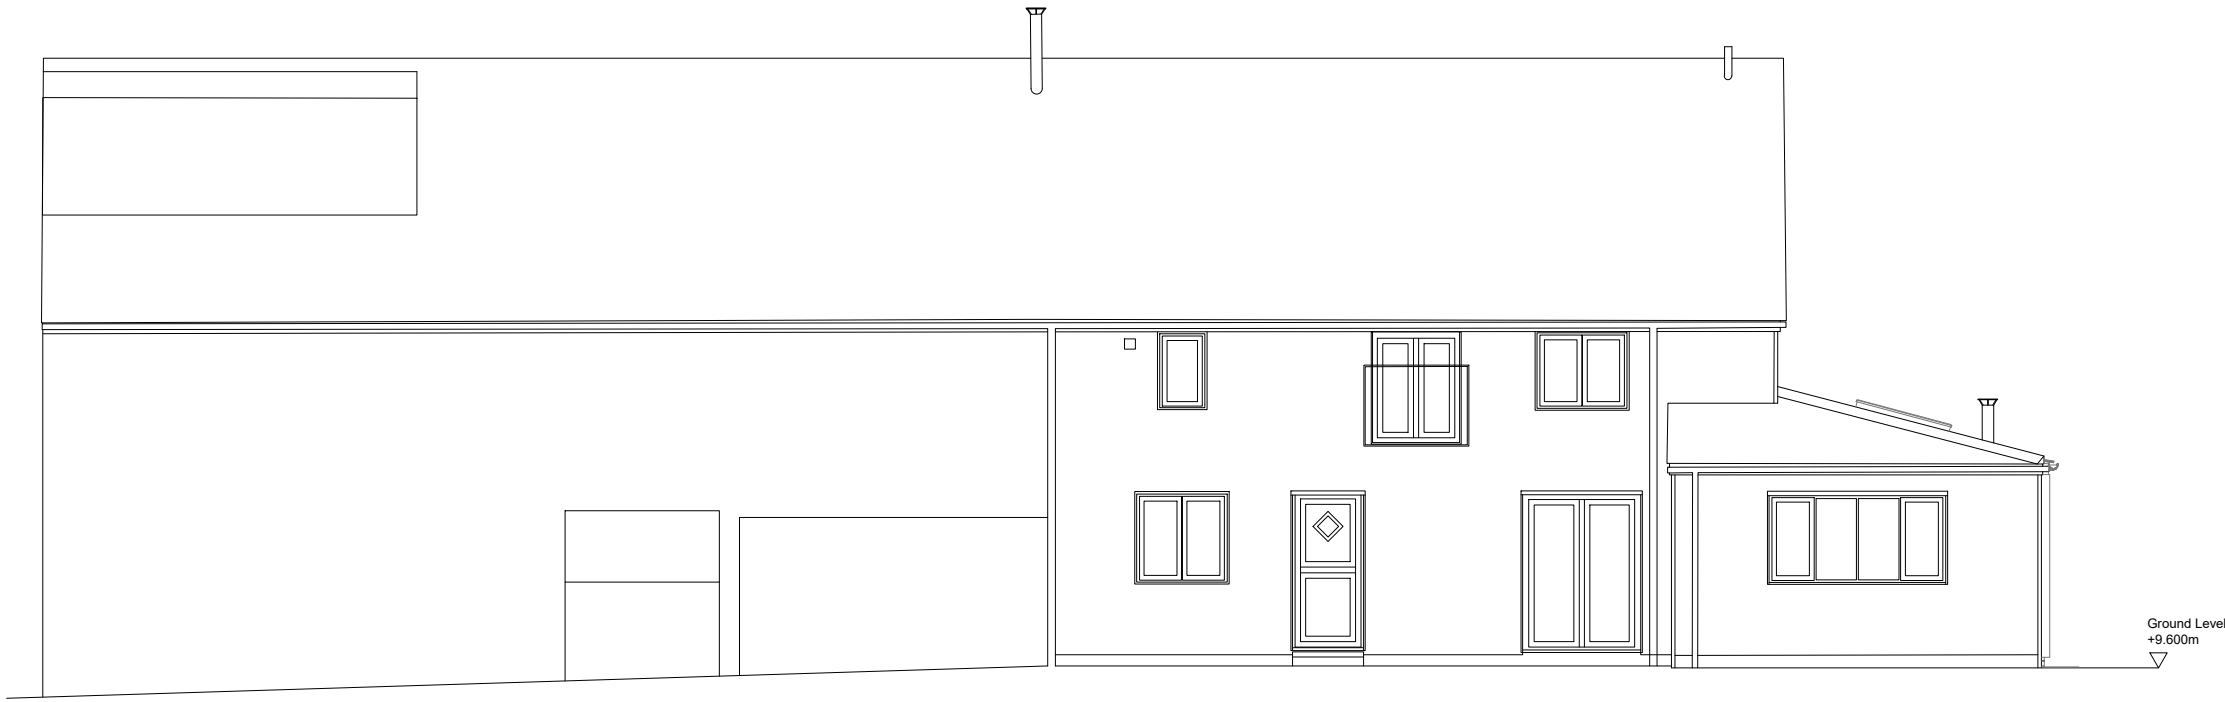

E3: Proposed Rear Elevation (South Facing)
scale 1 to 100 @ A1

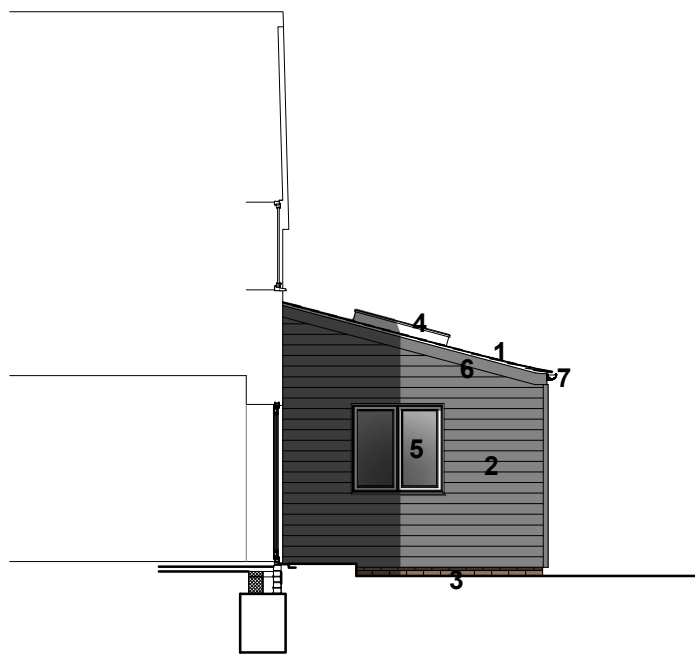

E4: Proposed Inner Rear Elevation (South Facing)
scale 1 to 100 @ A1

This drawing and any information hereon is the Copyright © property of Gardiner Design Associates. All rights reserved.

All dimensions in millimetres.
This drawing original is at A3.

Rev.	Date.	Description.
------	-------	--------------

PROJECT:

Proposed Single Storey
Extension

CLIENT:

Mr & Mrs Dingemans
Wood End, Southern Green Farm
Rushden, Buntingford
SG9 0SS

JOB No	GDA-724	DRG. No	10
SCALE:	1:100@A1	DATE:	March 2024

DRG. TITLE:

Proposed Elevations

GARDINER DESIGN ASSOCIATES



Tel: 01707 272 185
info@gardinerdesign.co.uk
www.gardinerdesign.co.uk