
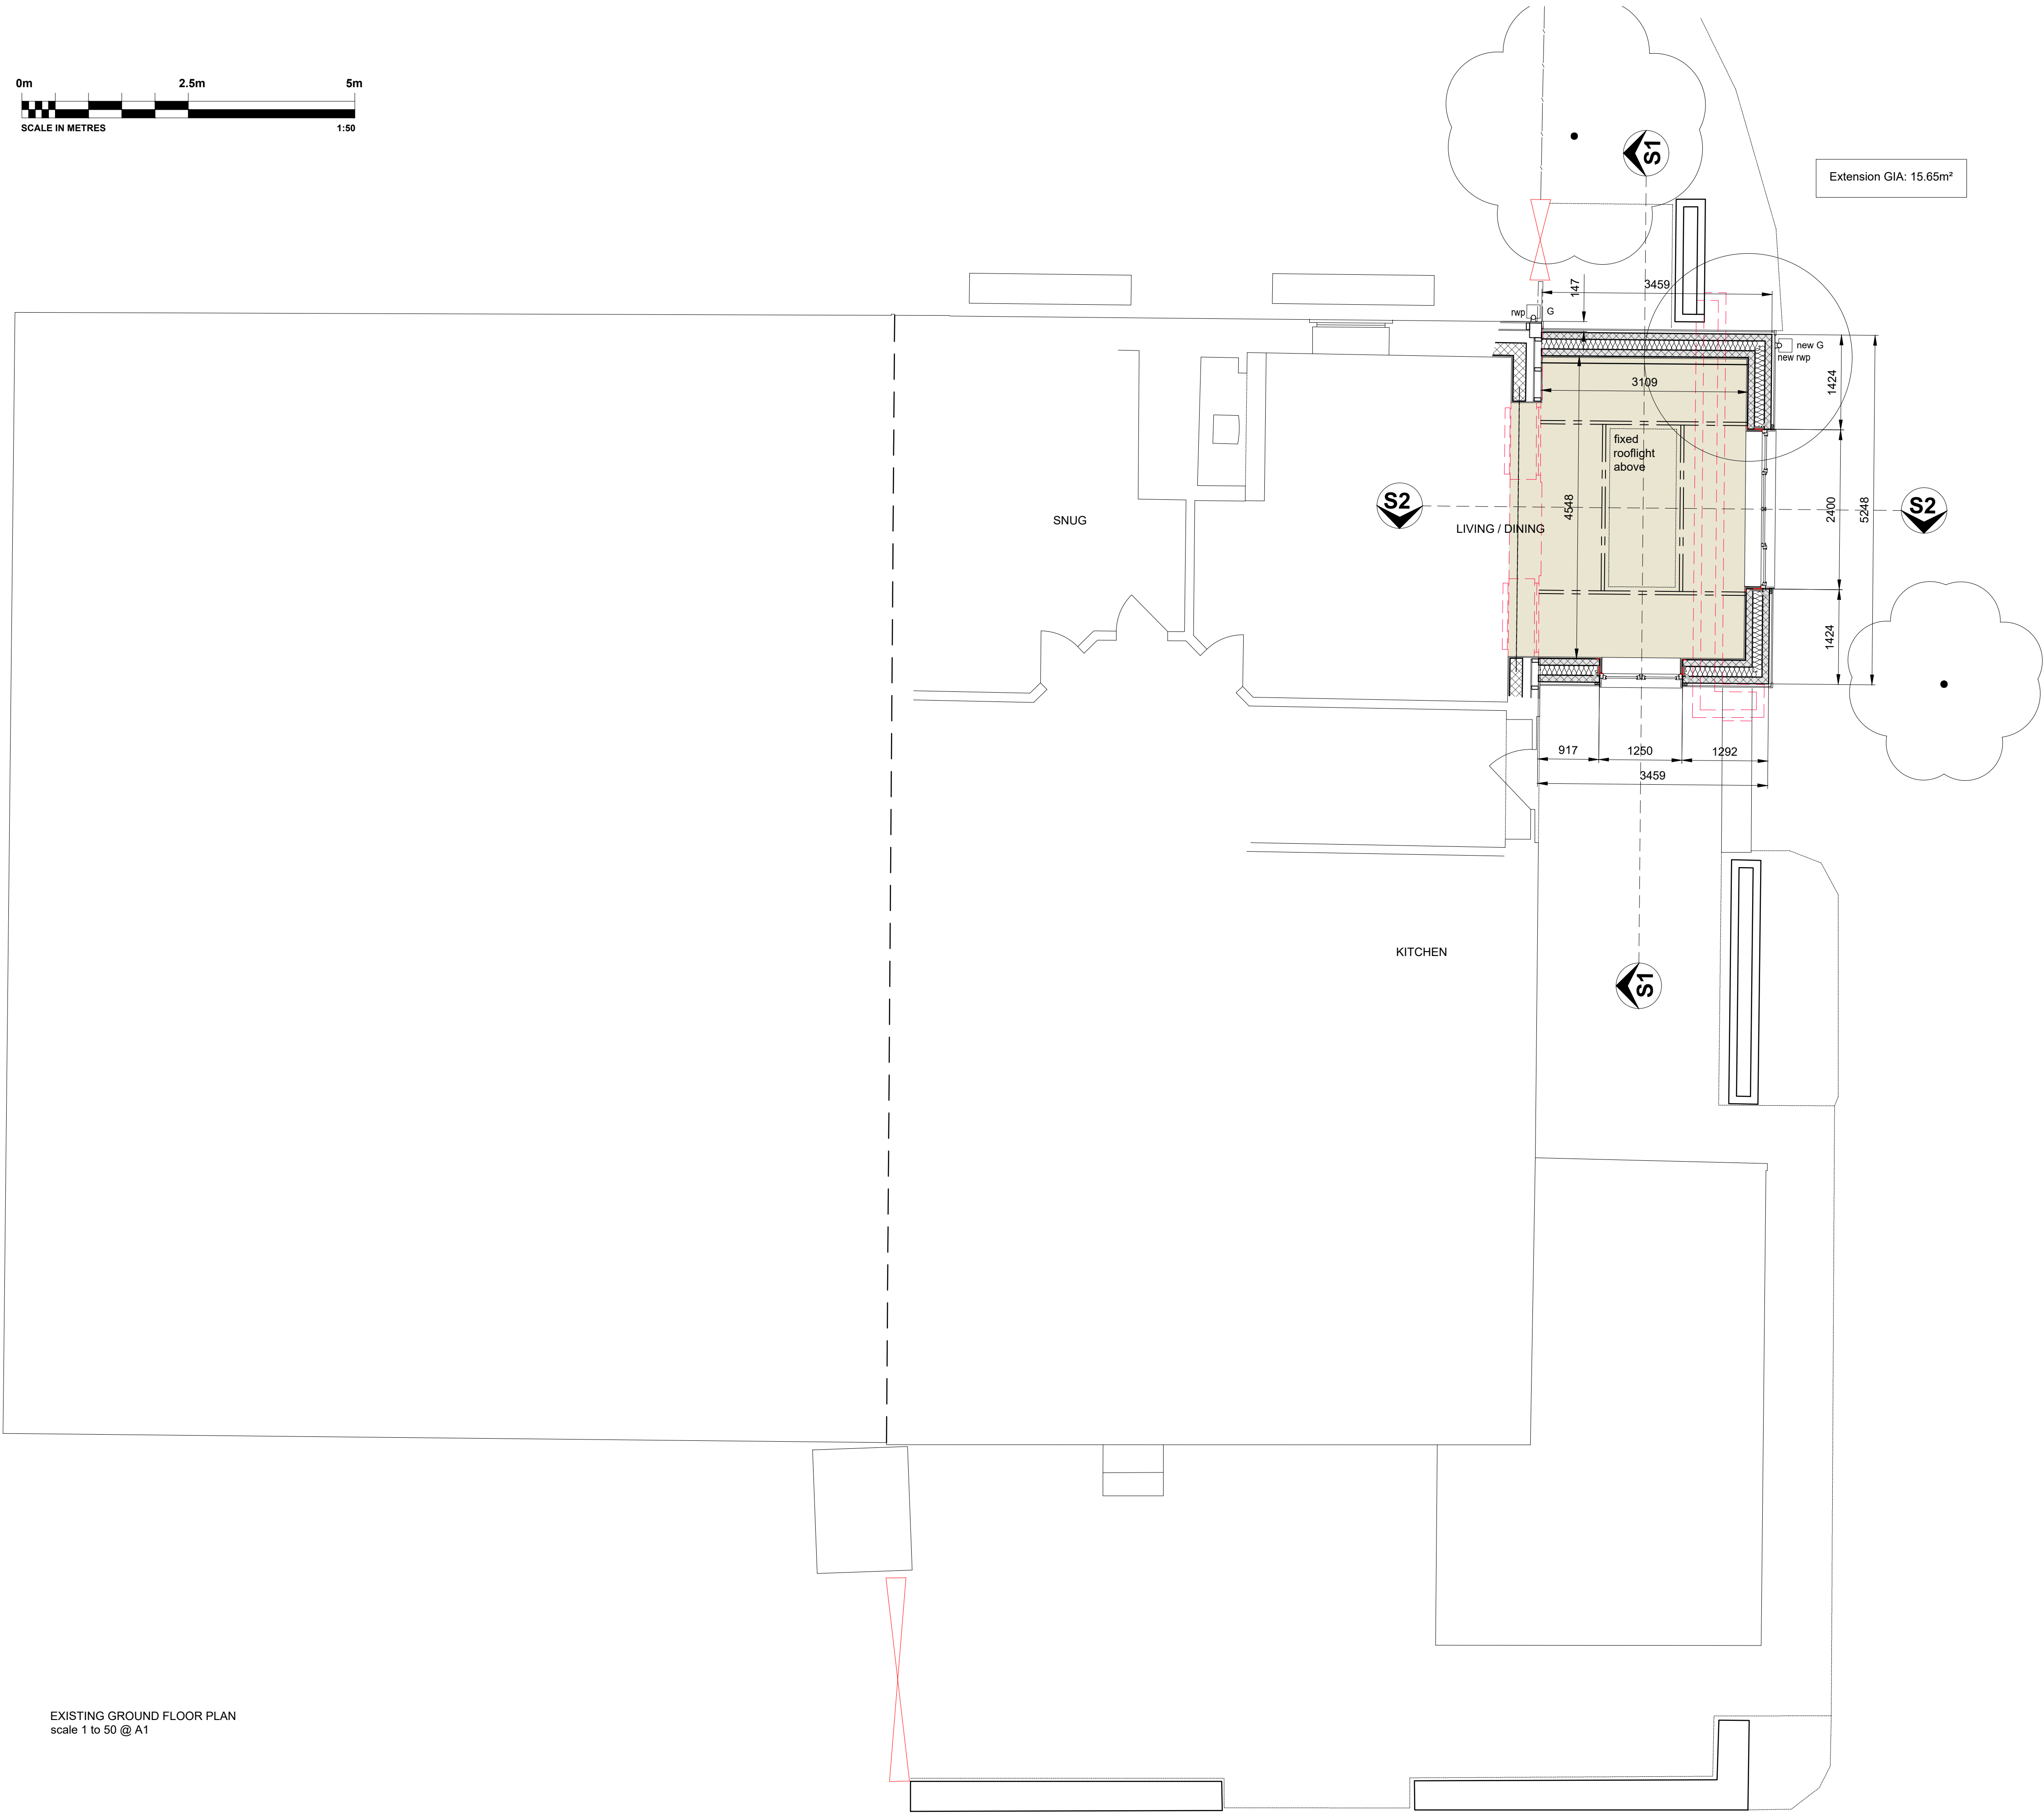


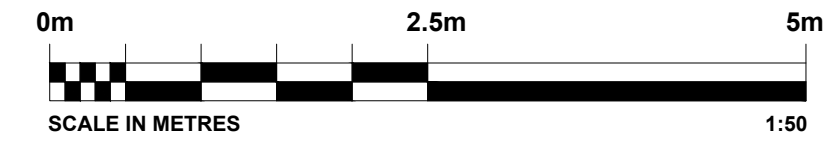

EXISTING GROUND FLOOR PLAN
scale 1 to 50 @ A1

This drawing and any information hereon is the
Copyright © property of Gardiner Design
Associates. All rights reserved.
All dimensions in millimetres.
This drawing original is at A3.

Rev.	Date.	Description.
------	-------	--------------

PROJECT:
Proposed Single Storey
Extension

CLIENT:
Mr & Mrs Dingemans
Wood End, Southern Green Farm
Rushden, Buntingford
SG9 0SS

JOB No	DRG. No. 08
SCALE: 1:50@A1	DATE: March 2024

DRG. TITLE:
Proposed Ground Floor Plan

GARDINER DESIGN ASSOCIATES

GDA

Tel: 01707 272 185
info@gardinerdesign.co.uk
www.gardinerdesign.co.uk