


0m5m10m

SCALE IN METRES1:100


This drawing is based upon survey drawings prepared by  
SGD Site Engineering & Surveys Ltd

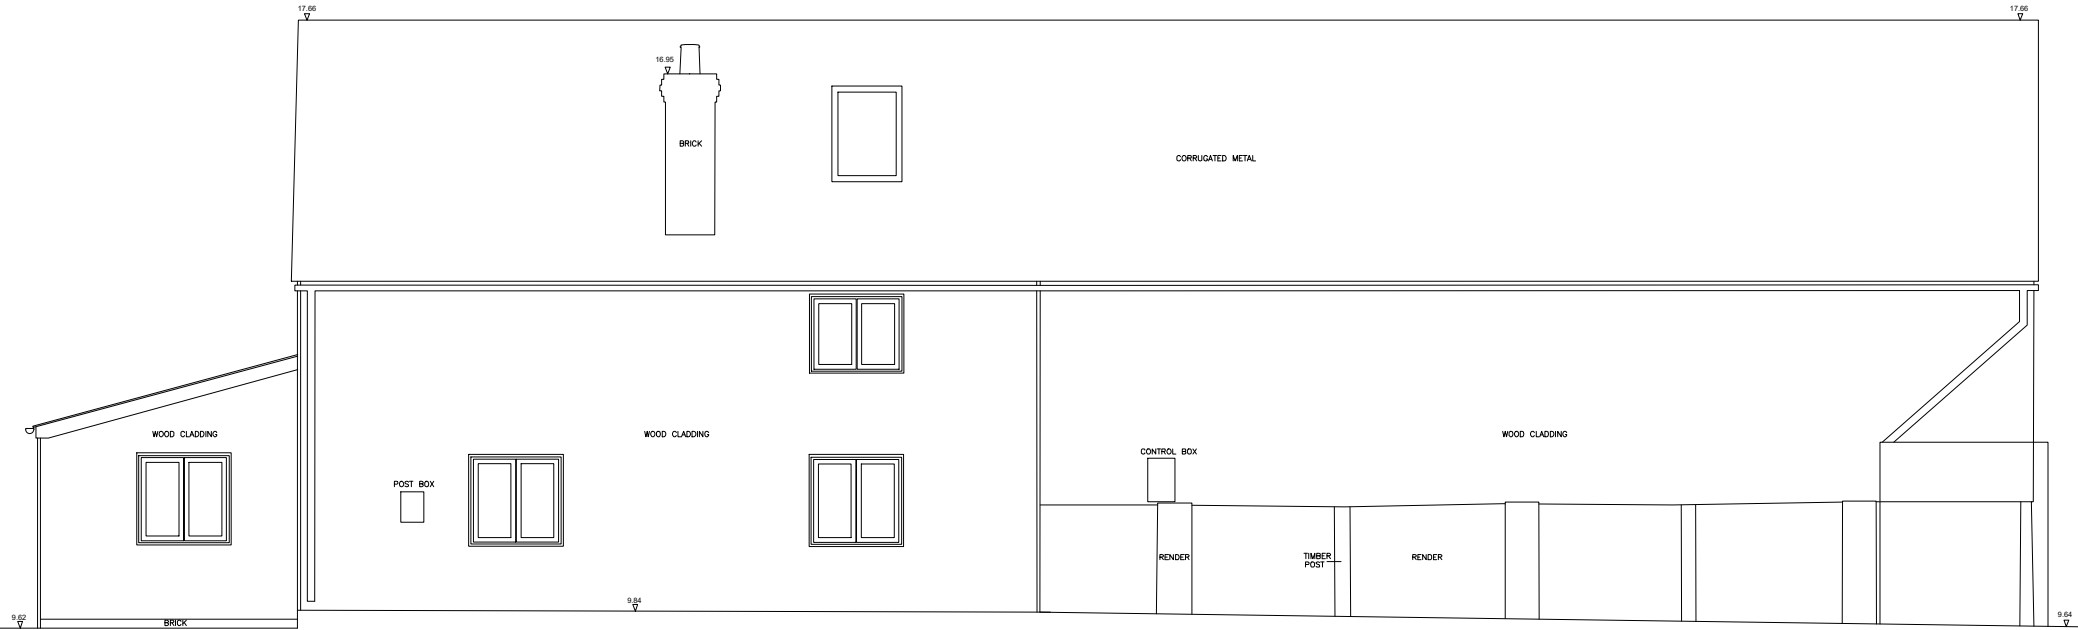

E1: Existing Front Elevation (North Facing)  
scale 1 to 100 @ A1



E2: Existing Side Elevation (East Facing)  
scale 1 to 100 @ A1

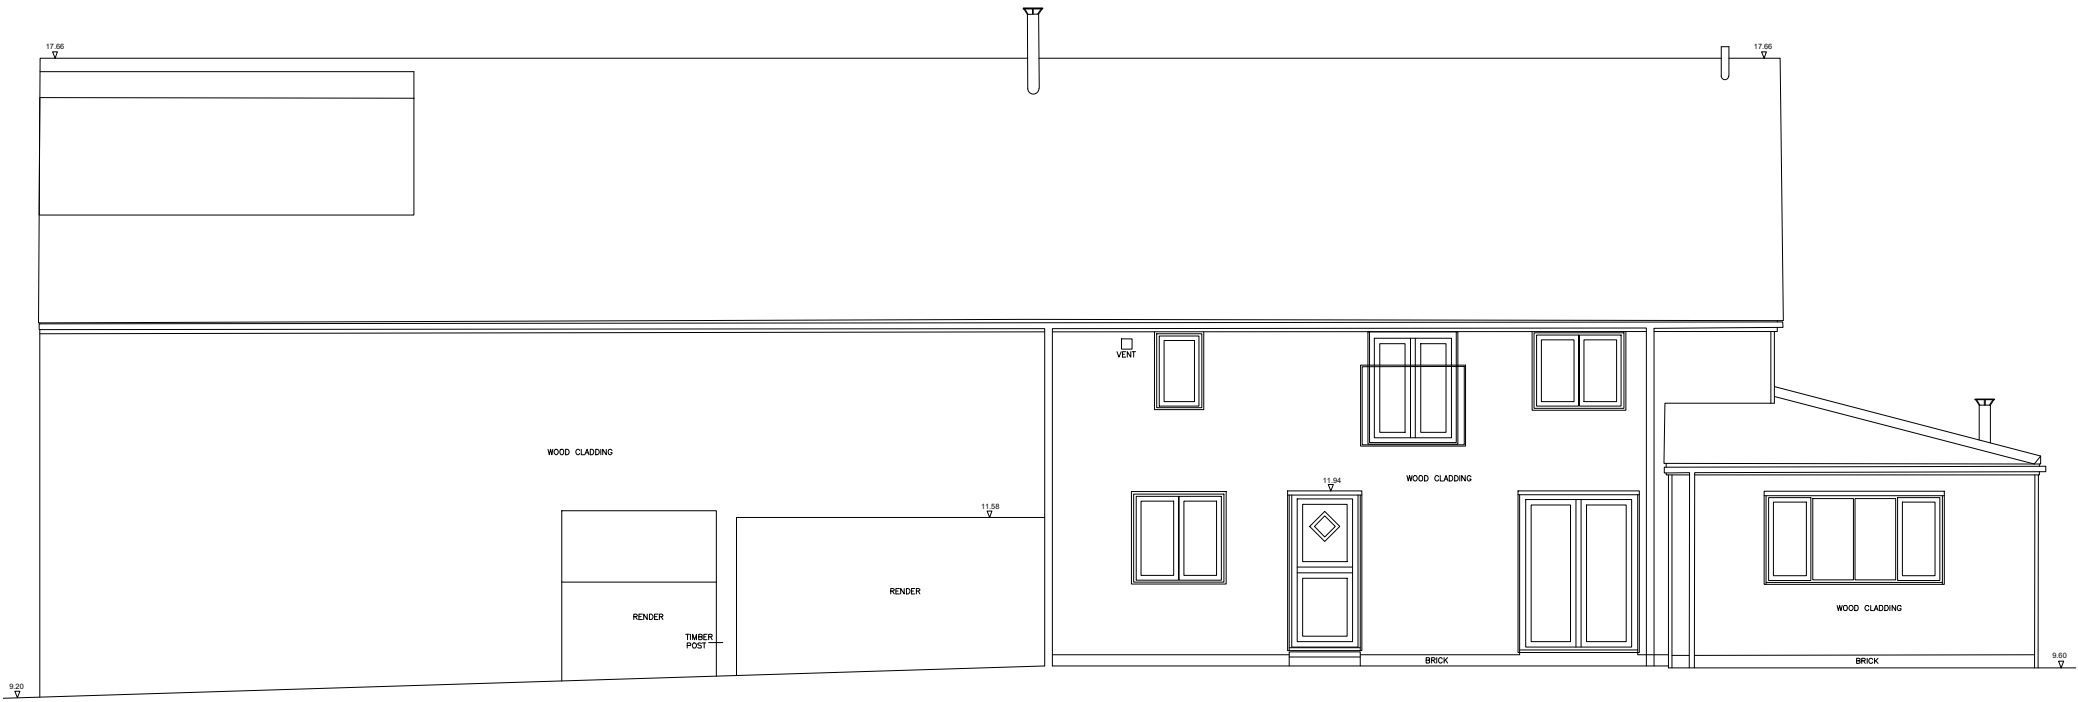

E3: Existing Rear Elevation (South Facing)  
scale 1 to 100 @ A1

This drawing and any information hereon is the  
Copyright © property of Gardiner Design  
Associates. All rights reserved.

All dimensions in millimetres.

This drawing original is at A3.

| Rev. | Date. | Description. |
|------|-------|--------------|
|------|-------|--------------|

PROJECT:  
Proposed Single Storey  
Extension

CLIENT:  
Mr & Mrs Dingemans  
Wood End, Southern Green Farm  
Rushden, Buntingford  
SG9 0SS

|        |          |         |            |
|--------|----------|---------|------------|
| JOB No | GDA-724  | DRG. No | 06         |
| SCALE: | 1:100@A1 | DATE:   | March 2024 |

DRG. TITLE:  
Existing Elevations

GARDINER DESIGN ASSOCIATES

GDA

Tel: 01707 272 185  
info@gardinerdesign.co.uk  
www.gardinerdesign.co.uk