



This drawing is based upon survey drawings prepared by
SGD Site Engineering & Surveys Ltd

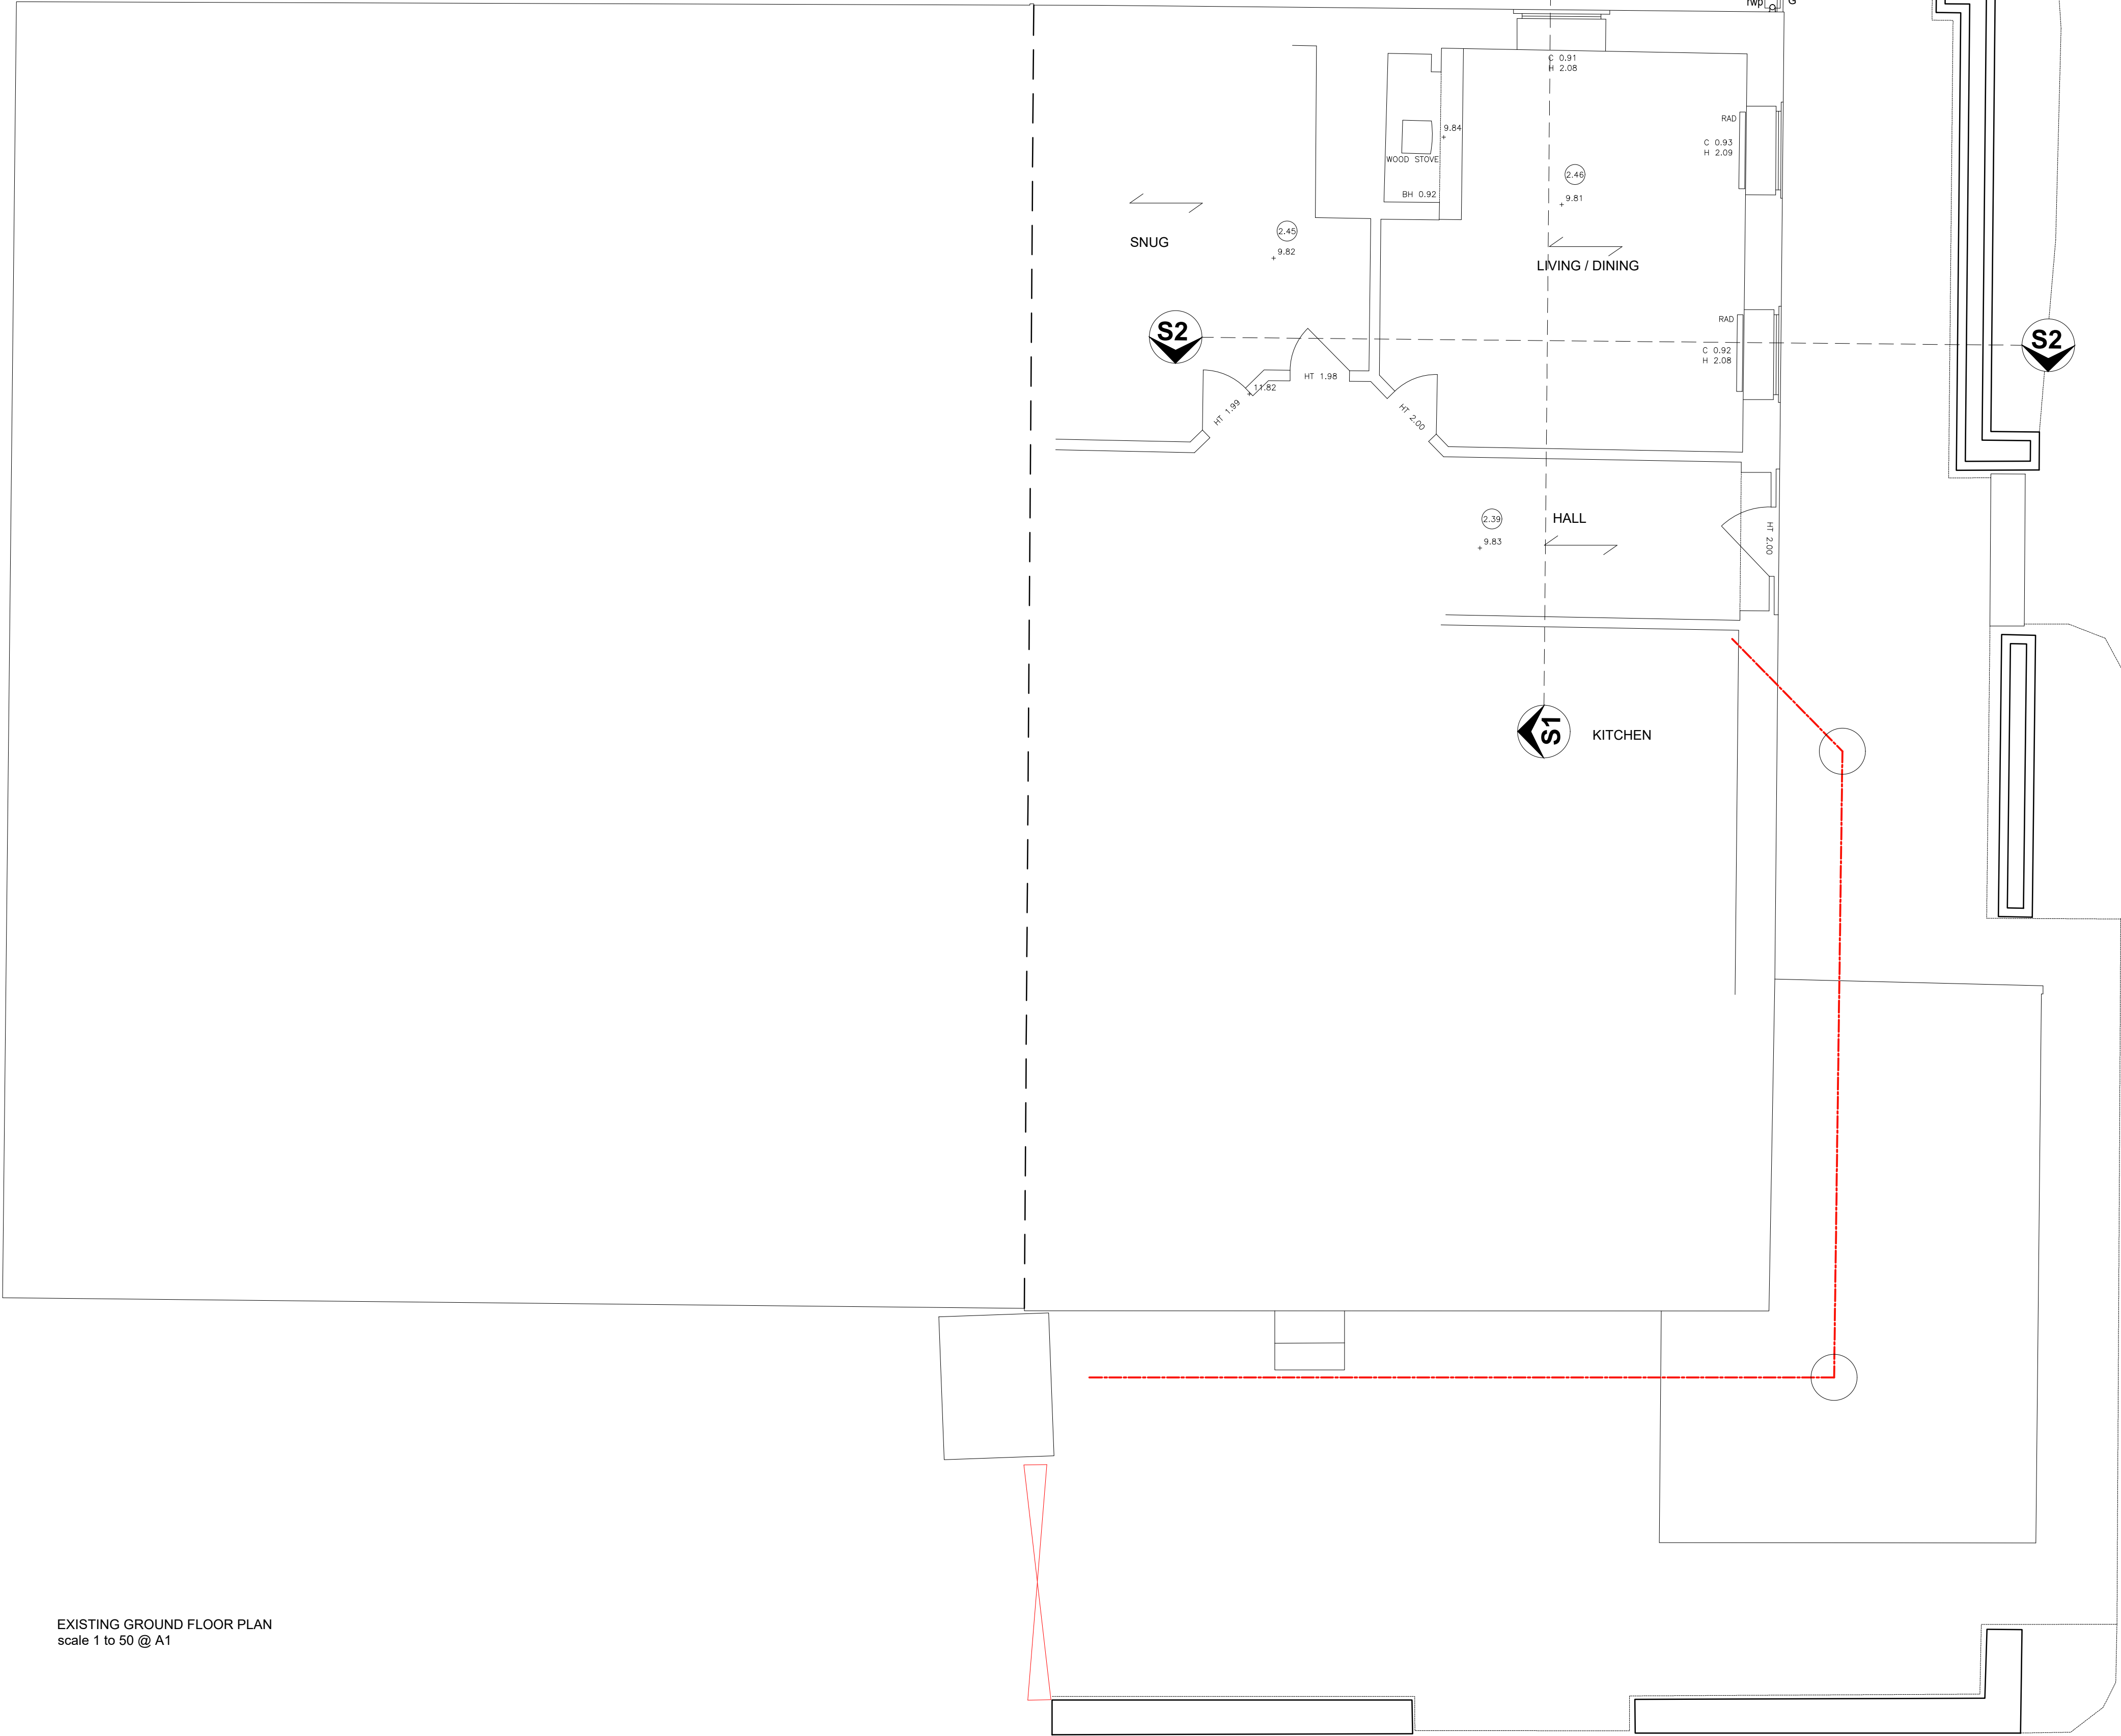

KEY:

- rwp Rain water downpipe
- G Gully
- Span direction of existing first floor, floor joists.
- Assumed line of existing foul water drainage.

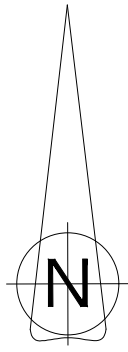

This drawing and any information hereon is the
Copyright © property of Gardiner Design
Associates. All rights reserved.
All dimensions in millimetres.
This drawing original is at A3.

Rev.	Date.	Description.
------	-------	--------------

PROJECT:
Proposed Single Storey
Extension

CLIENT:
Mr & Mrs Dingemans
Wood End, Southern Green Farm
Rushden, Buntingford
SG9 0SS

JOB No	DRG. No. 04	
SCALE: 1:50@A1	DATE: March 2024	

DRG. TITLE:
Existing Ground Floor Plan

GARDINER DESIGN ASSOCIATES



Tel: 01707 272 185
info@gardinerdesign.co.uk
www.gardinerdesign.co.uk

EXISTING GROUND FLOOR PLAN
scale 1 to 50 @ A1