



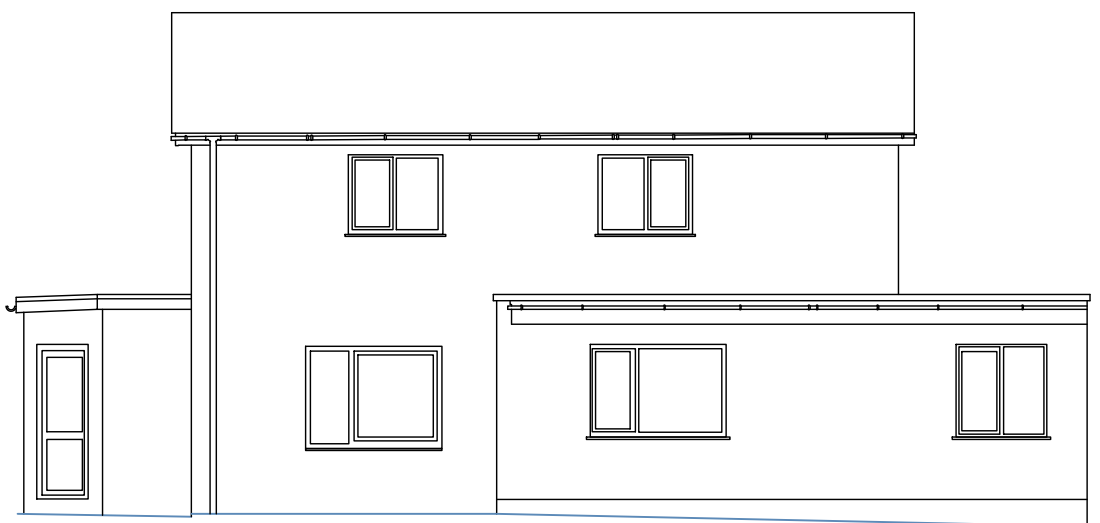


EXISTING FRONT ELEVATION




EXISTING SIDE ELEVATION

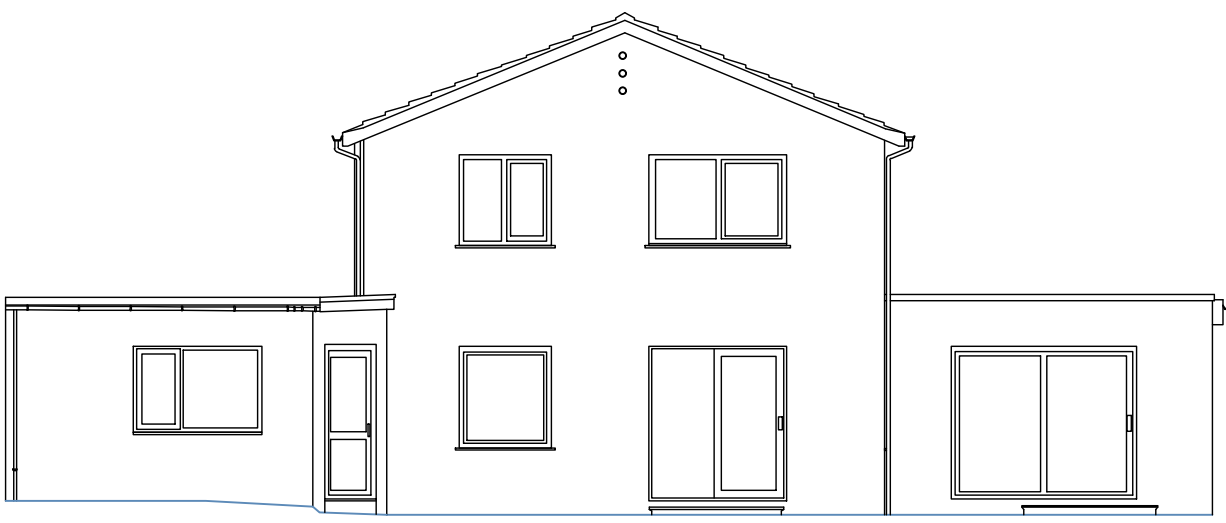


EXISTING REAR ELEVATION

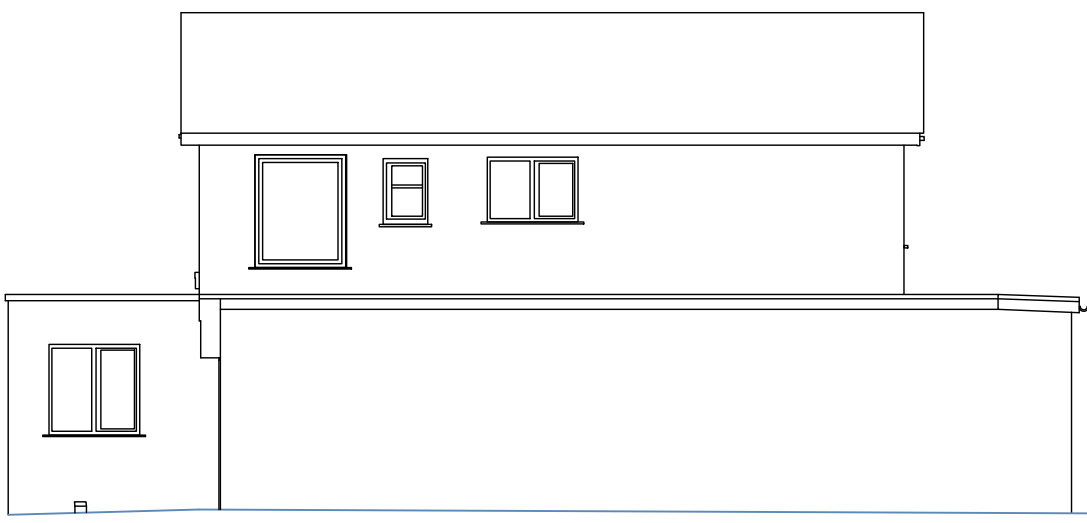

EXISTING SIDE ELEVATION

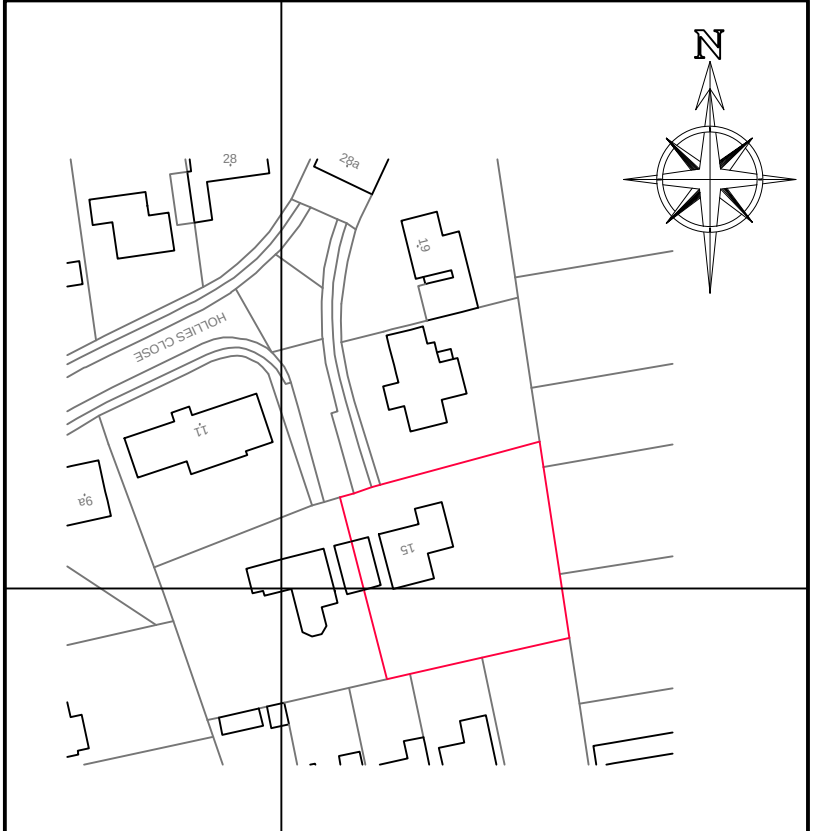


SITE LOCATION PLAN 1:1250

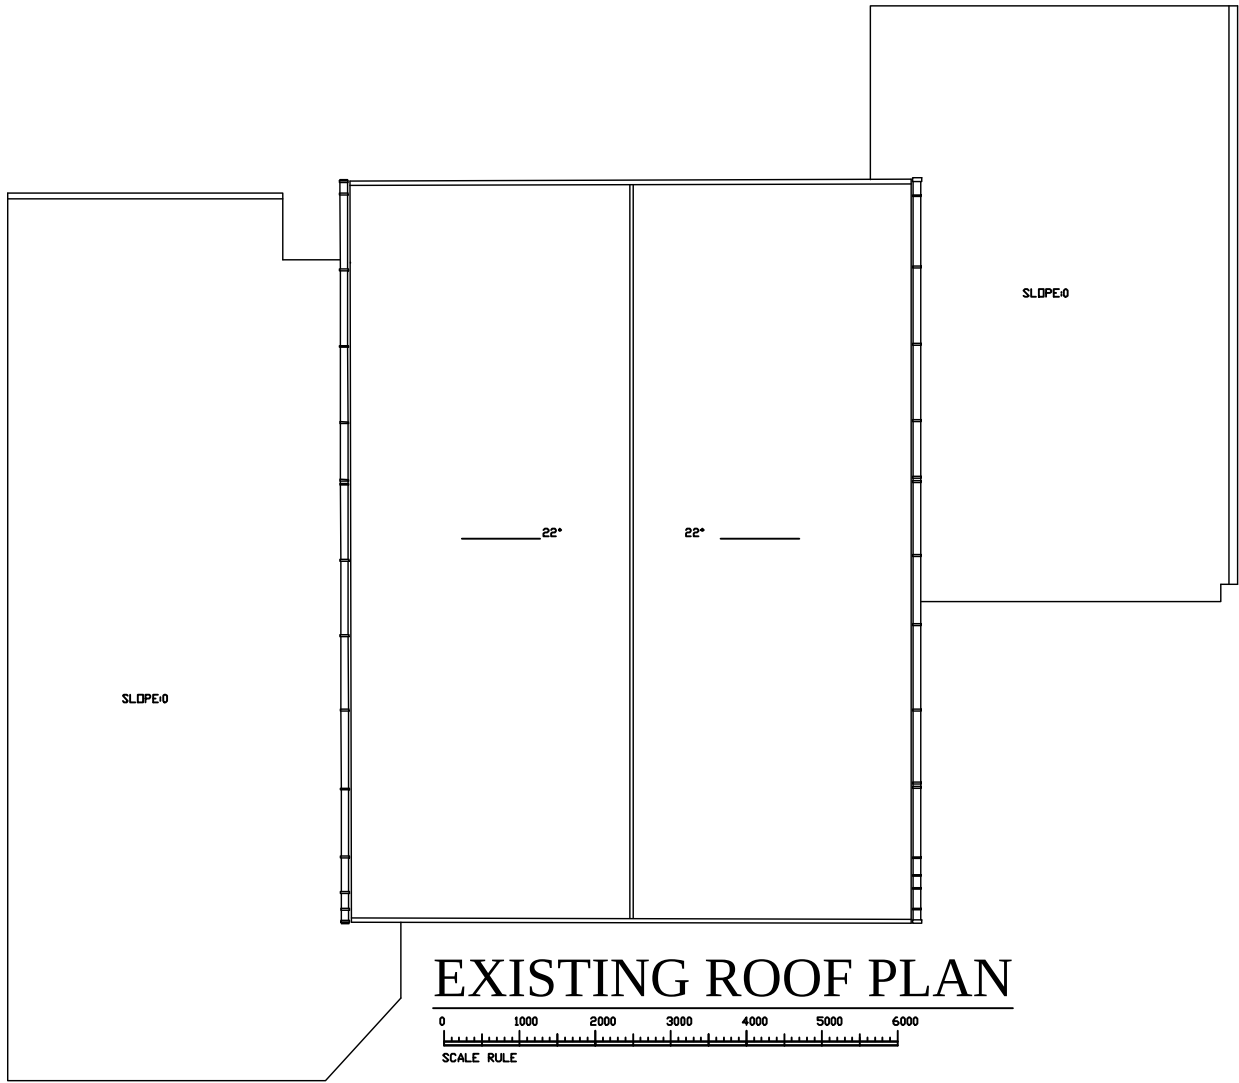


EXISTING ROOF PLAN




EXISTING GROUND FLOOR PLAN

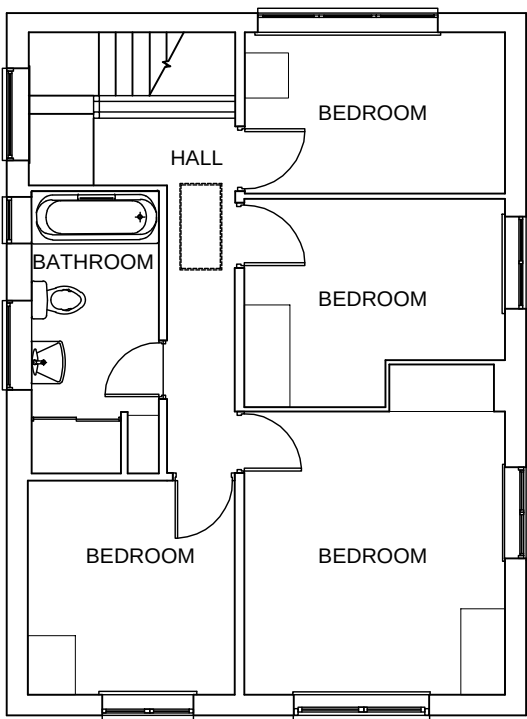


EXISTING FIRST FLOOR PLAN

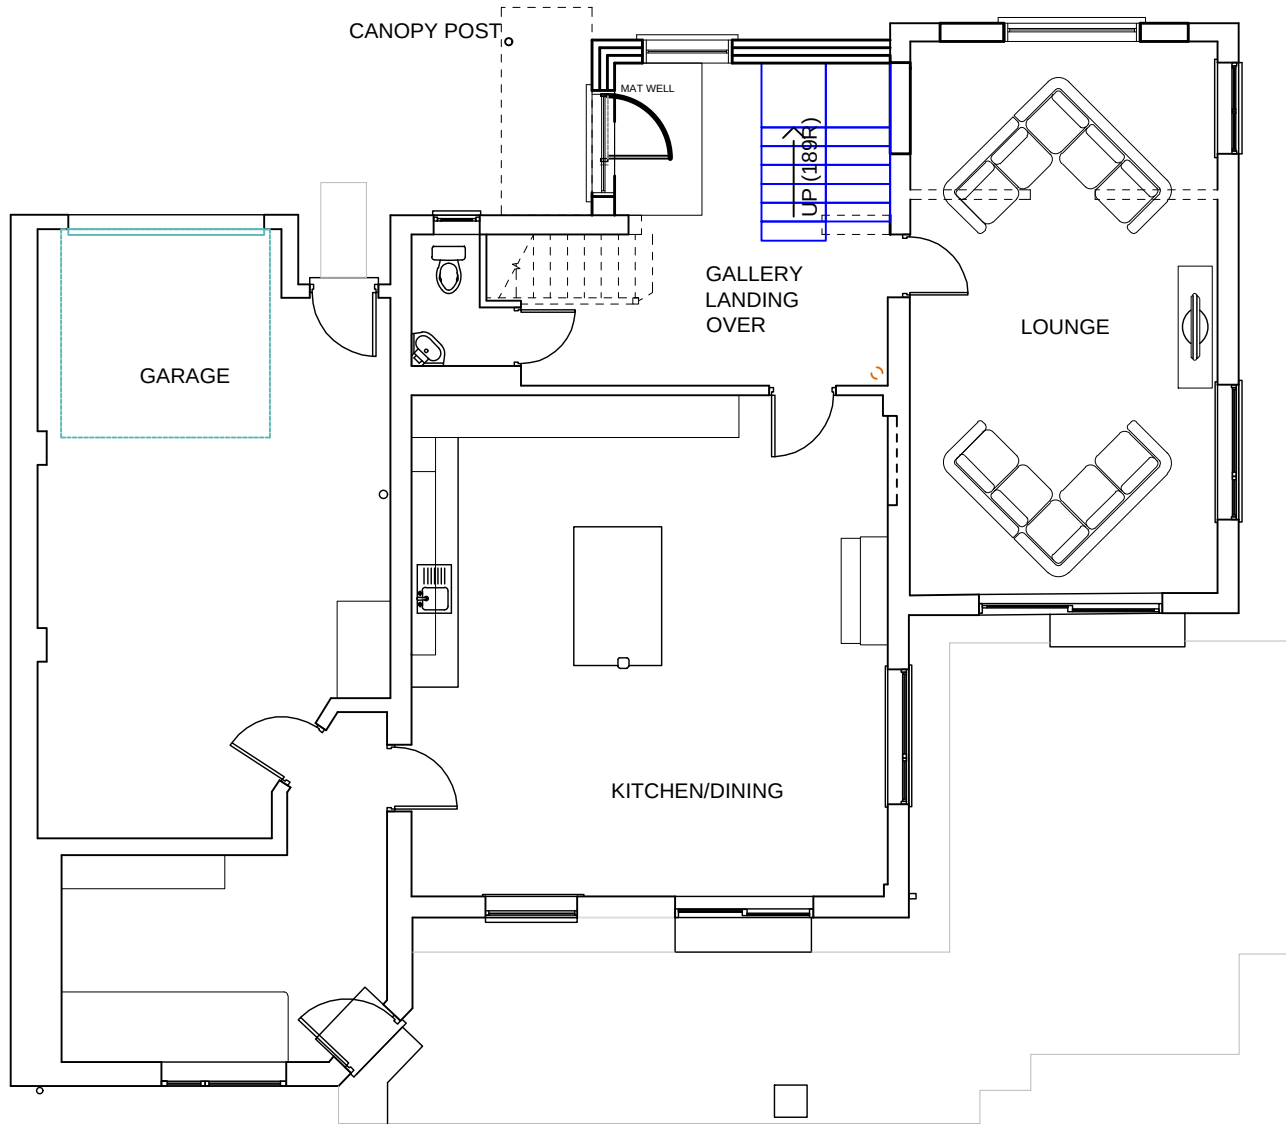


PROPOSED GROUND FLOOR PLAN

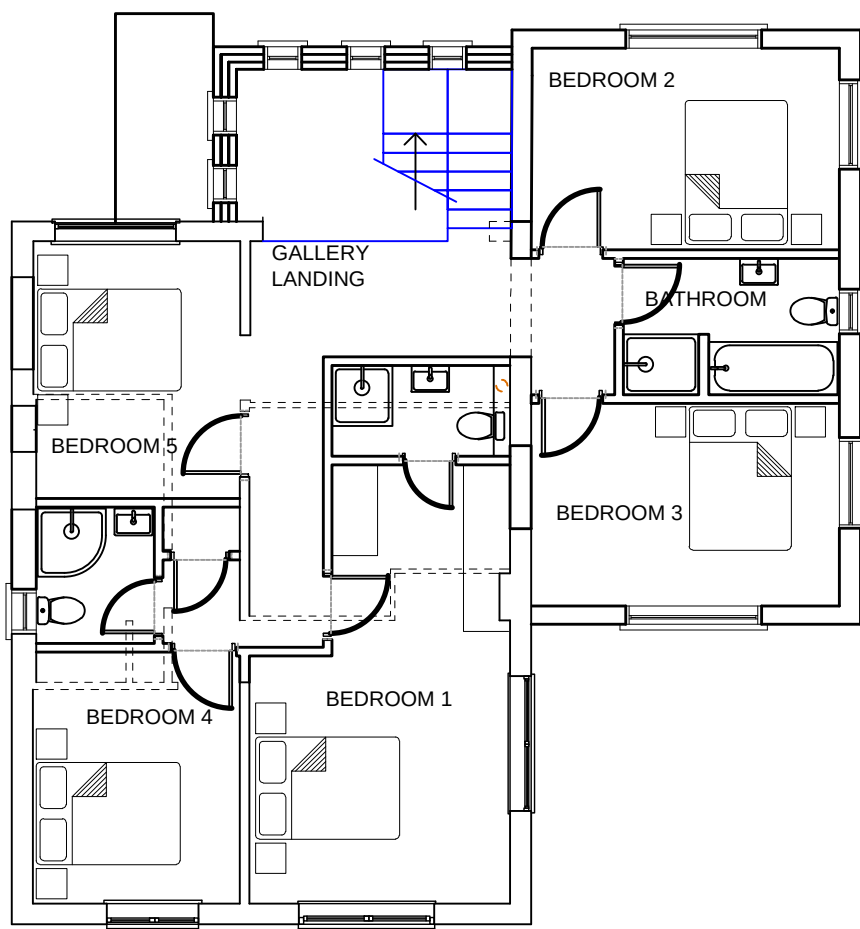


PROPOSED FIRST FLOOR PLAN

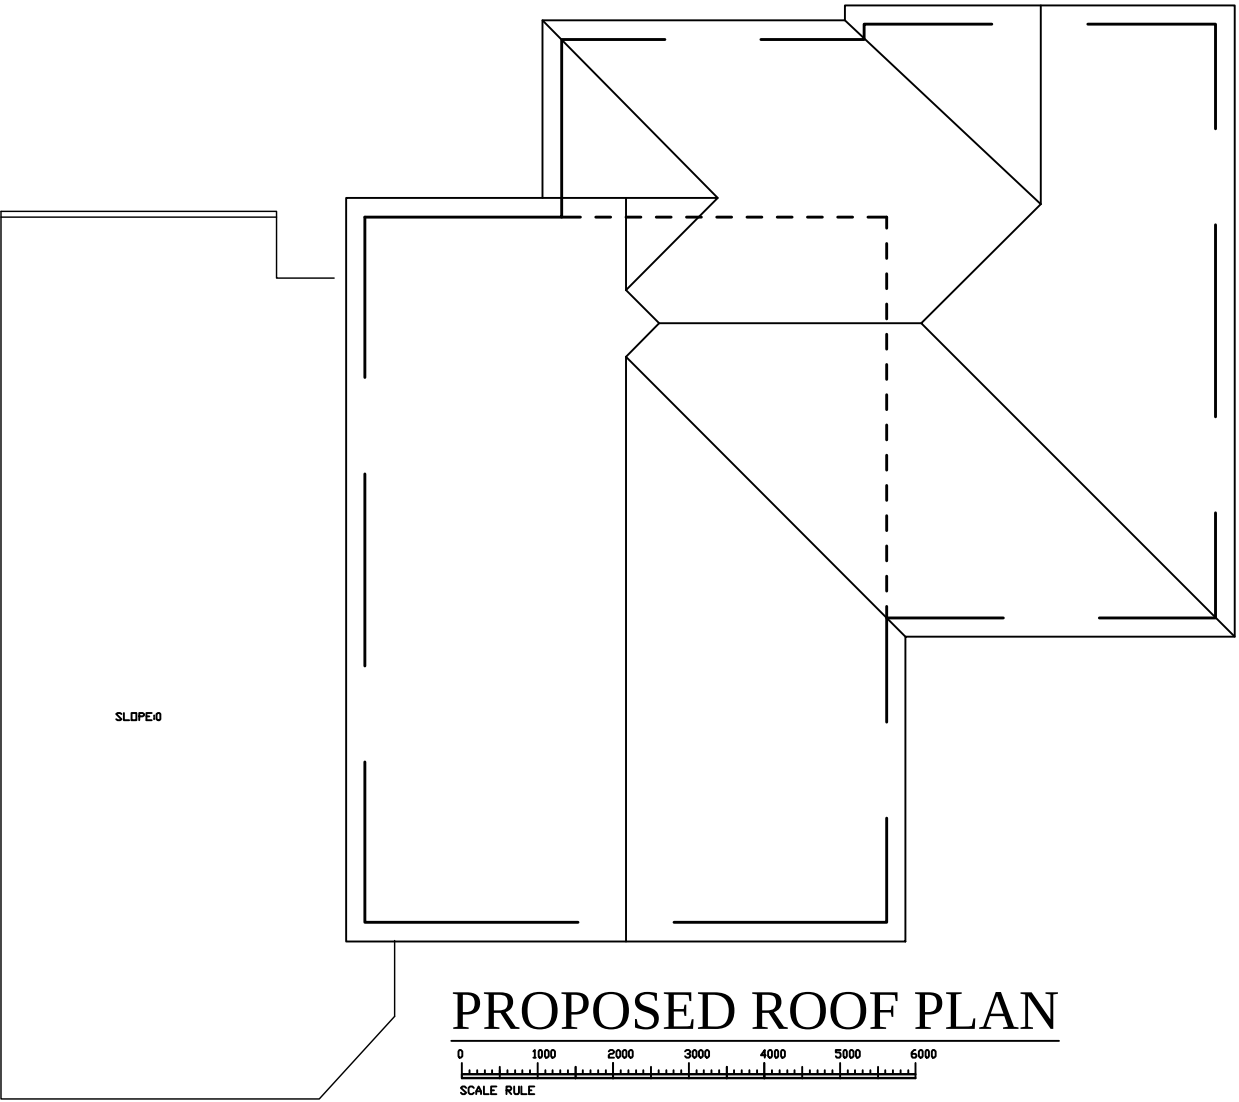


PROPOSED ROOF PLAN

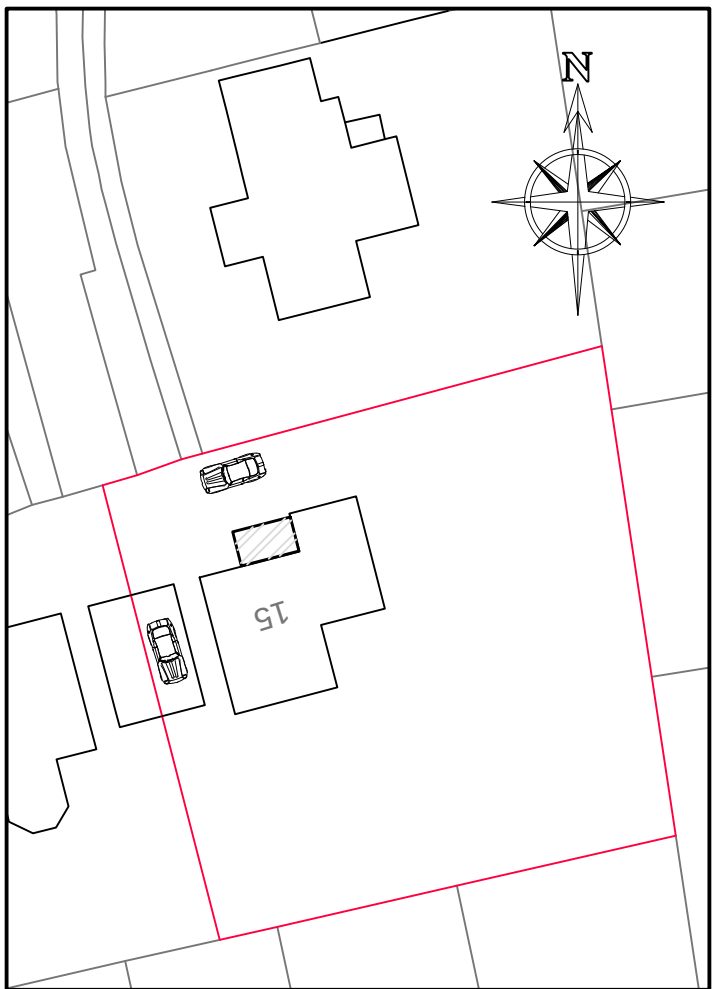


BLOCK PLAN 1:500

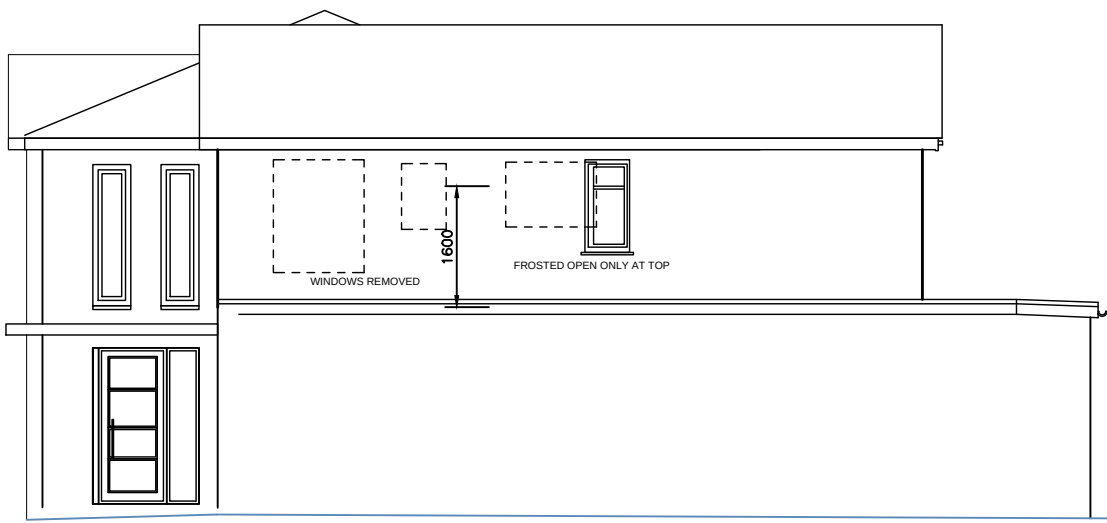


PROPOSED SIDE ELEVATION

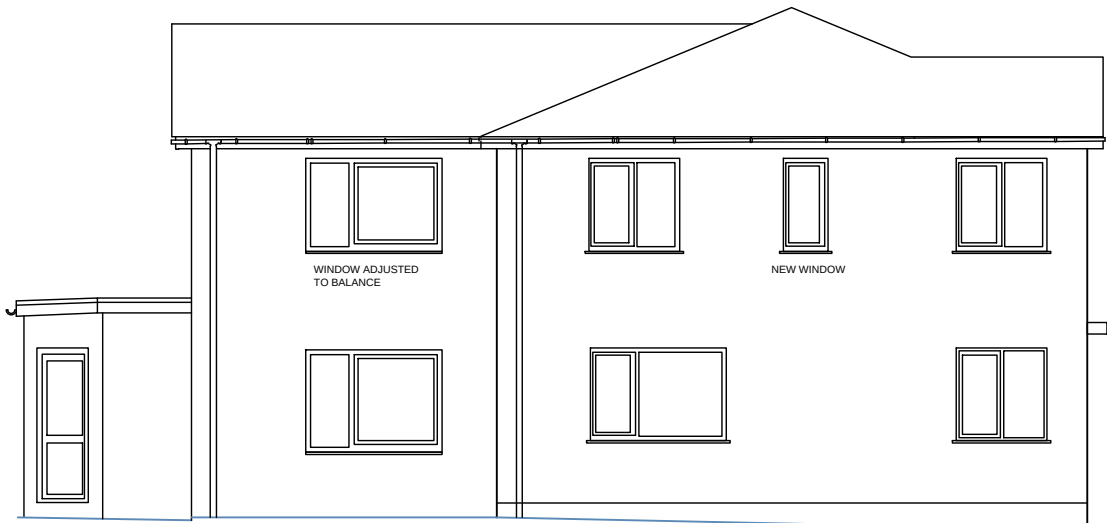

PROPOSED SIDE ELEVATION

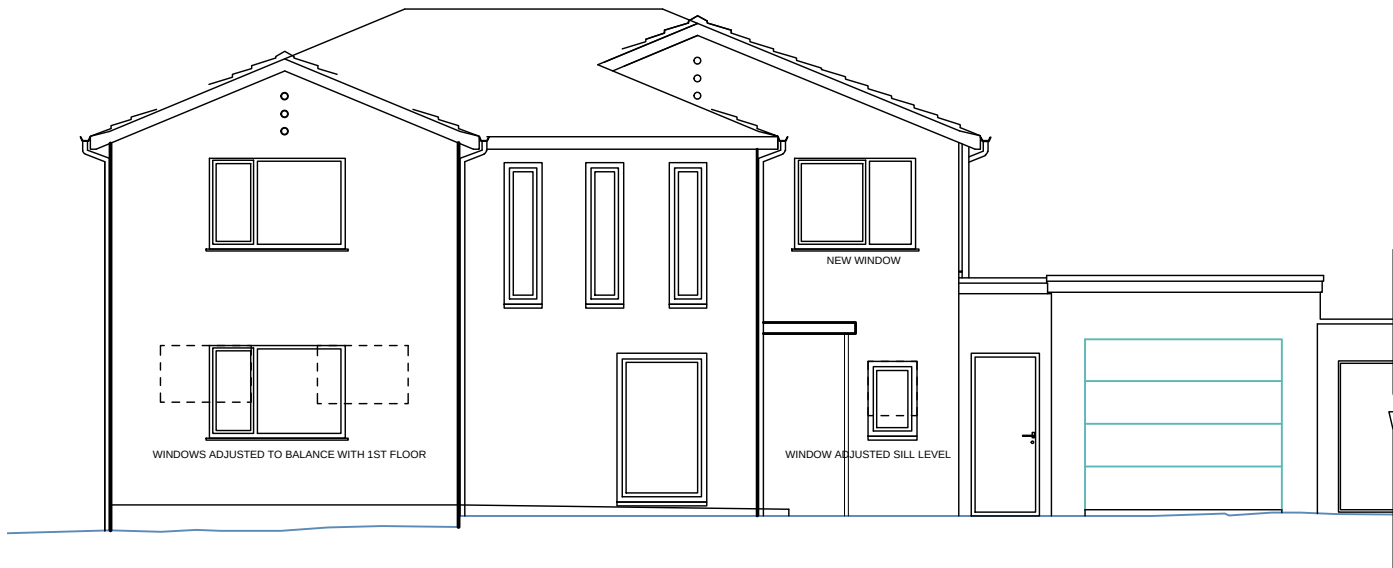

PROPOSED FRONT ELEVATION

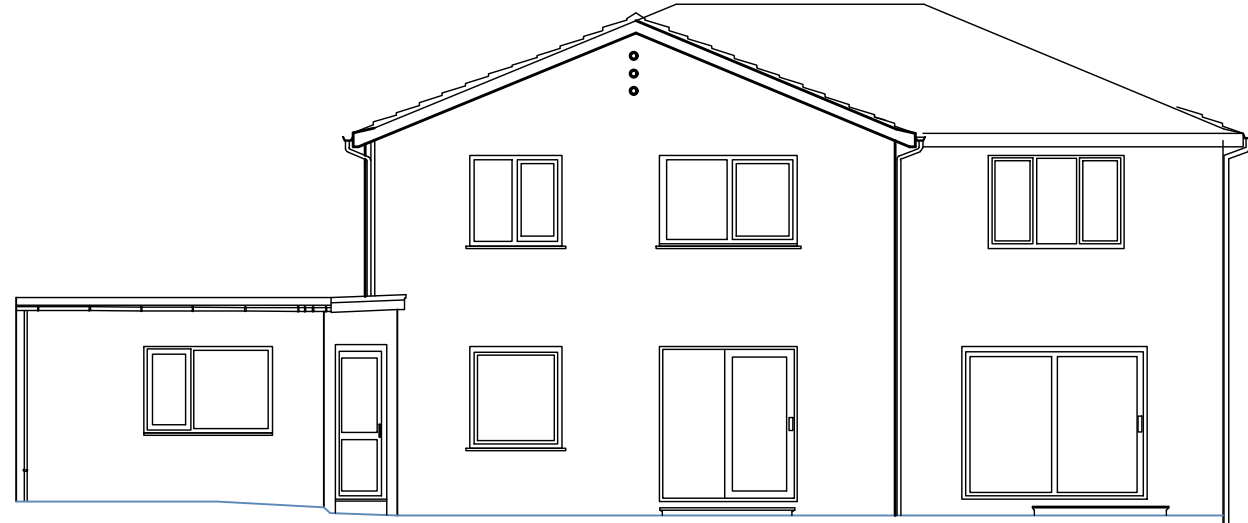

PROPOSED REAR ELEVATION

No.	INITIAL ISSUE	Mar 26
Revision/Issue		
Date		
Colin Wilson IEng IMIStructE		
Tel: 01223 207 953		

Project Name and Address
James Hansen
ALTERATIONS TO
15 Hollies Close
Royston

Project 1199
Date May 26
Scale 1:100

Drg No.

01

ORIGINAL SIZE A1