



FRONT ELEVATION
SCALE 1:100




SIDE ELEVATION (1)
SCALE 1:100

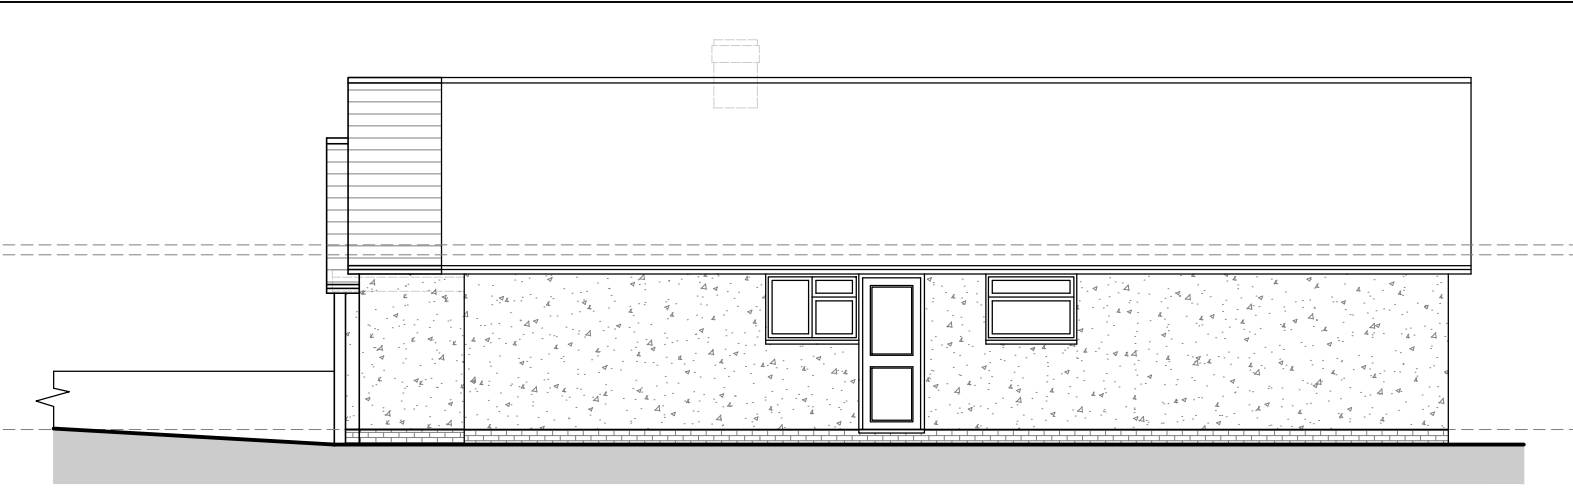


REAR ELEVATION
SCALE 1:100

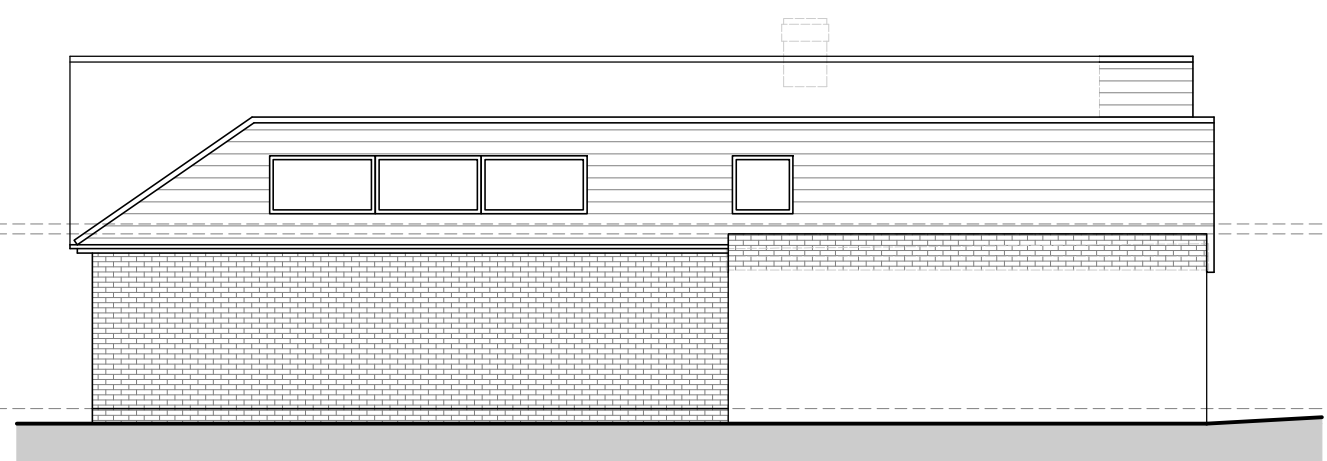


SIDE ELEVATION (2)
SCALE 1:100

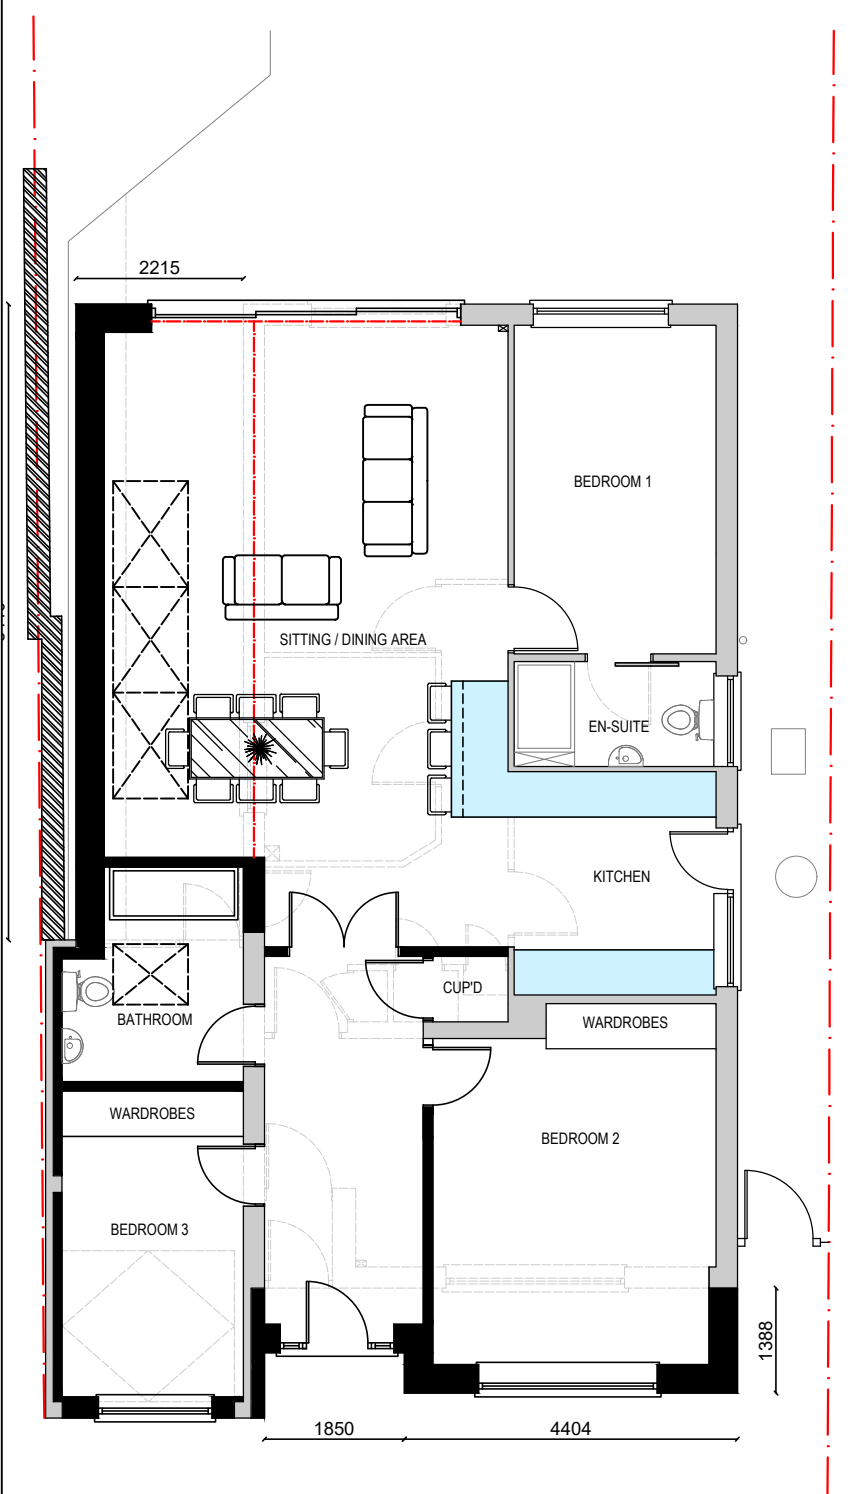


GROUND FLOOR PLAN
SCALE 1:100

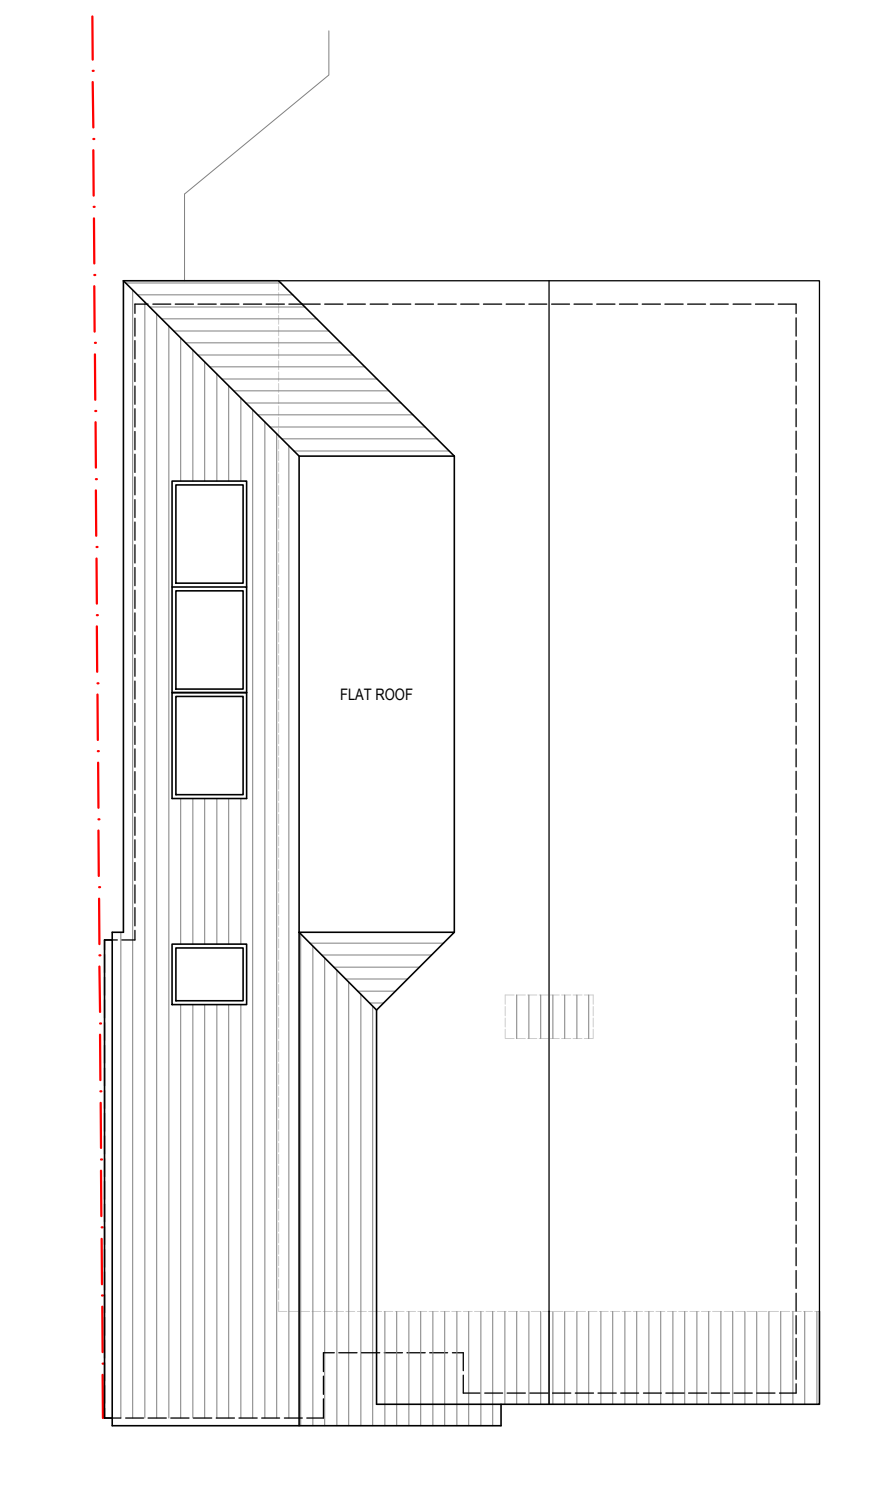


ROOF PLAN
SCALE 1:100

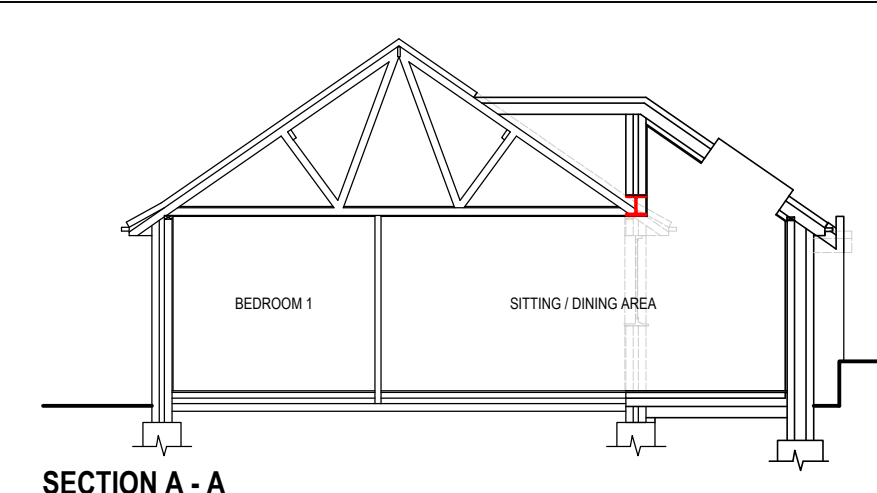

SECTION A - A
SCALE 1:100

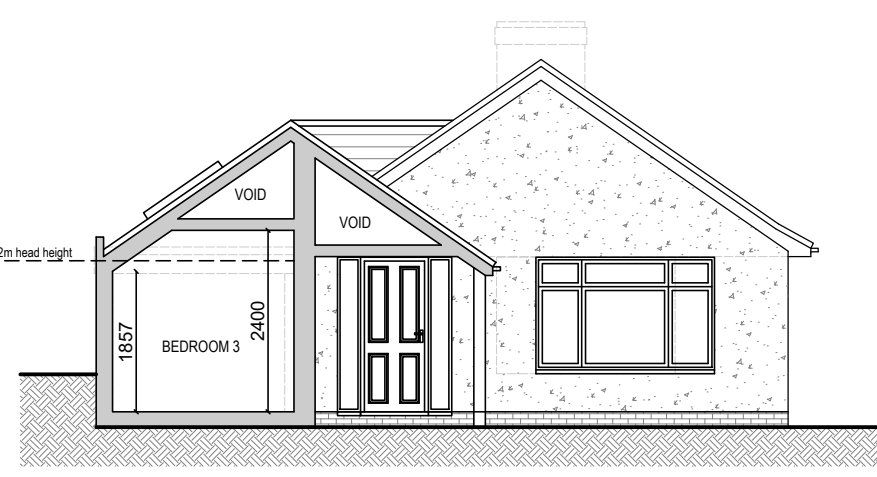




SECTION B - B
SCALE 1:100

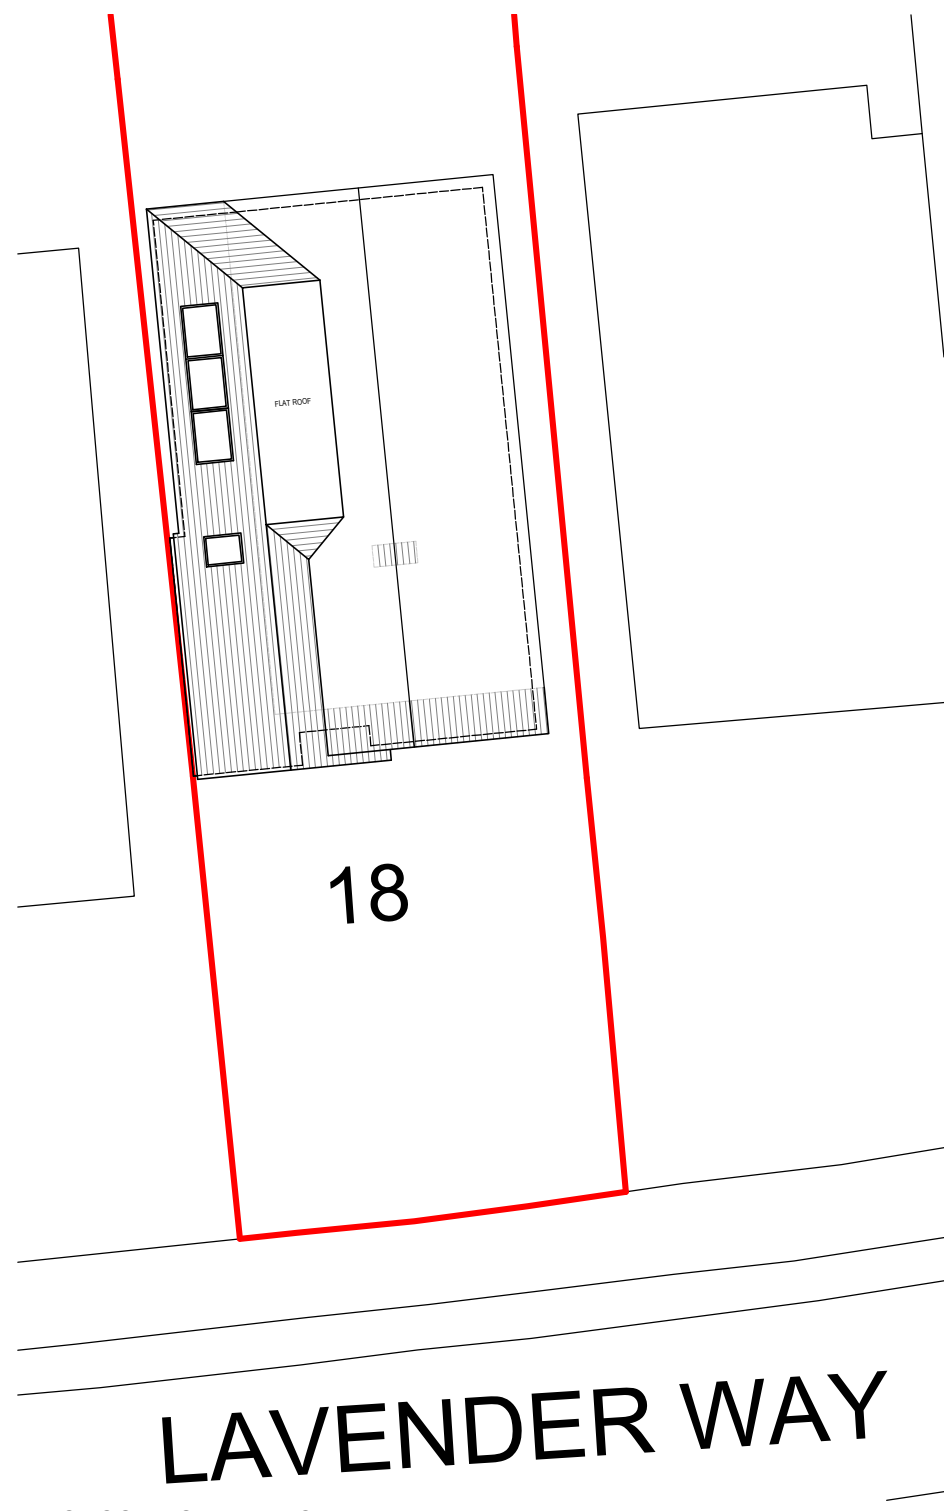

PROPOSED SITE LAYOUT
SCALE 1:200

This drawing is copyright and can not be copied or reproduced or altered, no extracts or any elements of this drawing or supporting information unless written consent has been obtained first.

DO NOT SCALE OFF THIS DRAWING, UNLESS FOR PLANNING PURPOSES

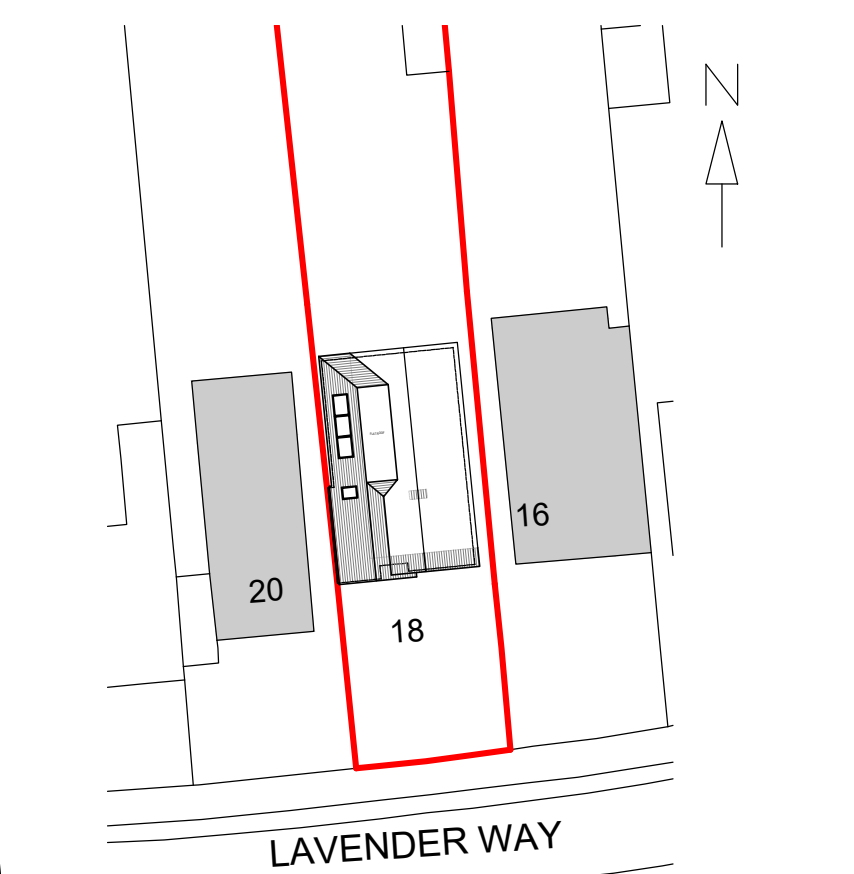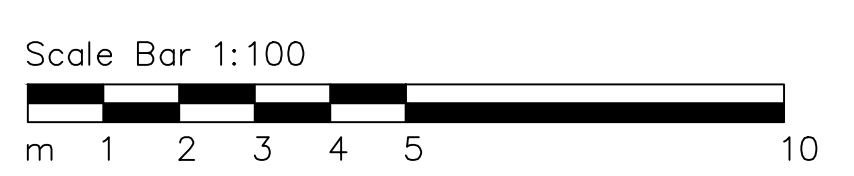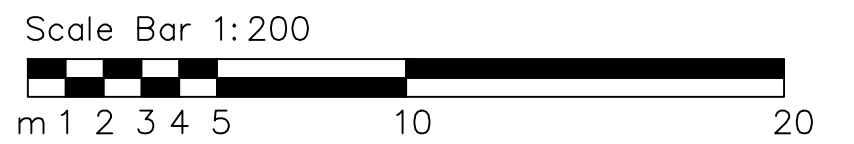

PROPOSED BLOCK PLAN
SCALE 1:500

C	11/03/25	MINOR AMENDMENTS
B	05/03/25	MINOR AMENDMENTS
A	13/01/25	MINOR AMENDMENTS
REV	DATE	DESCRIPTION
RTMDesign Architectural Services Planning & Building Regulation Drawings		
5 Prebendal Drive, Slip End, LU1 4JN M 07979 575 456 E enquiries@rtmdesign.co.uk		
CLIENT MR & MRS J SANDFORD		
ADDRESS 18 LAVENDER WAY HITCHIN HERTFORDSHIRE SG5 2LU		
TITLE PLANNING APPLICATION PROPOSED PLANS AND ELEVATIONS WITH SITE LAYOUT AND BLOCK		
SCALE - AS SHOWN @ A2		DATE - JAN '25
JOB No.	DRAWING No.	REVISION
710	02_PL	C