


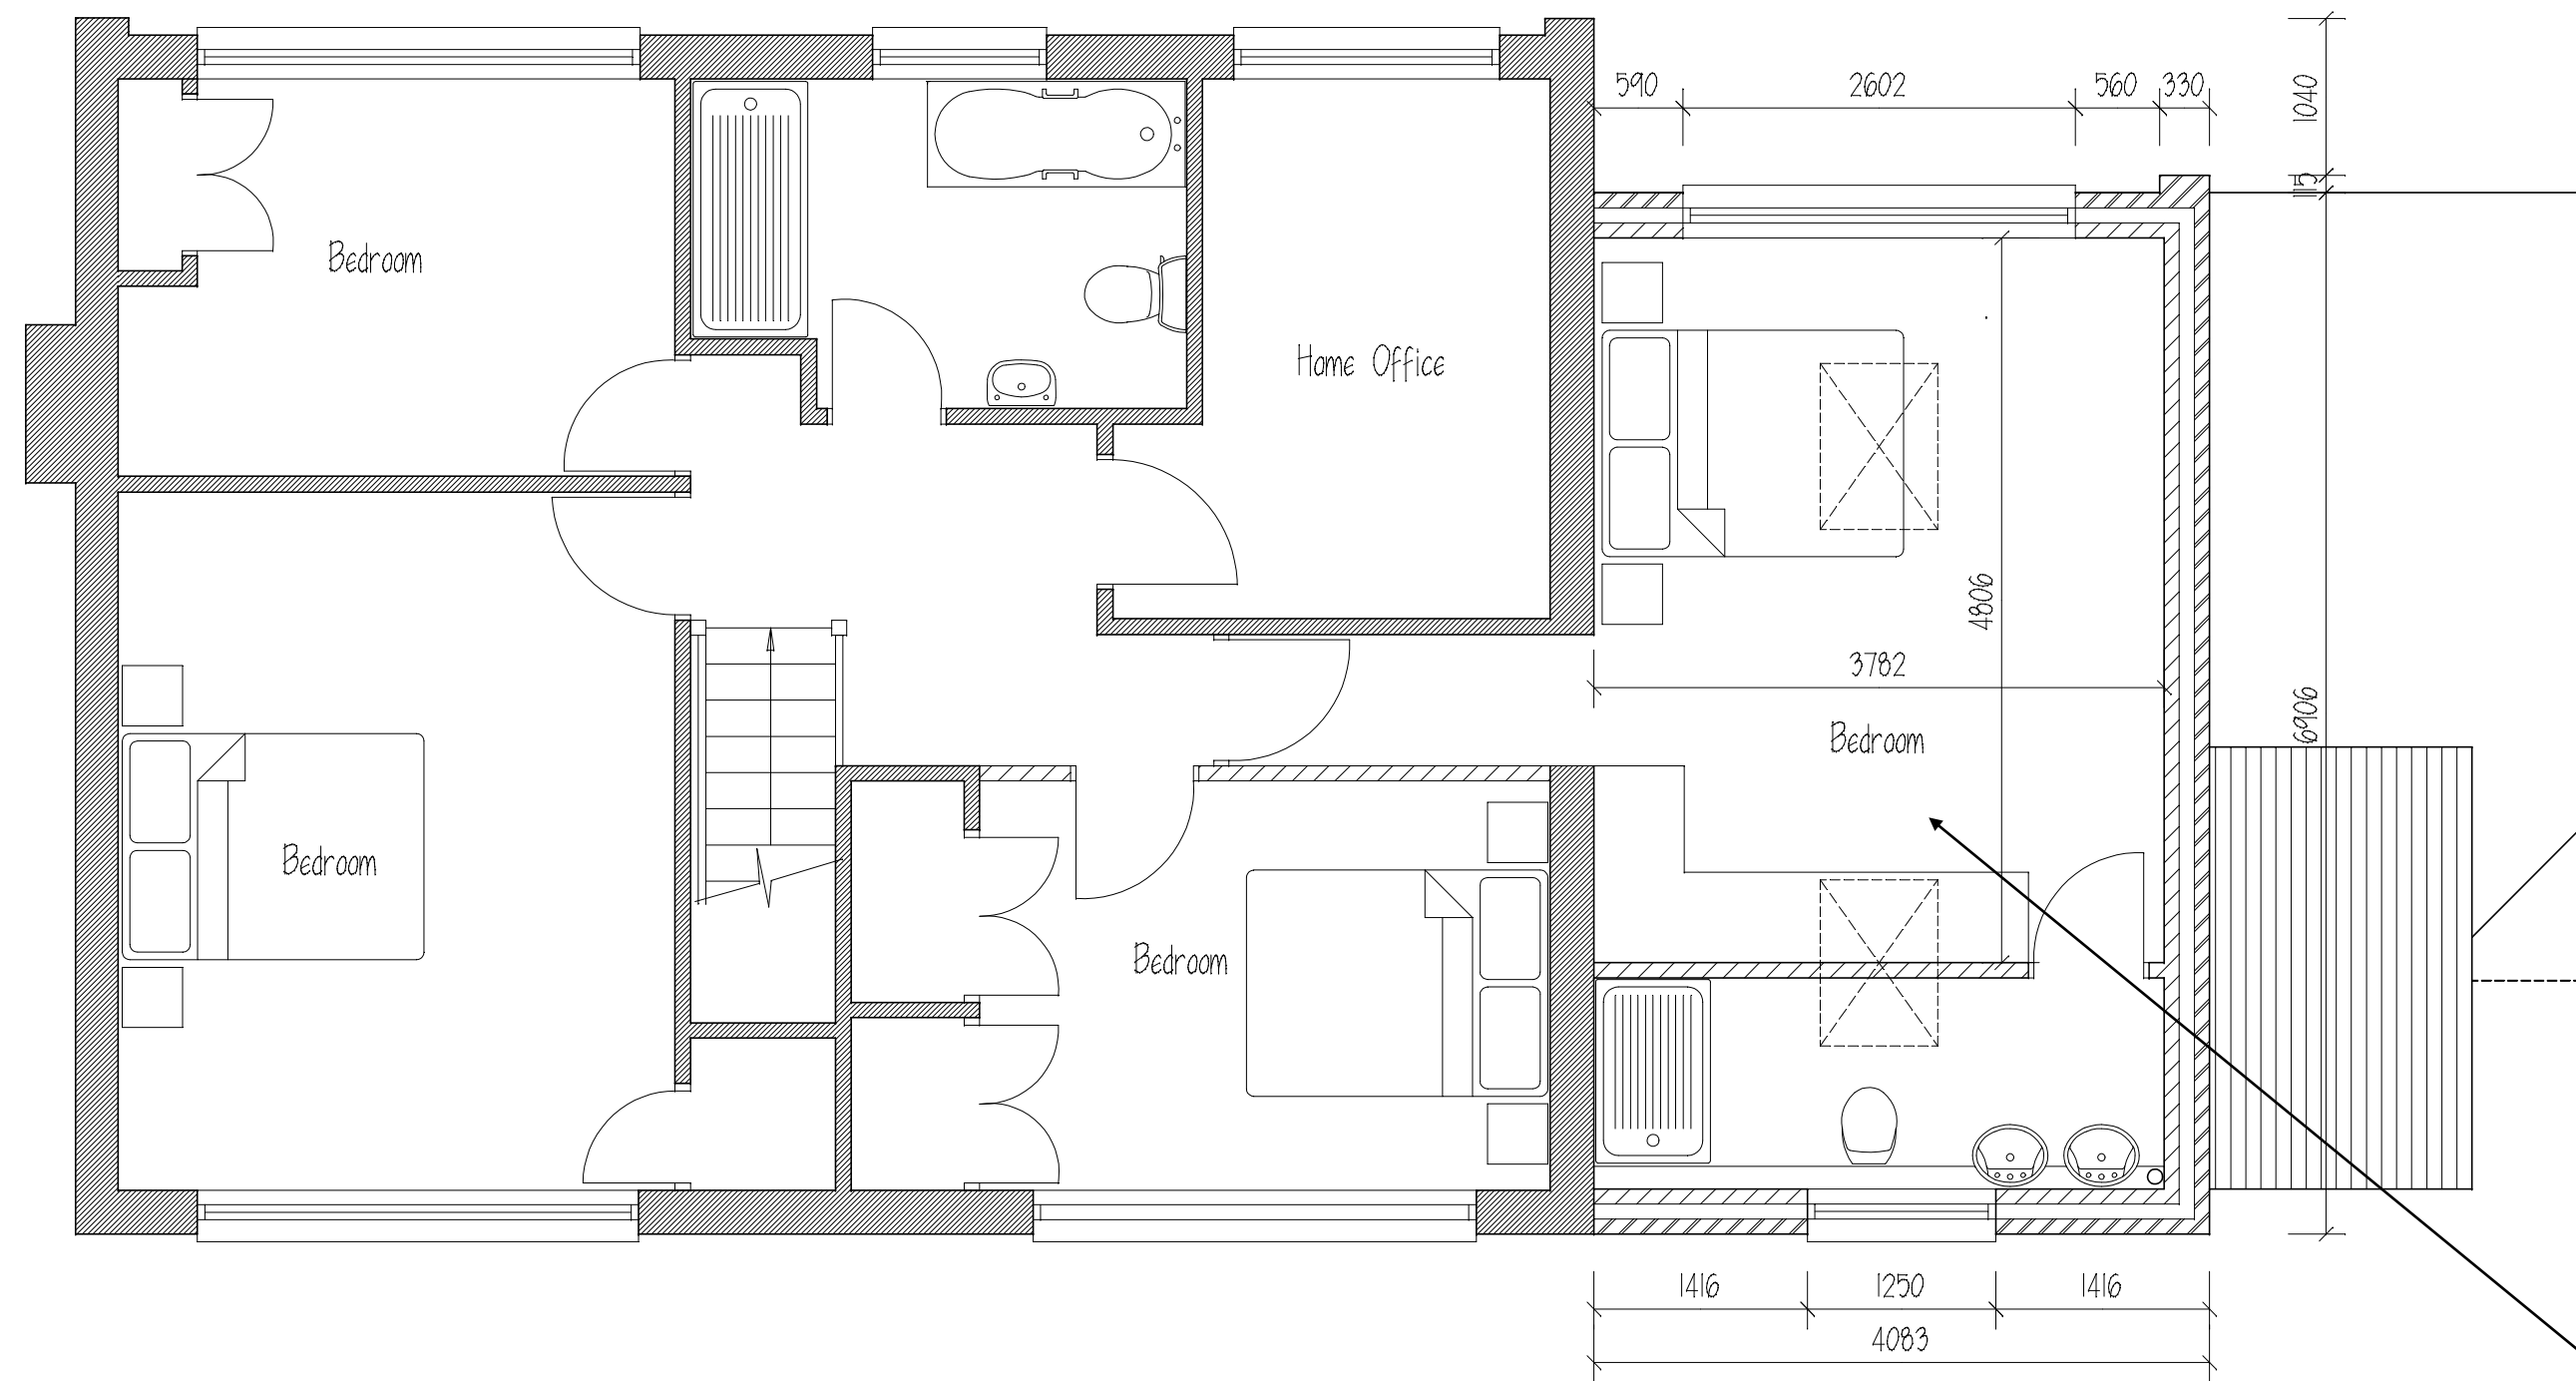


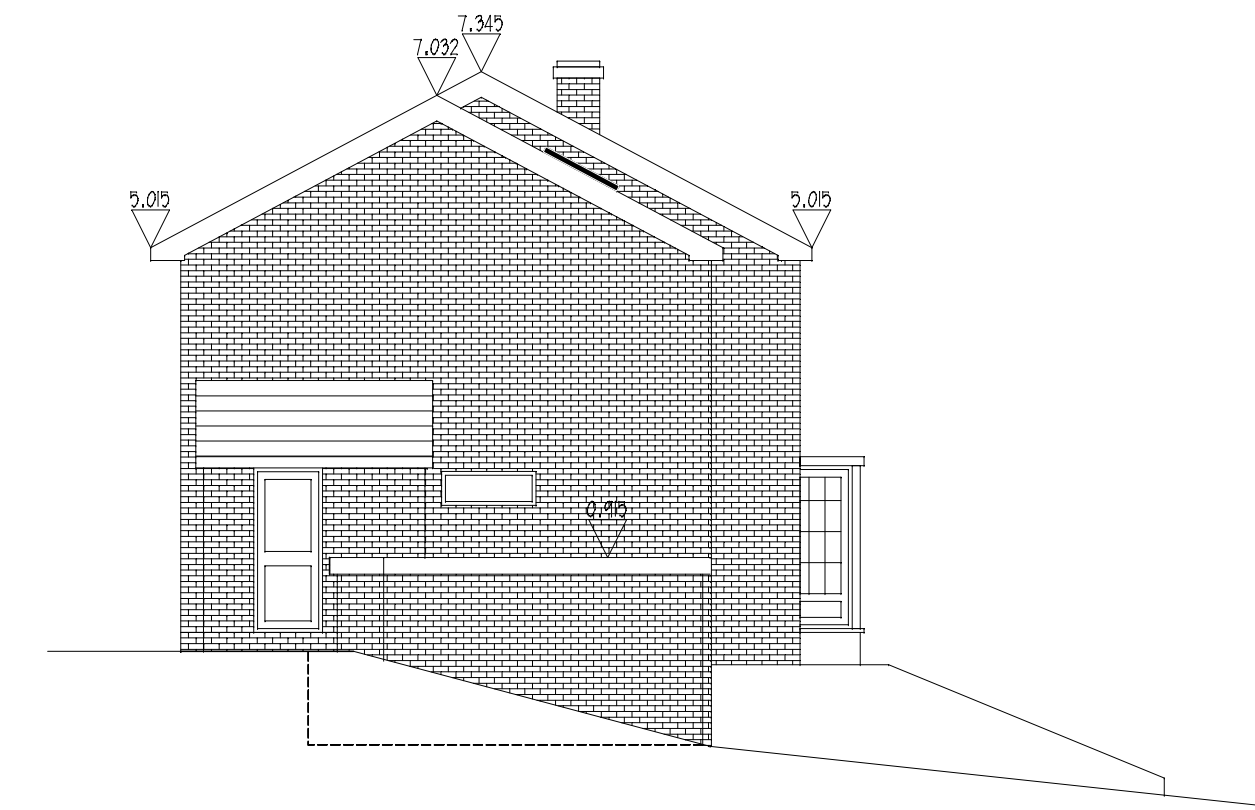


Front Elevation

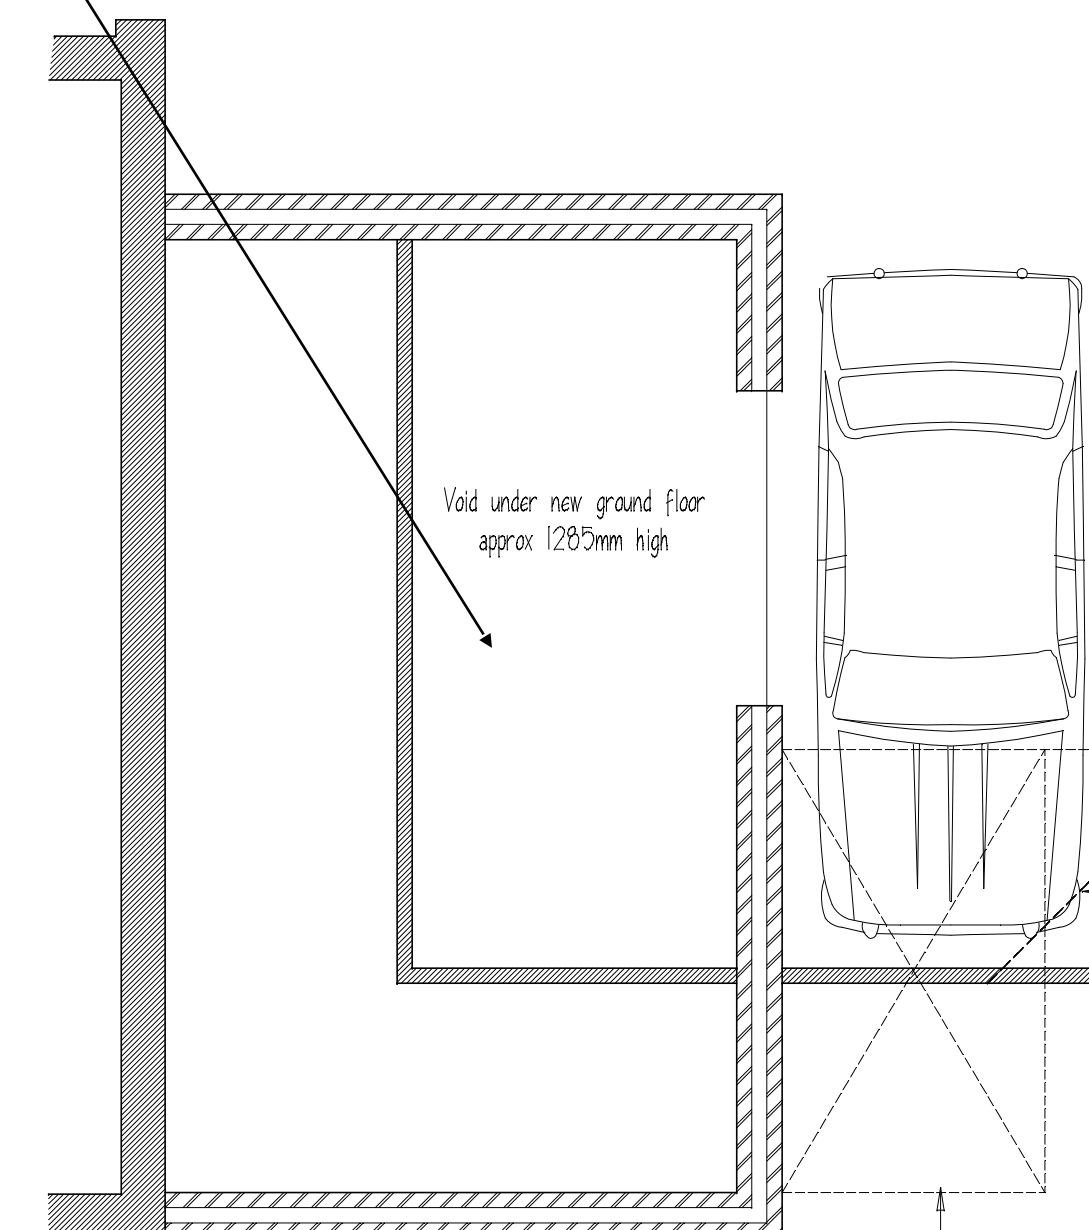

Rear Elevation

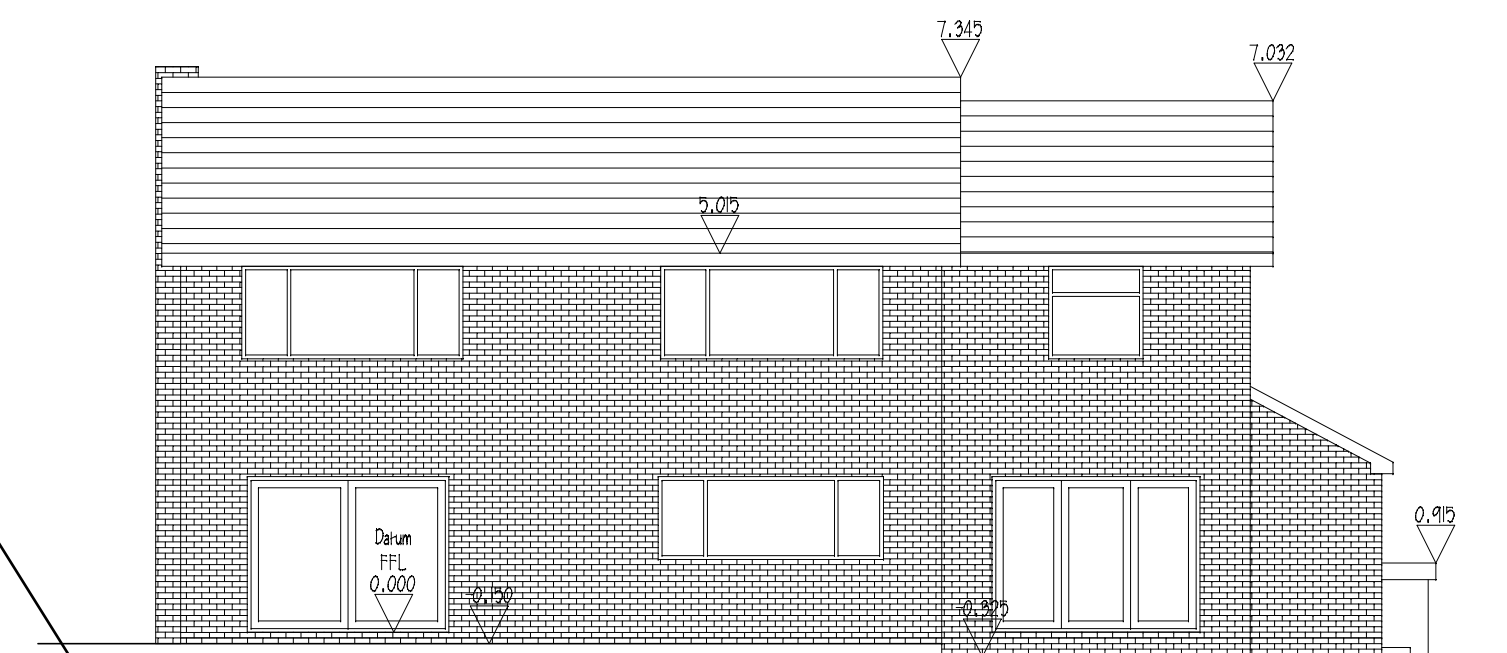

Two-storey extension and Boot Room has already been built under a previous application

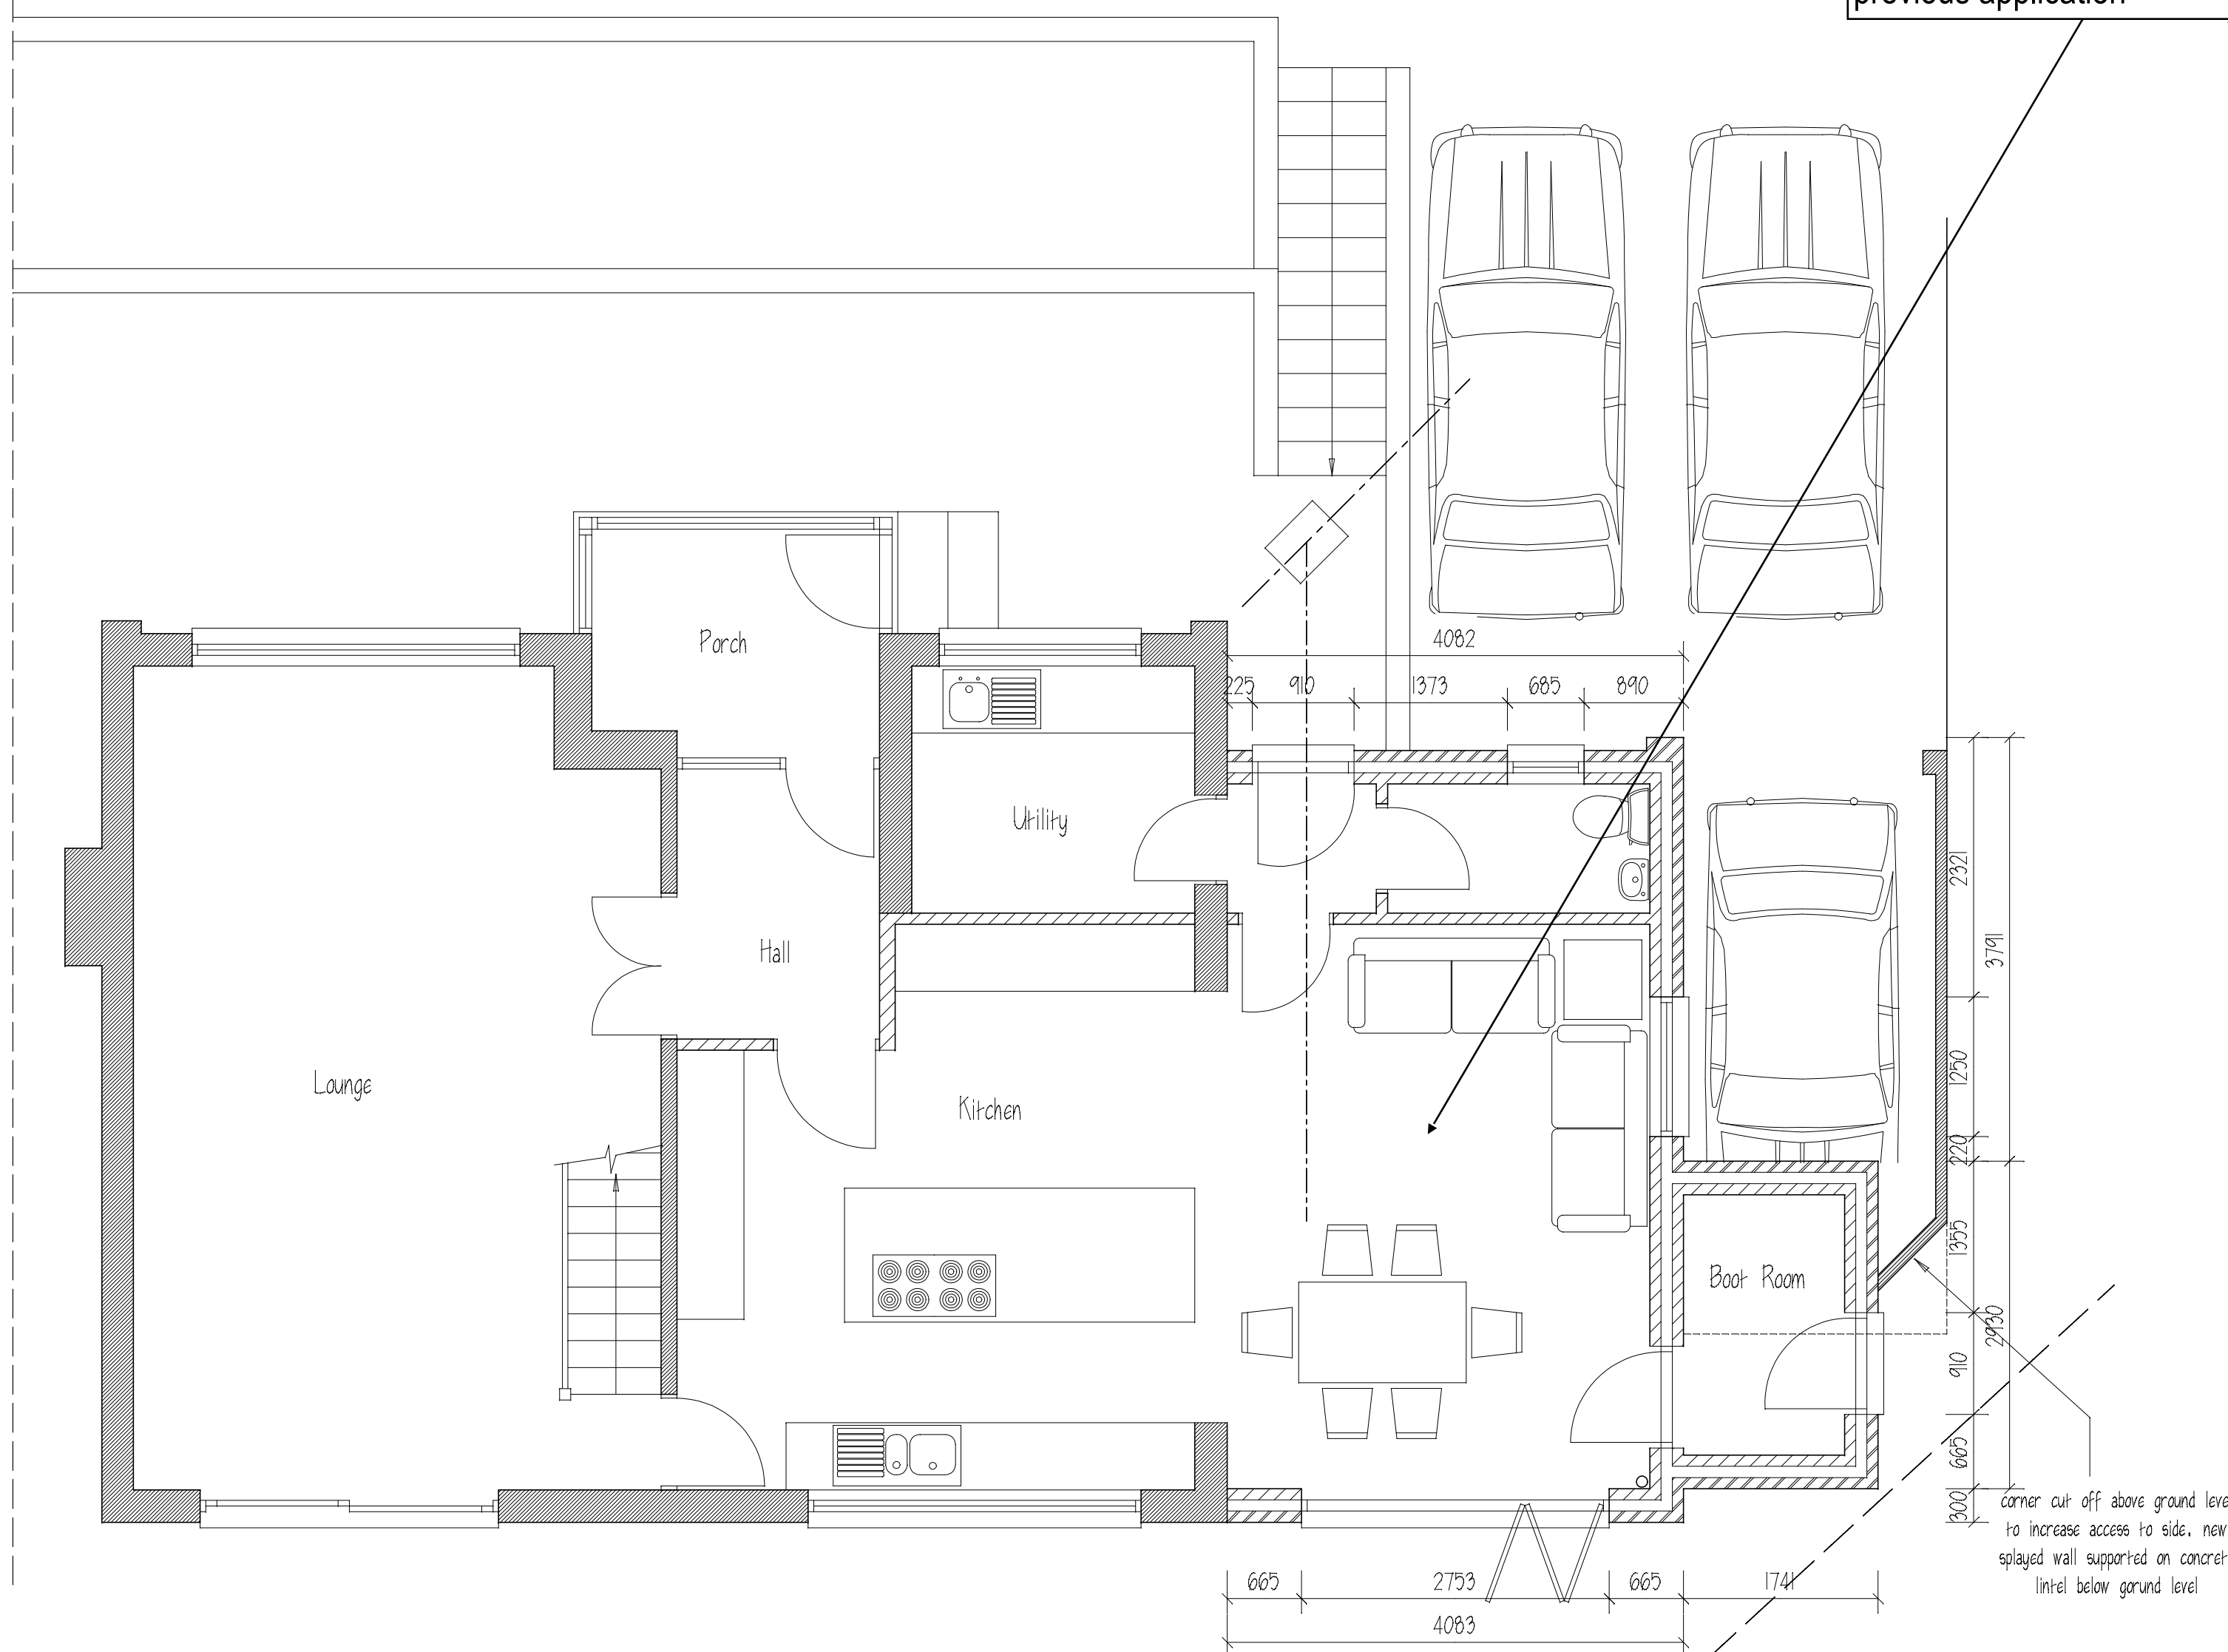


ALL DIMENSIONS & INFORMATION FOUND ON THESE DRAWINGS ARE TO BE CHECKED BY THE CONTRACTOR PRIOR TO COMMENCEMENT OF ANY WORKS ON SITE


ANY DISCREPANCIES FOUND ARE TO BE DISCUSSED WITH 'ARIA DESIGN'. IF IN DOUBT - 'ASK'

THIS DRAWING IS FOR PLANNING PURPOSES ONLY

REVISIONS:-

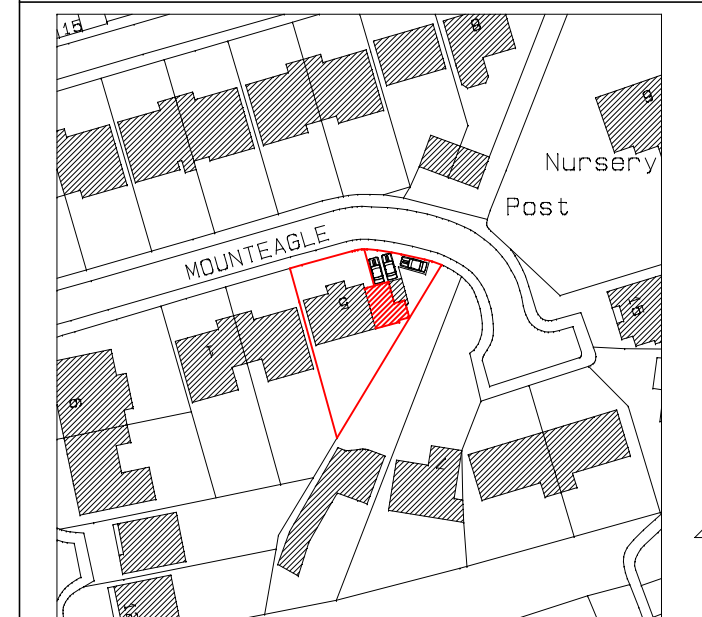

NOTES:- Location Plan 1:1250 Ordnance Survey License No 1811350

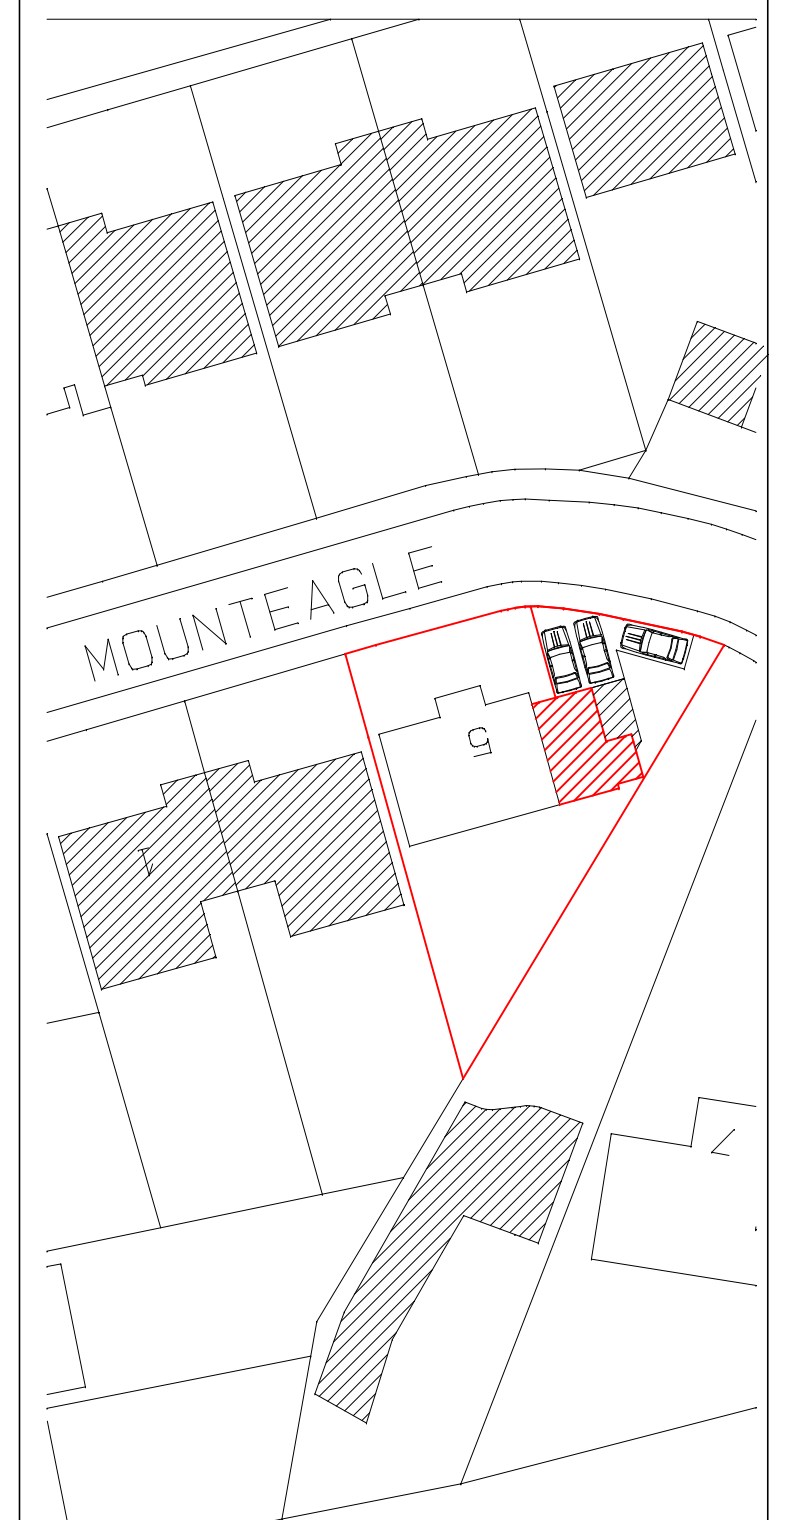

Site Plan 1:500 Ordnance Survey License No 1811350

PROJECT:-

5 Mounteagle
Royston
Herts.

TITLE:-

Plans and Elevations
as Existing for Front Porch Extension

1:50, 1:100

DATE:- March 2017

JOB/DRG. No:-

1211:02A

Aria Design

ARCHITECTURAL DESIGNS AND SURVEYS
90 Cheritsey Rise
Stevenage
Hertfordshire SG2 9JL
Tel (01438) 231641 Mob 07780 928317