


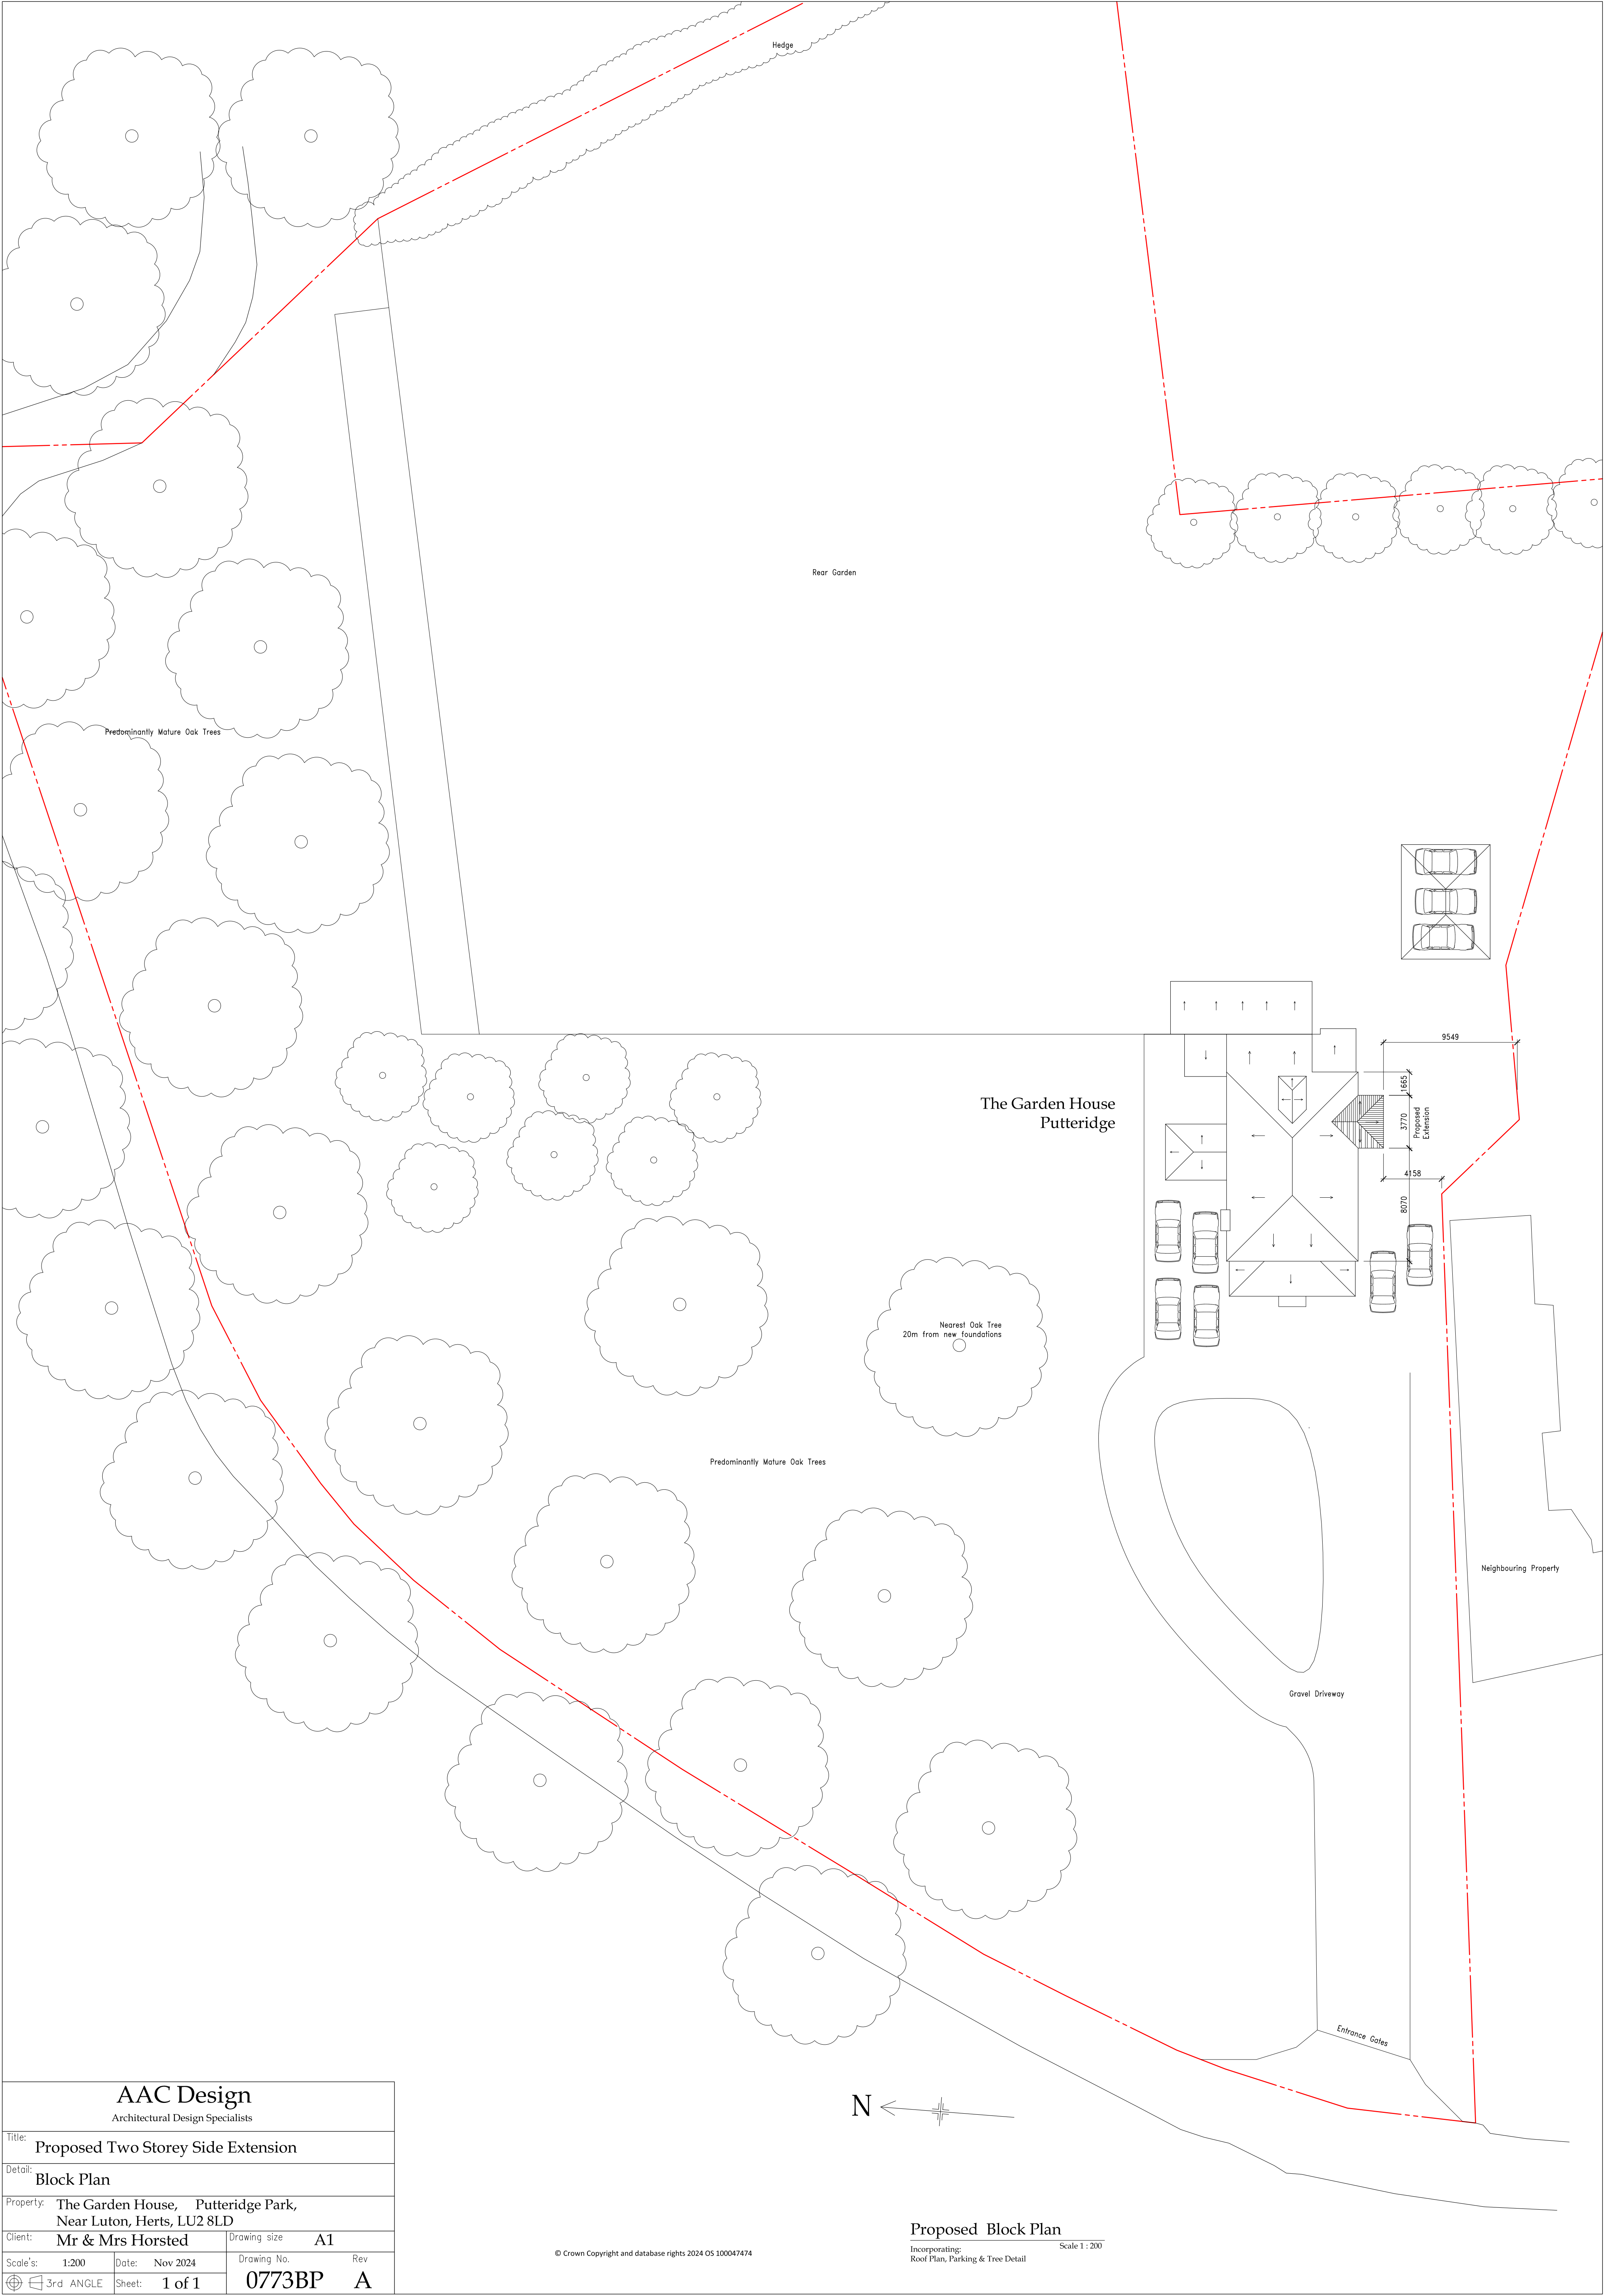

AAC Design			
Architectural Design Specialists			
Title: Proposed Two Storey Side Extension			
Detail: Block Plan			
Property: The Garden House, Putteridge Park, Near Luton, Herts, LU2 8LD			
Client: Mr & Mrs Horsted		Drawing size: A1	
Scale's: 1:200	Date: Nov 2024	Drawing No.	Rev
3rd ANGLE	Sheet: 1 of 1	0773BP	A

© Crown Copyright and database rights 2024 OS 100047474

Proposed Block Plan
Incorporating:
Roof Plan, Parking & Tree Detail
Scale 1 : 200