



5.0m @ 1:100

5.0m @ 1:100

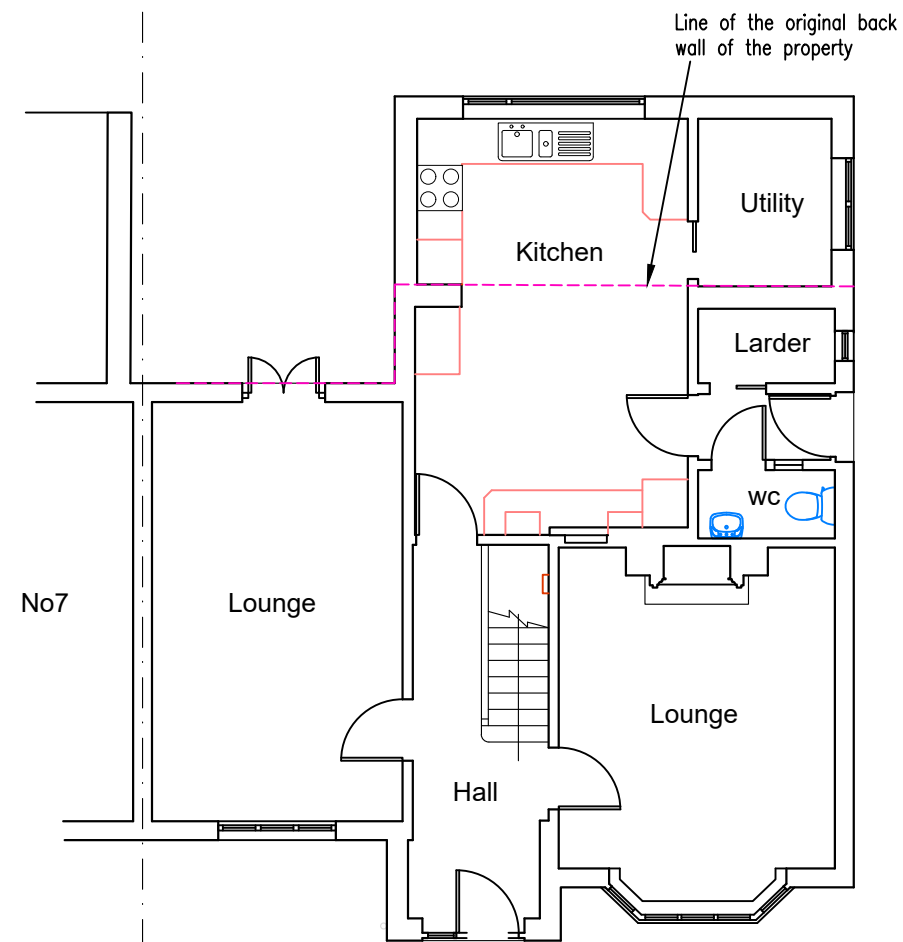

Existing ground floor plan

No9a

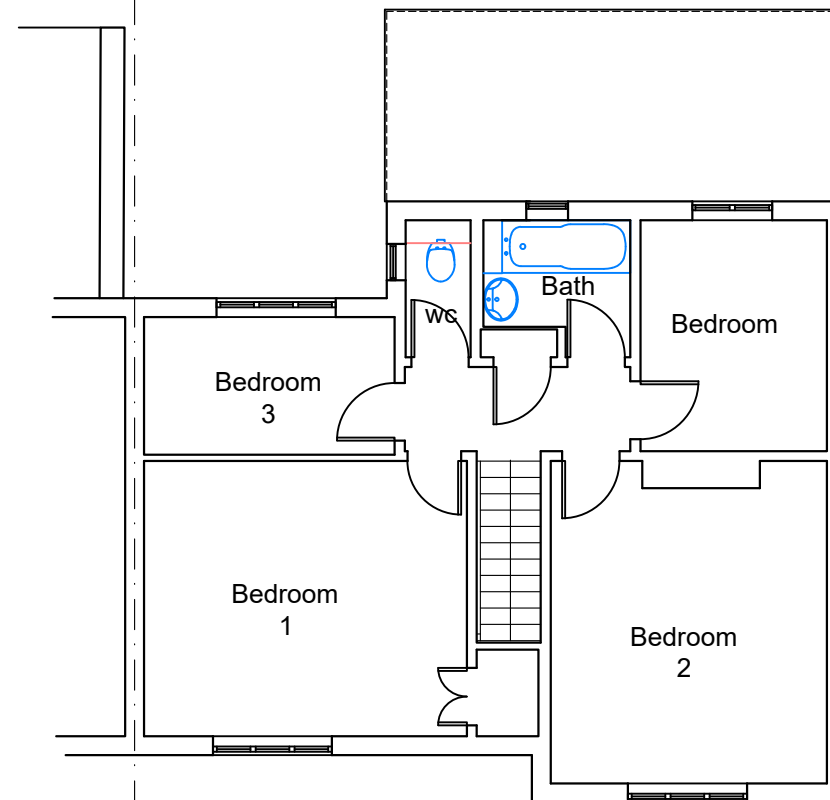

Existing first floor plan

Rev.	Description.	Date.
------	--------------	-------

AT Design (Welwyn) Ltd
Architectual Design Services
30C High Street, Welwyn, Herts AL6 9EQ
Tel: 07931703297 - email: adamtrigg@hotmail.com

Title: Proposed rear extension and loft conversion
9 Watton Road, Knebworth
Hertfordshire, SG3 6AH
Existing floor plans

Scale : 1:100 at A3
Date : July 2025
Drawn by: AT

Drg.No: AT1266-21