




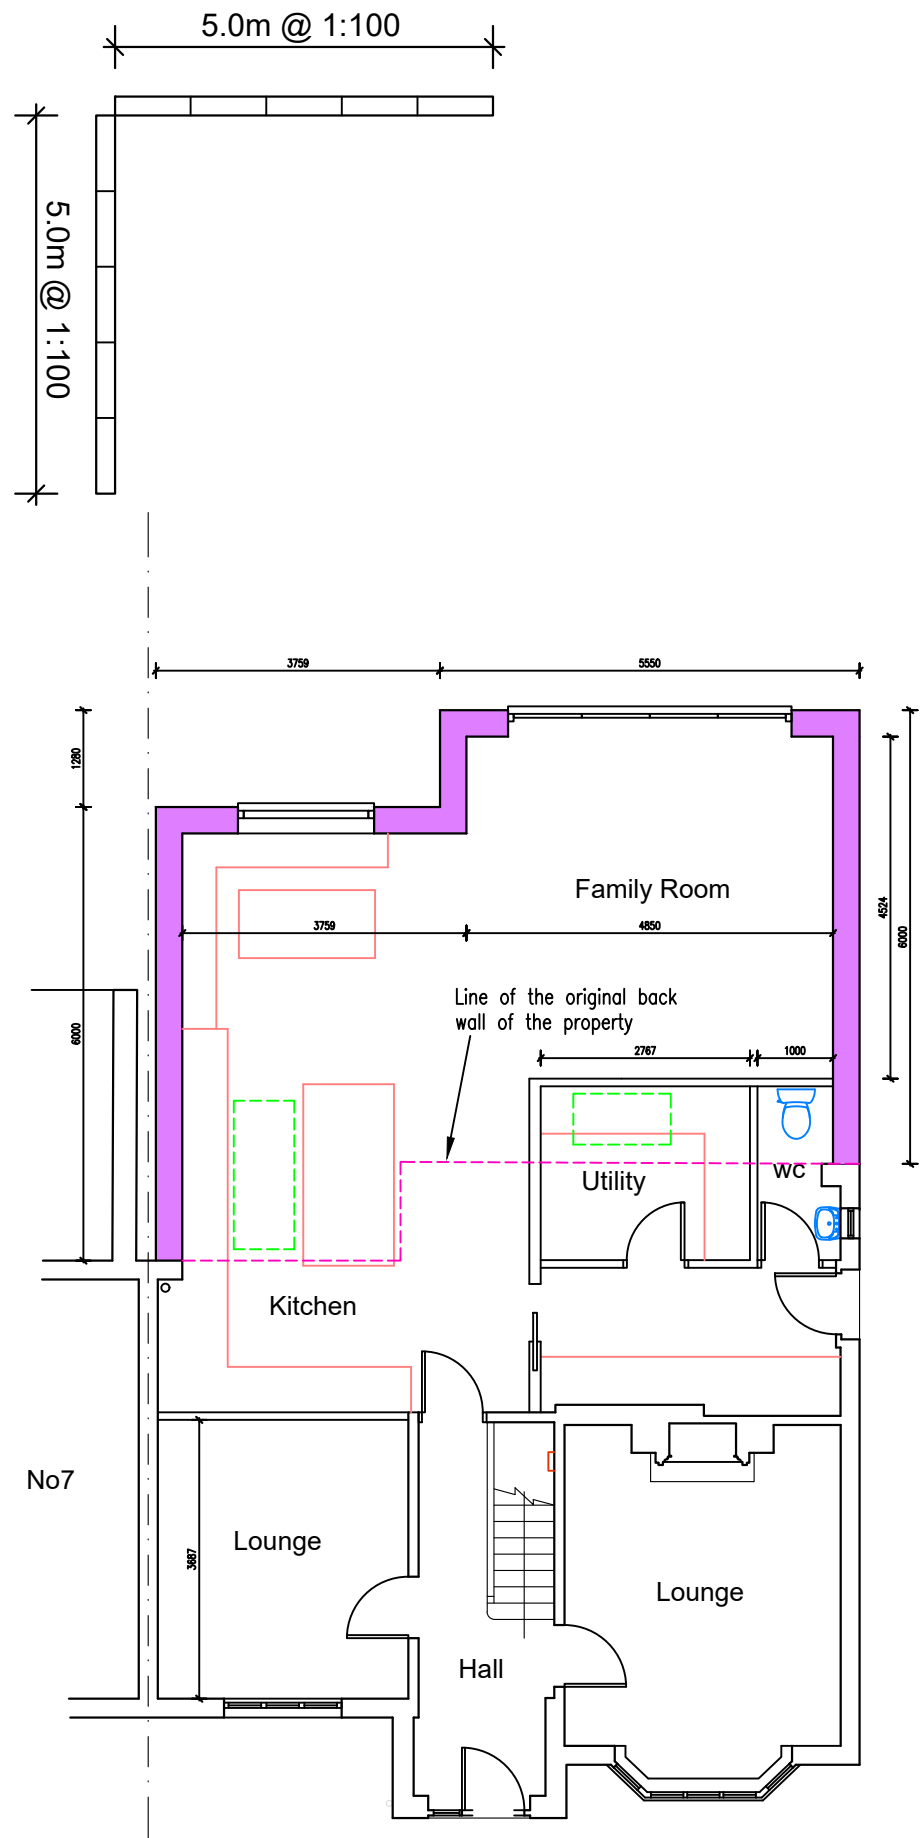

Proposed ground floor plan

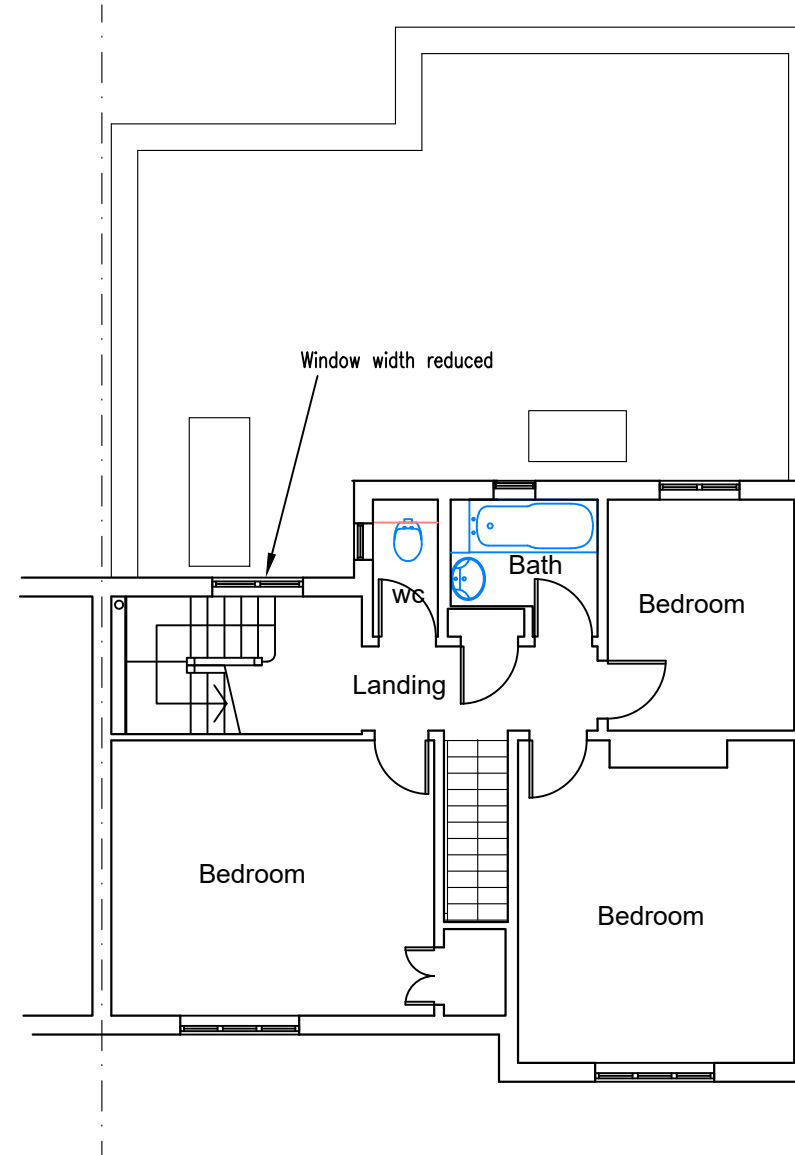

Proposed first floor plan

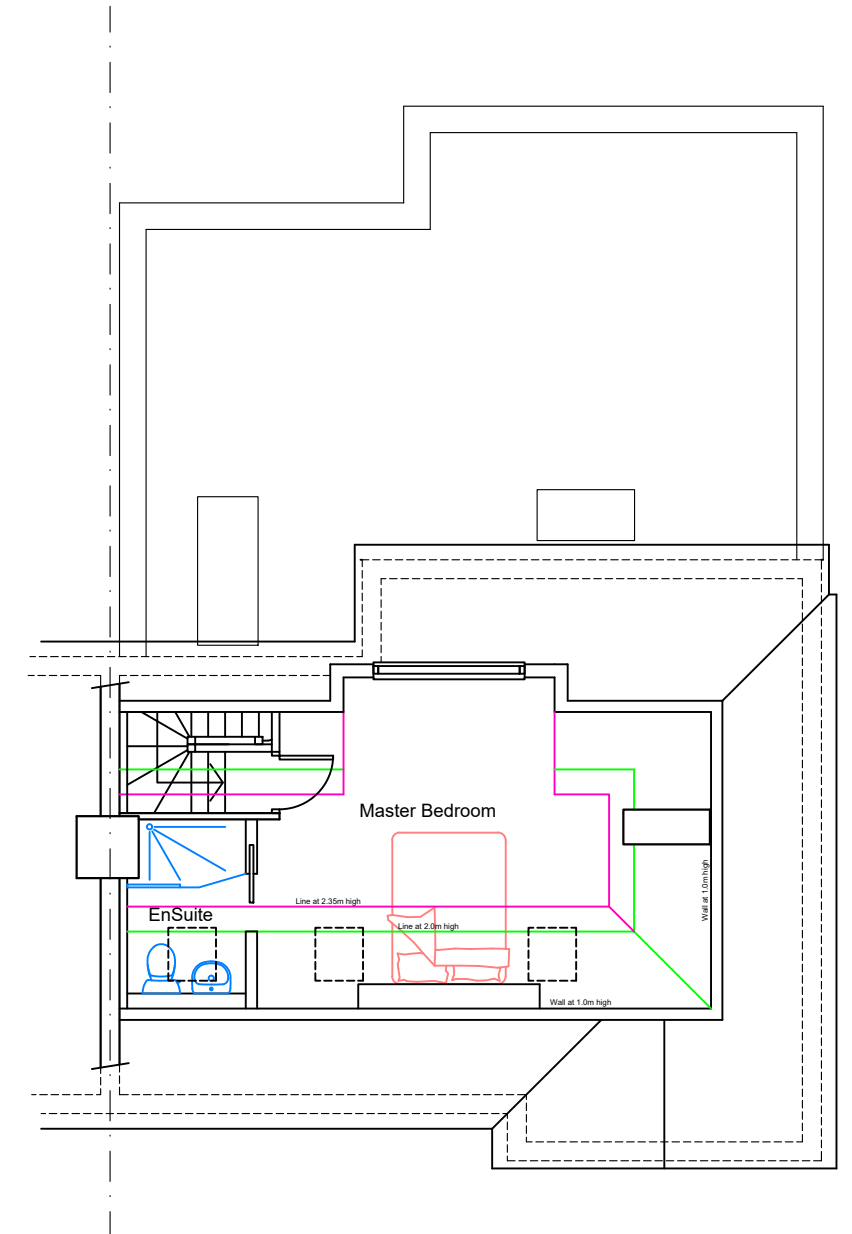

Proposed second floor plan

AT Design (Welwyn) Ltd
Architectural Design Services
30C High Street, Welwyn, Herts AL6 9EQ
Tel: 07931703297 - email: adamtrigg@hotmail.com

Title: Proposed loft conversion
9 Watton Road, Knebworth
Hertfordshire, SG3 6AH
Proposed floor plans

Scale : 1:100 at A3
Date : July 2025

Drawn by: AT

Drg.No: AT1266-23

Rev.	Description.	Date.