



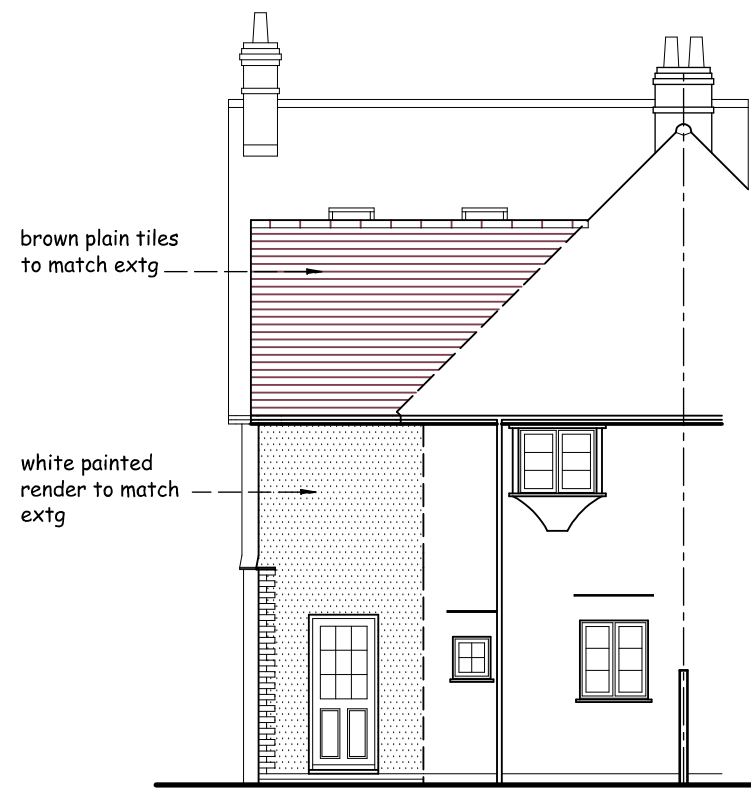


REAR ELEVATION

 


SIDE ELEVATION



Any new windows to be flush casements with mechanical joints, equal sight lines, external glazing bars and concealed trickle vents

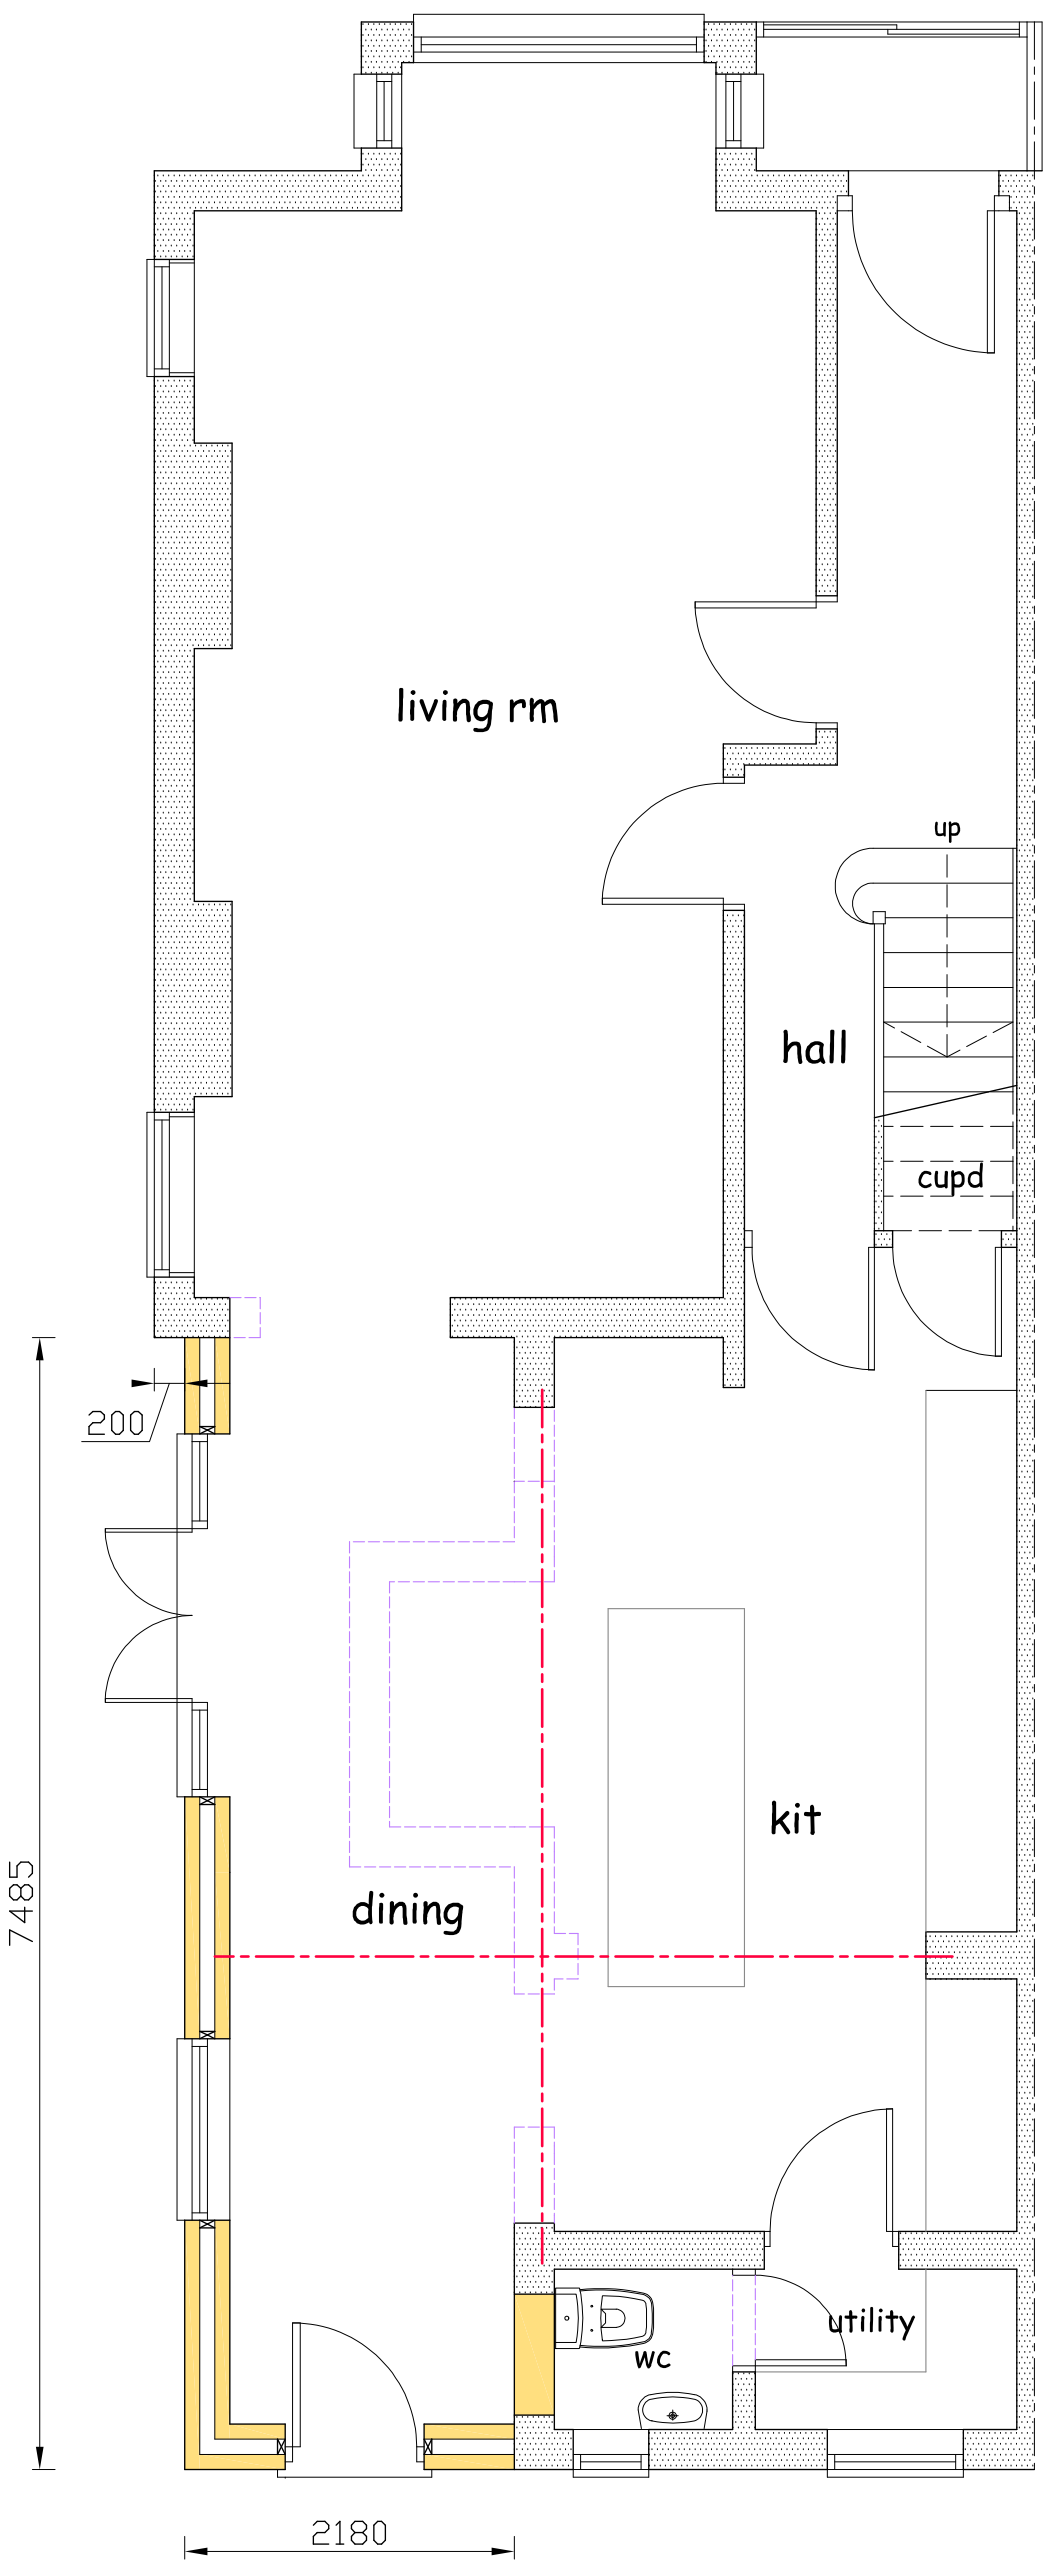


GROUND FLOOR PLAN

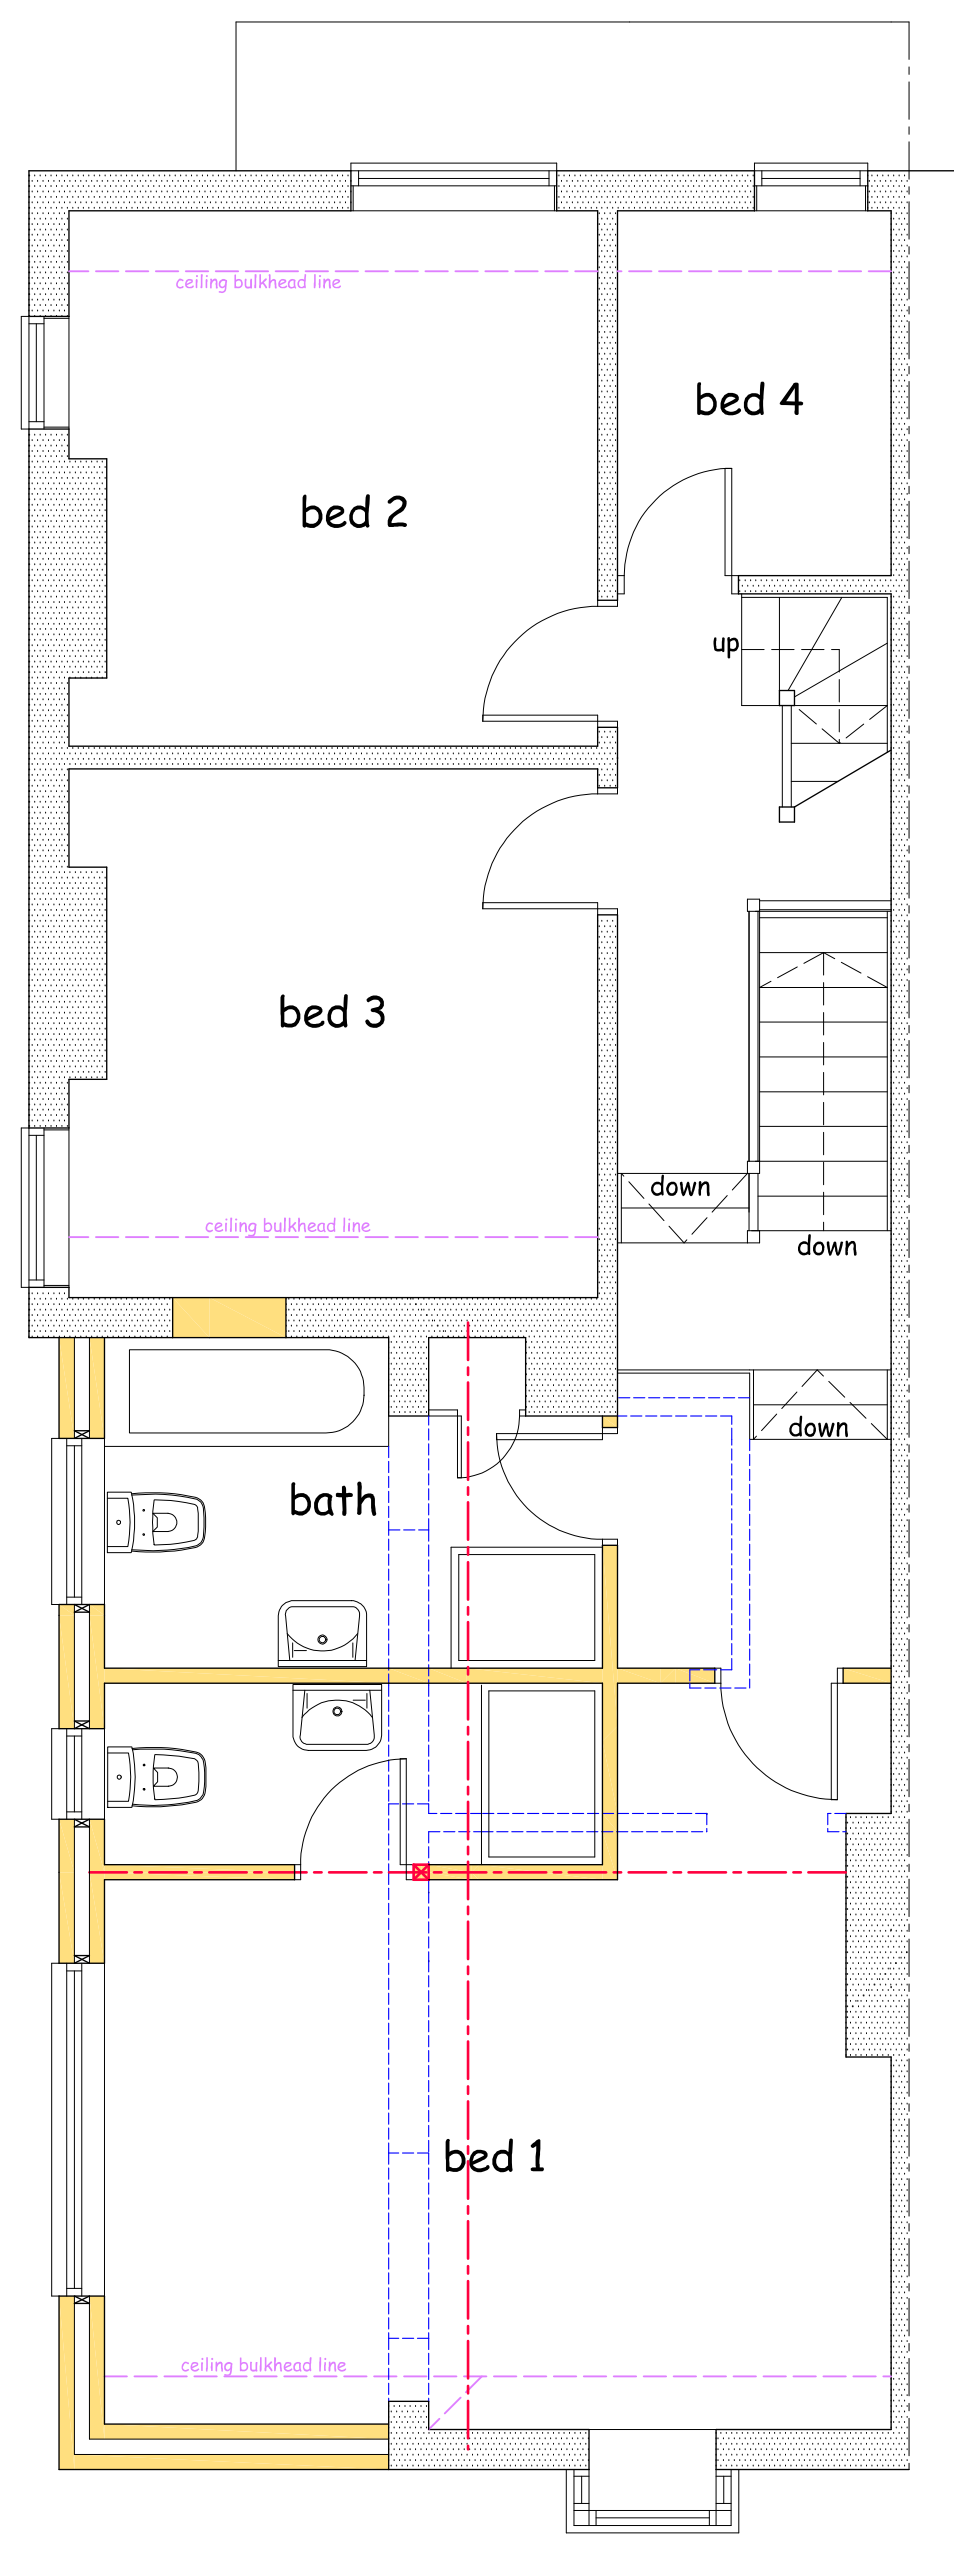


FIRST FLOOR PLAN

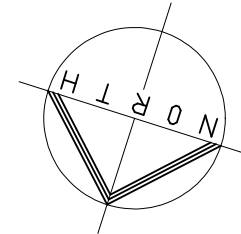 

line of protective fencing around protected trees as indicated on tree protection plan of Arboricultural report.
Heras fencing securely installed with non invasive supports and with RPA warning signs attached, no materials to be stored within the fenced off area or within the RPAs of trees

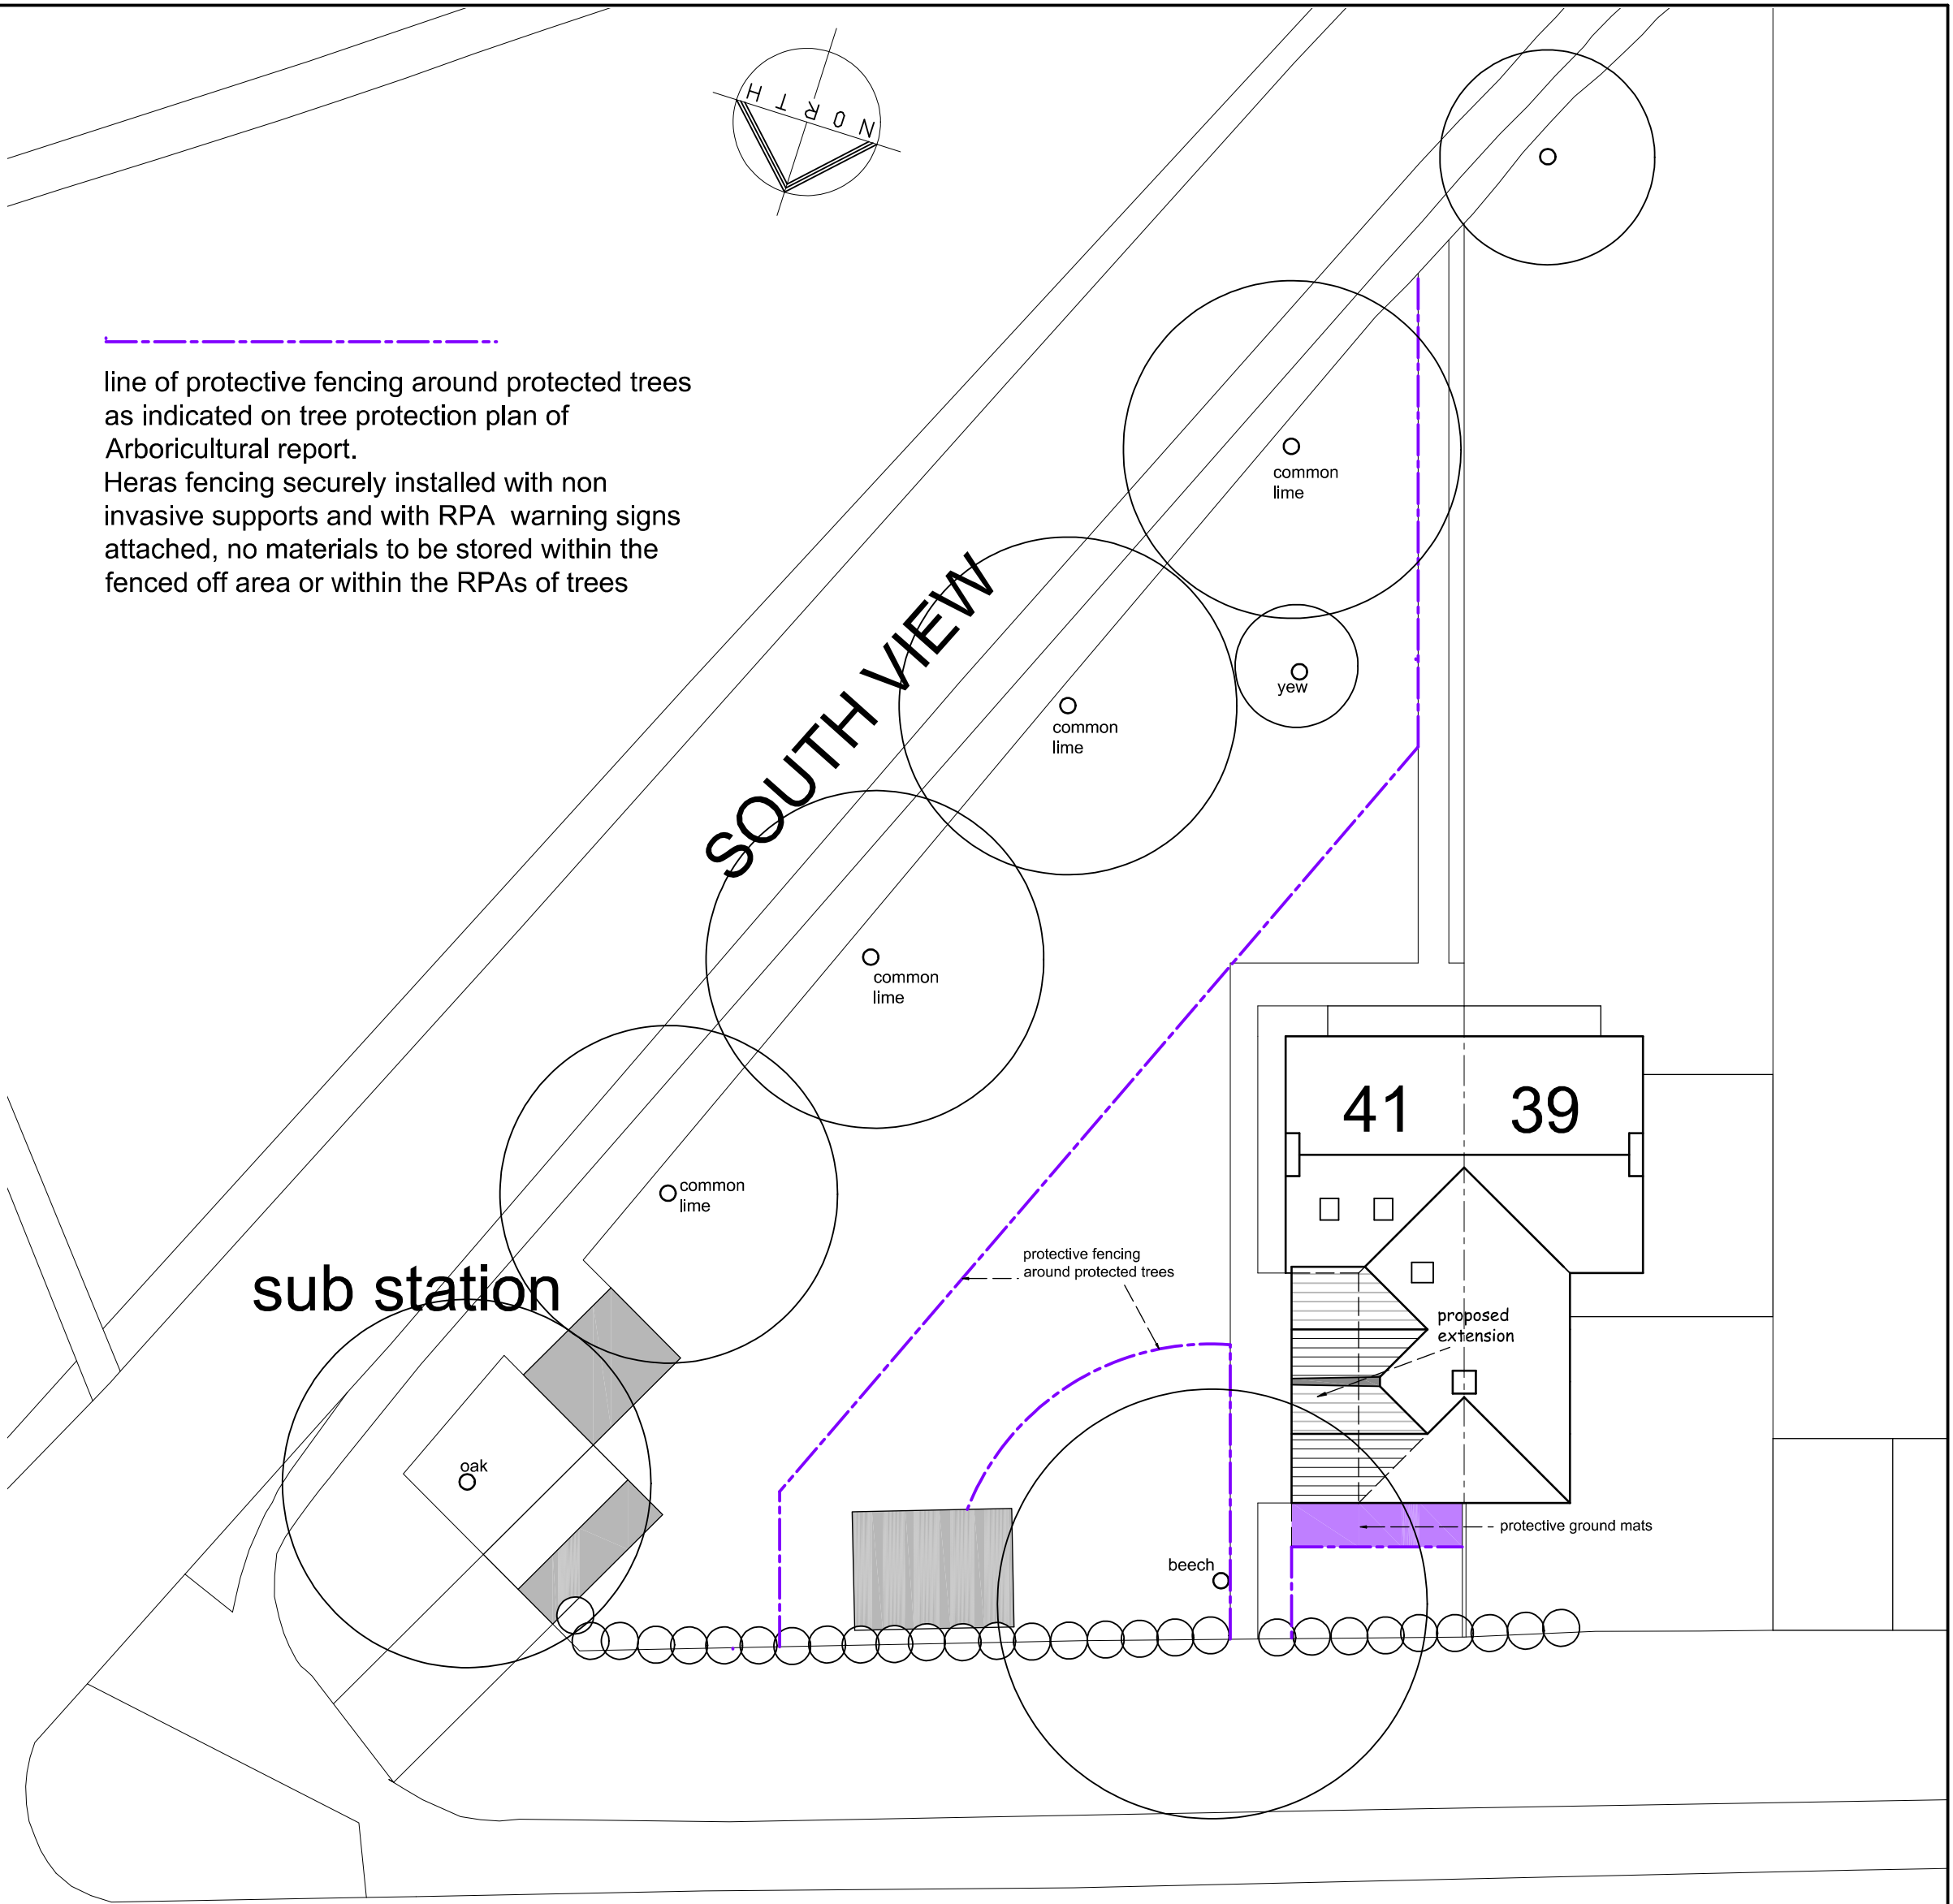

SOLLERSHOTT EAST

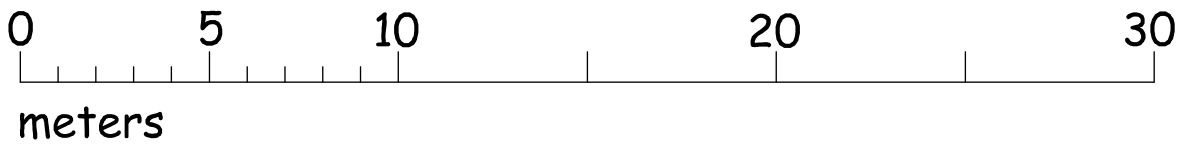

SITE PLAN 1:200

Project	PROPOSED TWO STOREY SIDE EXTENSION TO No 41 SOLLERSHOTT EAST, LETCHWORTH, HERTS SG6 3JN		
Client	MR JOHN FEARON		
Drawing	PROPOSED PLAN		
Scale	1:50 & 1:100 @ A1	Drawn	C.R
Checked	Date	Sept 25	
Drawing No.	FEA/25/02		

This drawing and design is copyright and must not be reproduced in part or in whole without prior written consent. Contractors must verify all dimensions on site before commencing work