




02 Rear Elevation
Scale 1:50 @ A1 (1:100 @ A3)




01 Front Elevation
Scale 1:50 @ A1 (1:100 @ A3)

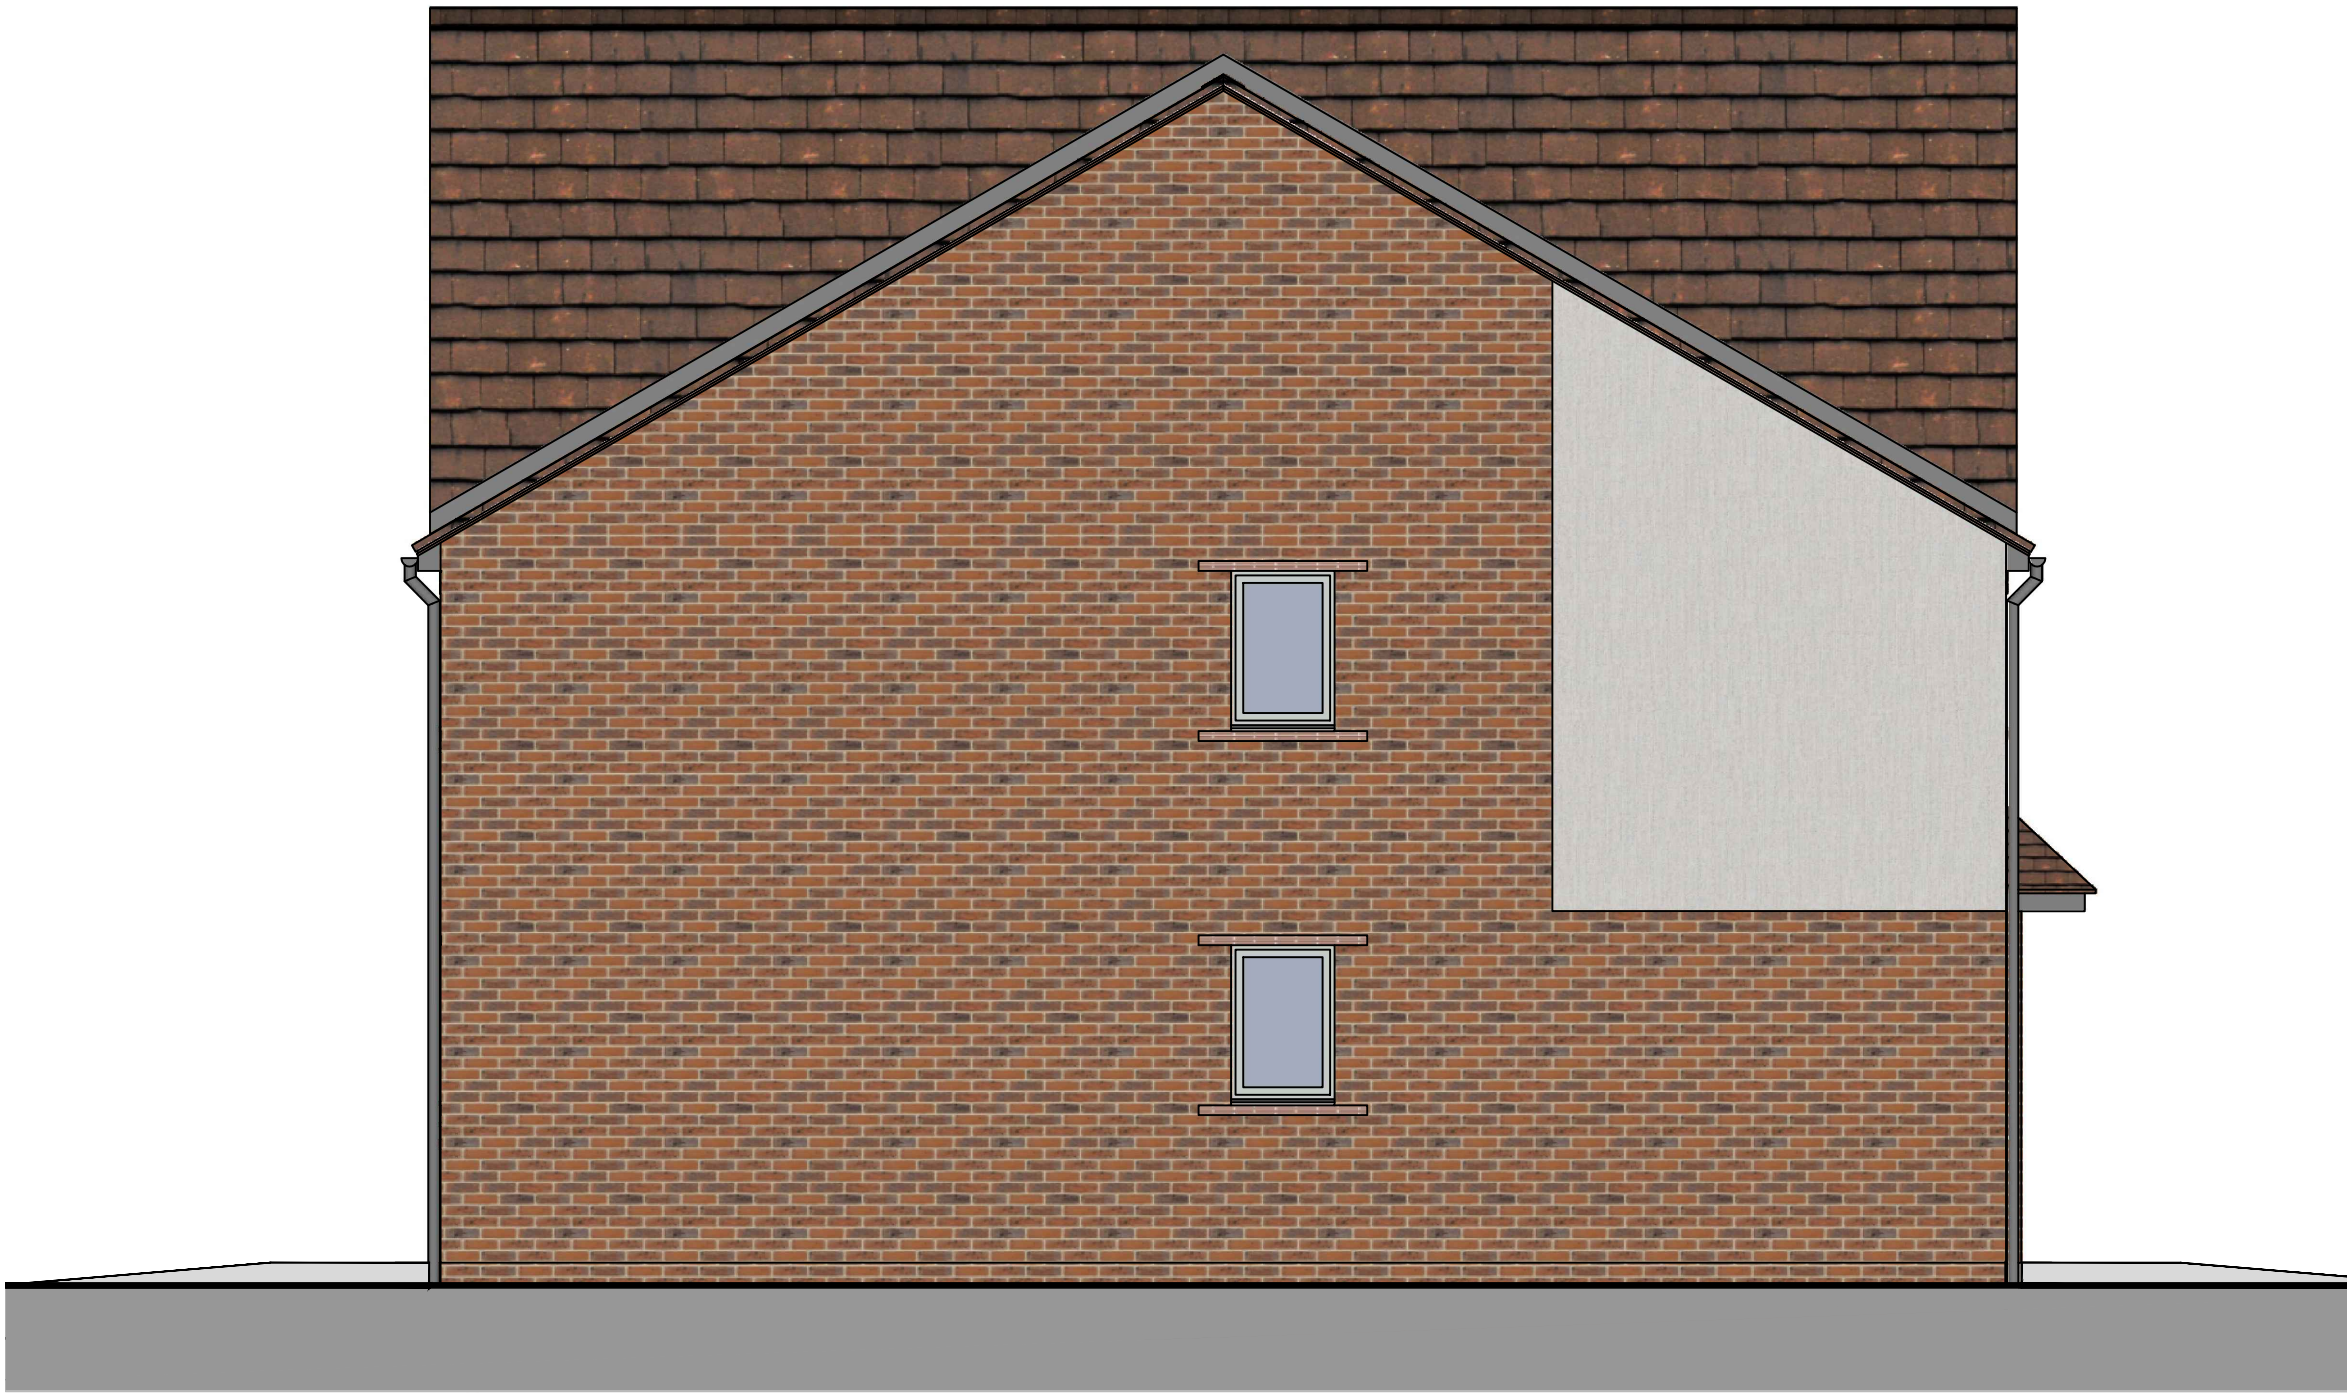

03 Side Elevation
Scale 1:50 @ A1 (1:100 @ A3)

YH52 ATTACHED TO YH55

House Type	3B5P
Format	Semi
Tenure	Affordable
NIA (sqm)	93.8
NIA (sqft)	1010
NDSS Min (sqm)	93
Storage (sqm)	3.3
NDSS Min Storage	2.5
Part M Category	M4(2)
Plots	83, 101(h)

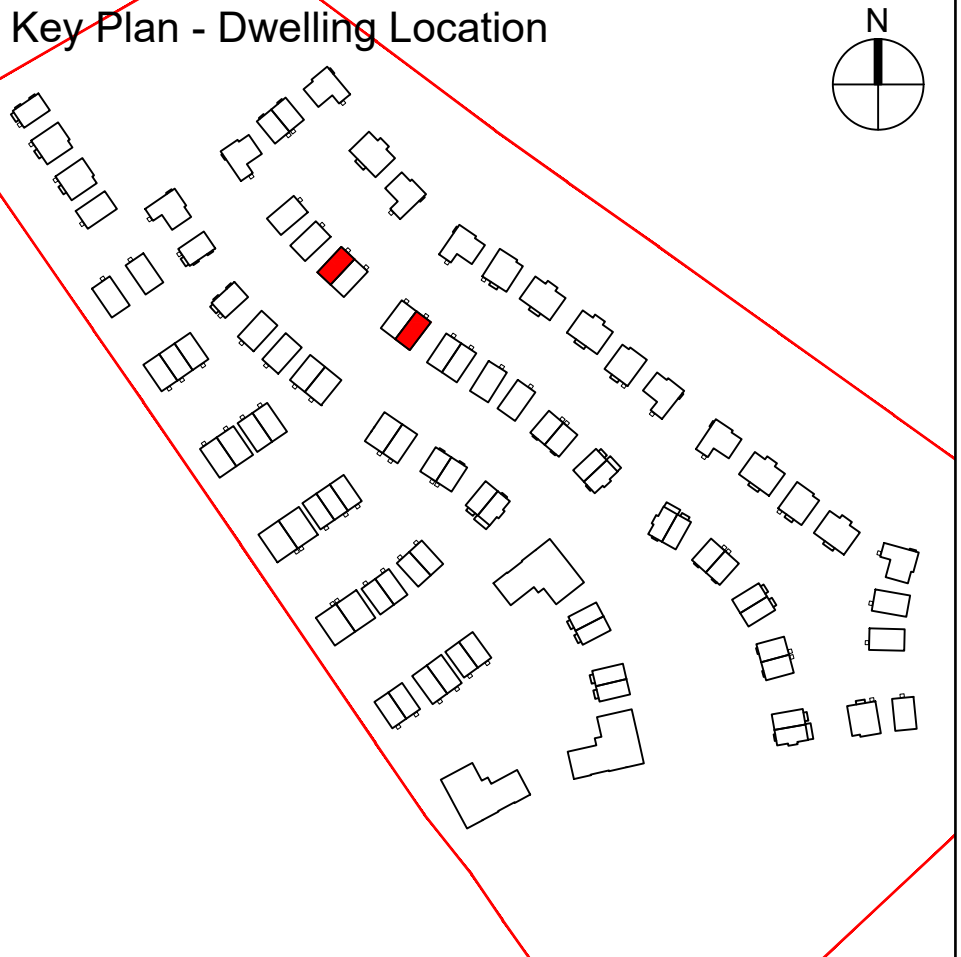

Notes/Legend

Rev	Date	Drawn	Description	Notes	Legend
A	08.08.25	JPA	Initial Pre-Planning Pack for Foundation	Do not scale from drawings unless by agreement with HTA. Use figured dimensions only. Check all dimensions on site prior to commencing the works. Drawing to be read in conjunction with other relevant consultant information.	
B	01.10.25	JPA	Plot numbers updated to reflect site plan		
C	27.10.25	SAE	Minor updates following review by LGCH		
D	24.11.25	SAE	Window colour changed following LGCH review, brick bond updated		
D	15.04.26	SAE	Plot Numbers, Drawing Title and Elevation Amended	This drawing is the copyright of HTA Design LLP and must not be copied or reproduced in part, or in whole, without the express permission of HTA Design LLP. Drawing to be read in conjunction with specification.	

YH52 Elevations - Attached YH55HTA-A_DR_2151

drawing title	drawing number	1:50 @ A1	BAR-LGC-100	GBE
client / project	David Wilson Homes LG3 Letchworth Garden City	Scale 1:100 @ A3	project number	originated by

FOR PLANNING

HTA Design LLP
www.hta.co.uk
London | Edinburgh | Manchester | Bristol

