




02 Rear Elevation
Scale 1:50 @ A1 (1:100 @ A3)



04 Side Elevation
Scale 1:50 @ A1 (1:100 @ A3)

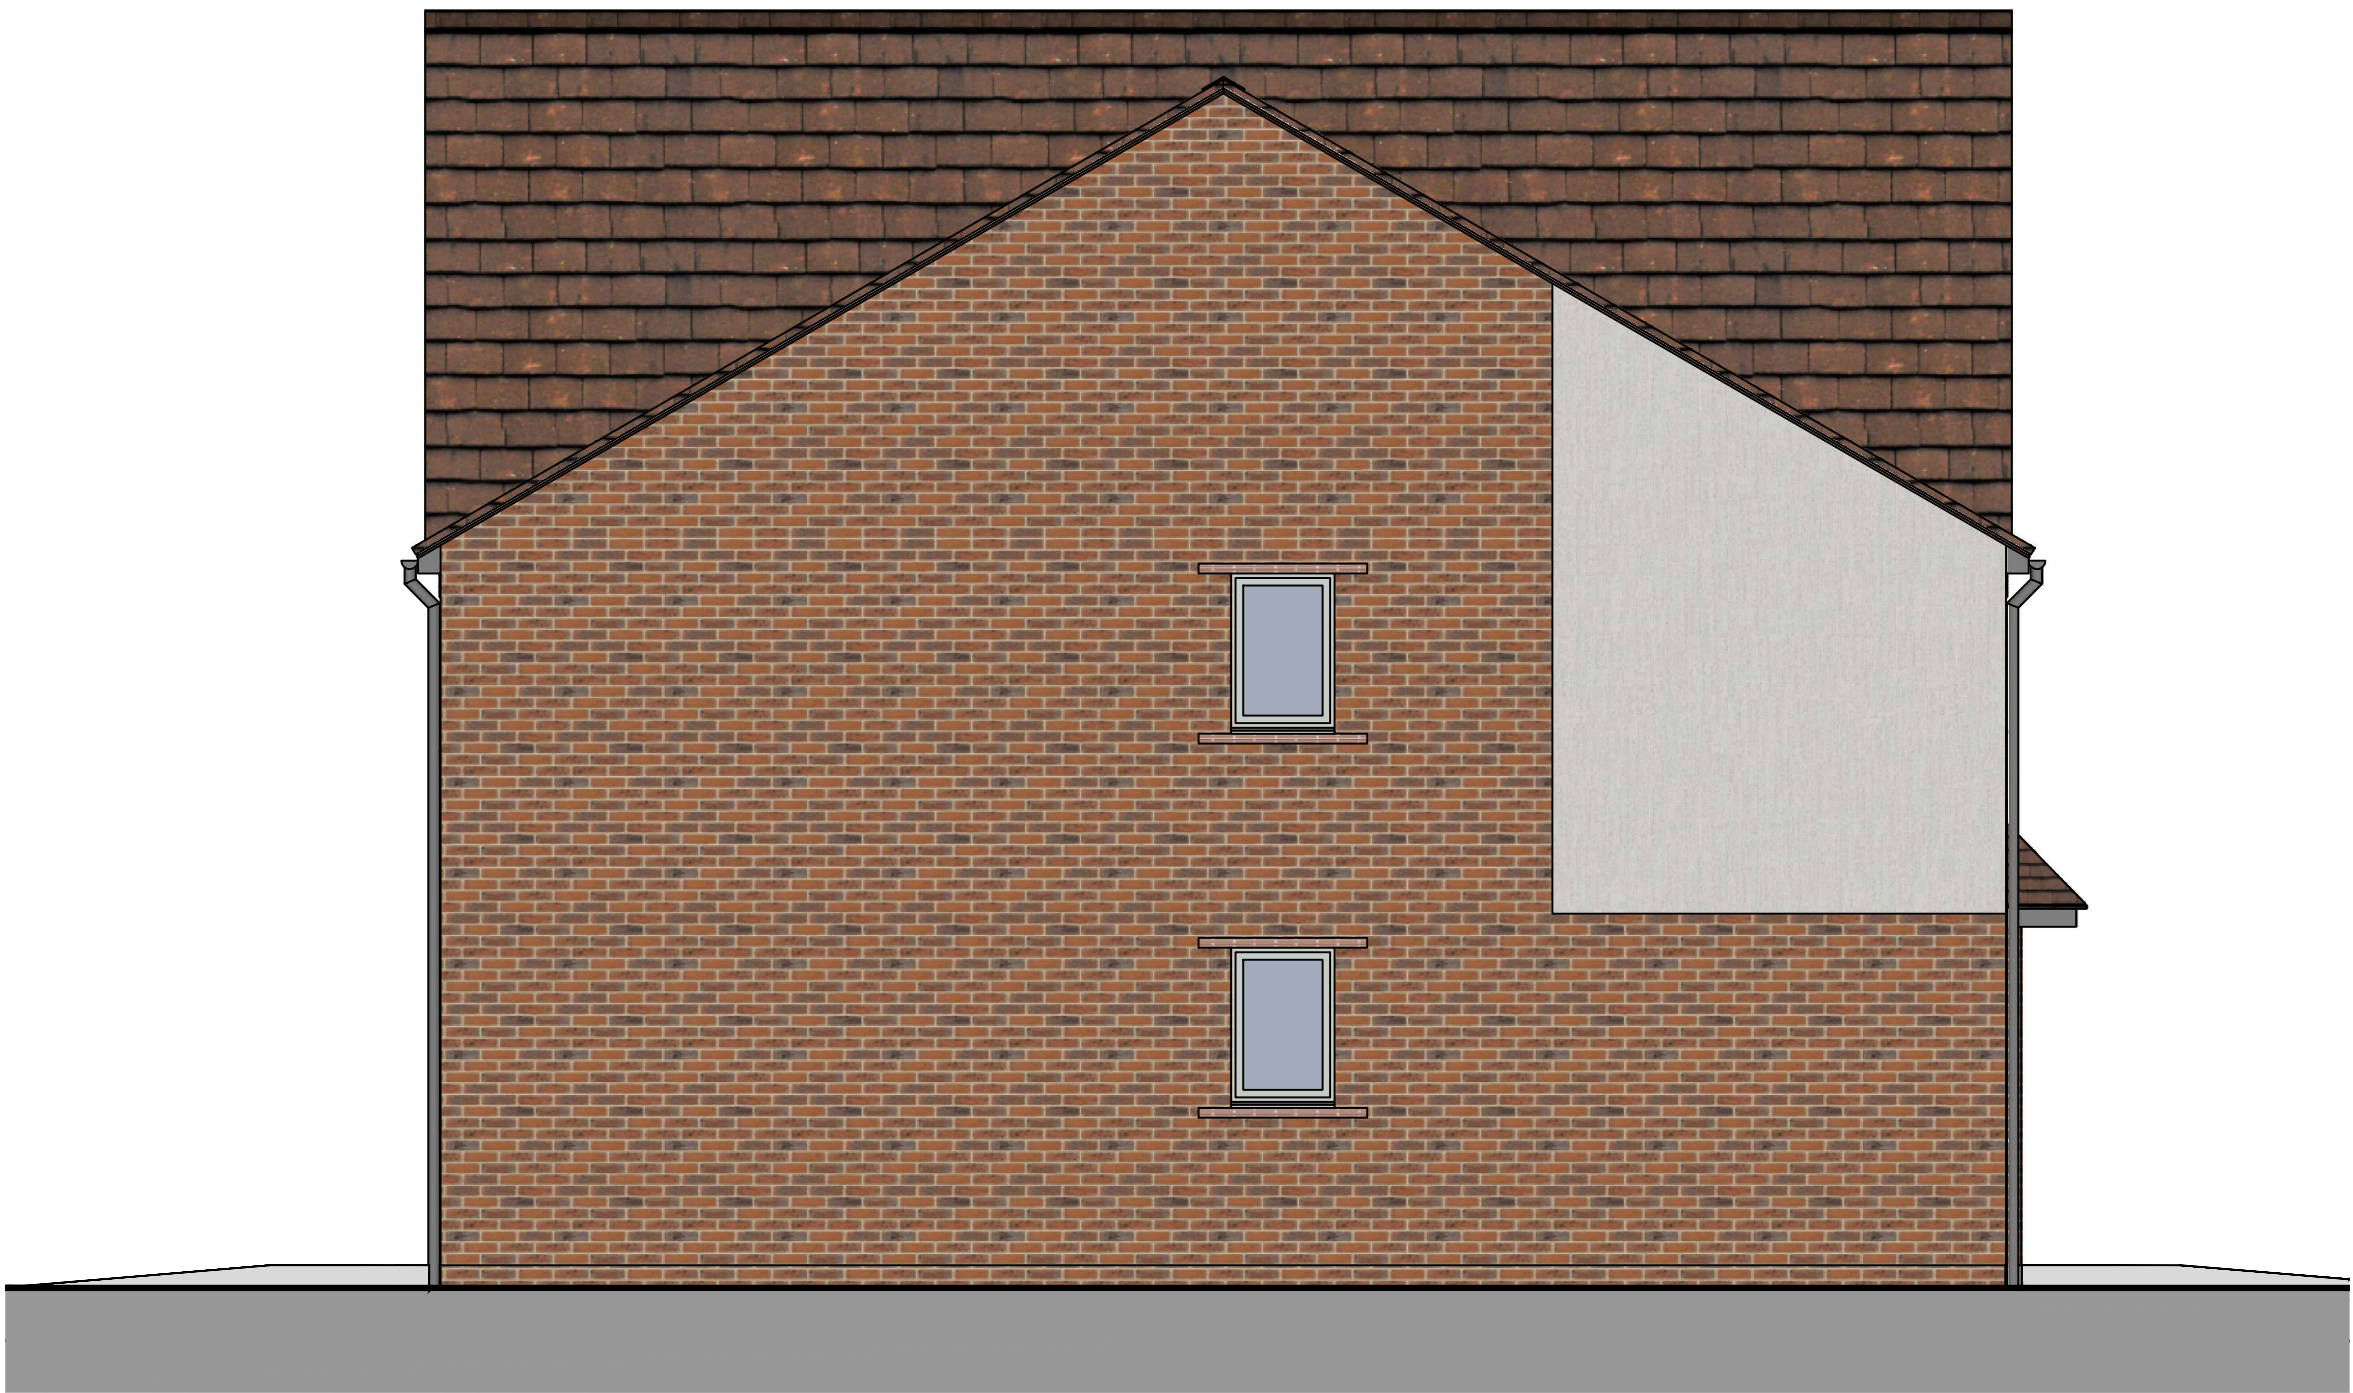


01 Front Elevation
Scale 1:50 @ A1 (1:100 @ A3)



03 Side Elevation
Scale 1:50 @ A1 (1:100 @ A3)

YH52 - GABLE FRONTED

House Type	3B5P
Format	Semi
Tenure	Affordable
NIA (sqm)	93.8
NIA (sqft)	1010
NDSS Min (sqm)	93
Storage (sqm)	3.3
NDSS Min Storage	2.5
Part M Category	M4(2)
Plots	17

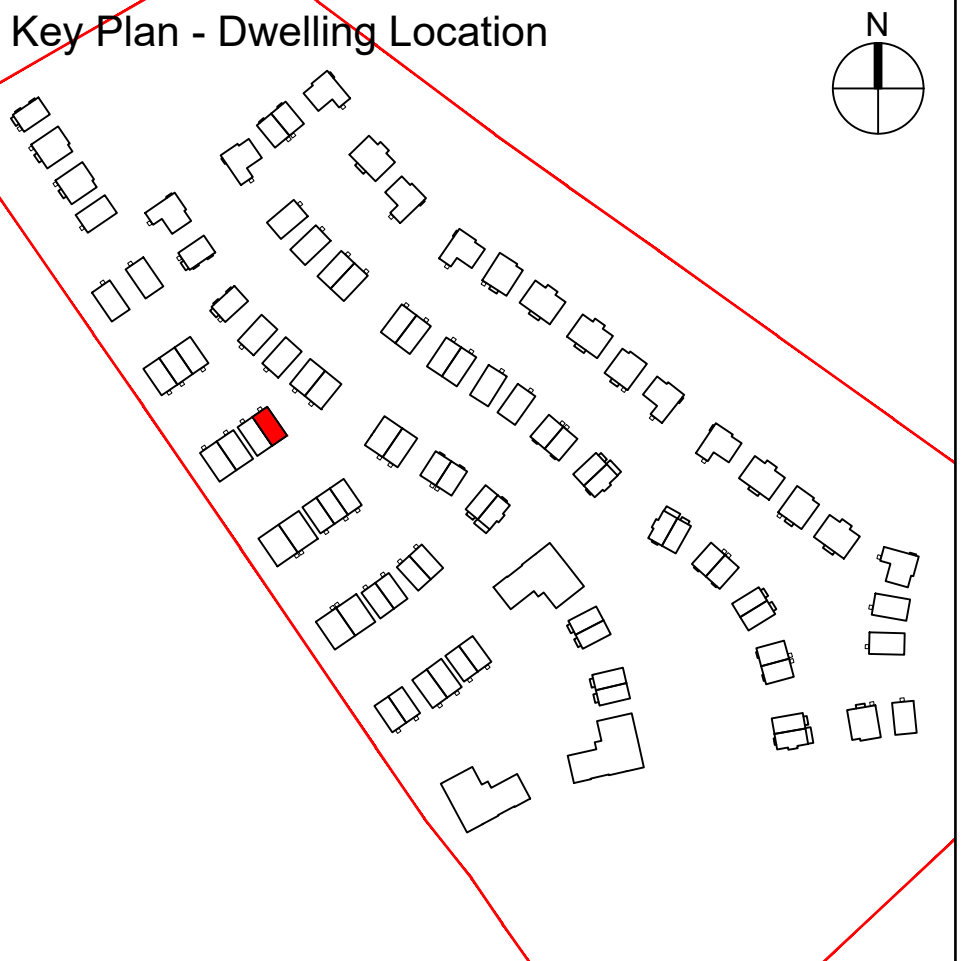

Notes/Legend