




02 Rear Elevation
Scale 1:50 @ A1 (1:100 @ A3)



04 Side Elevation
Scale 1:50 @ A1 (1:100 @ A3)




01 Front Elevation
Scale 1:50 @ A1 (1:100 @ A3)

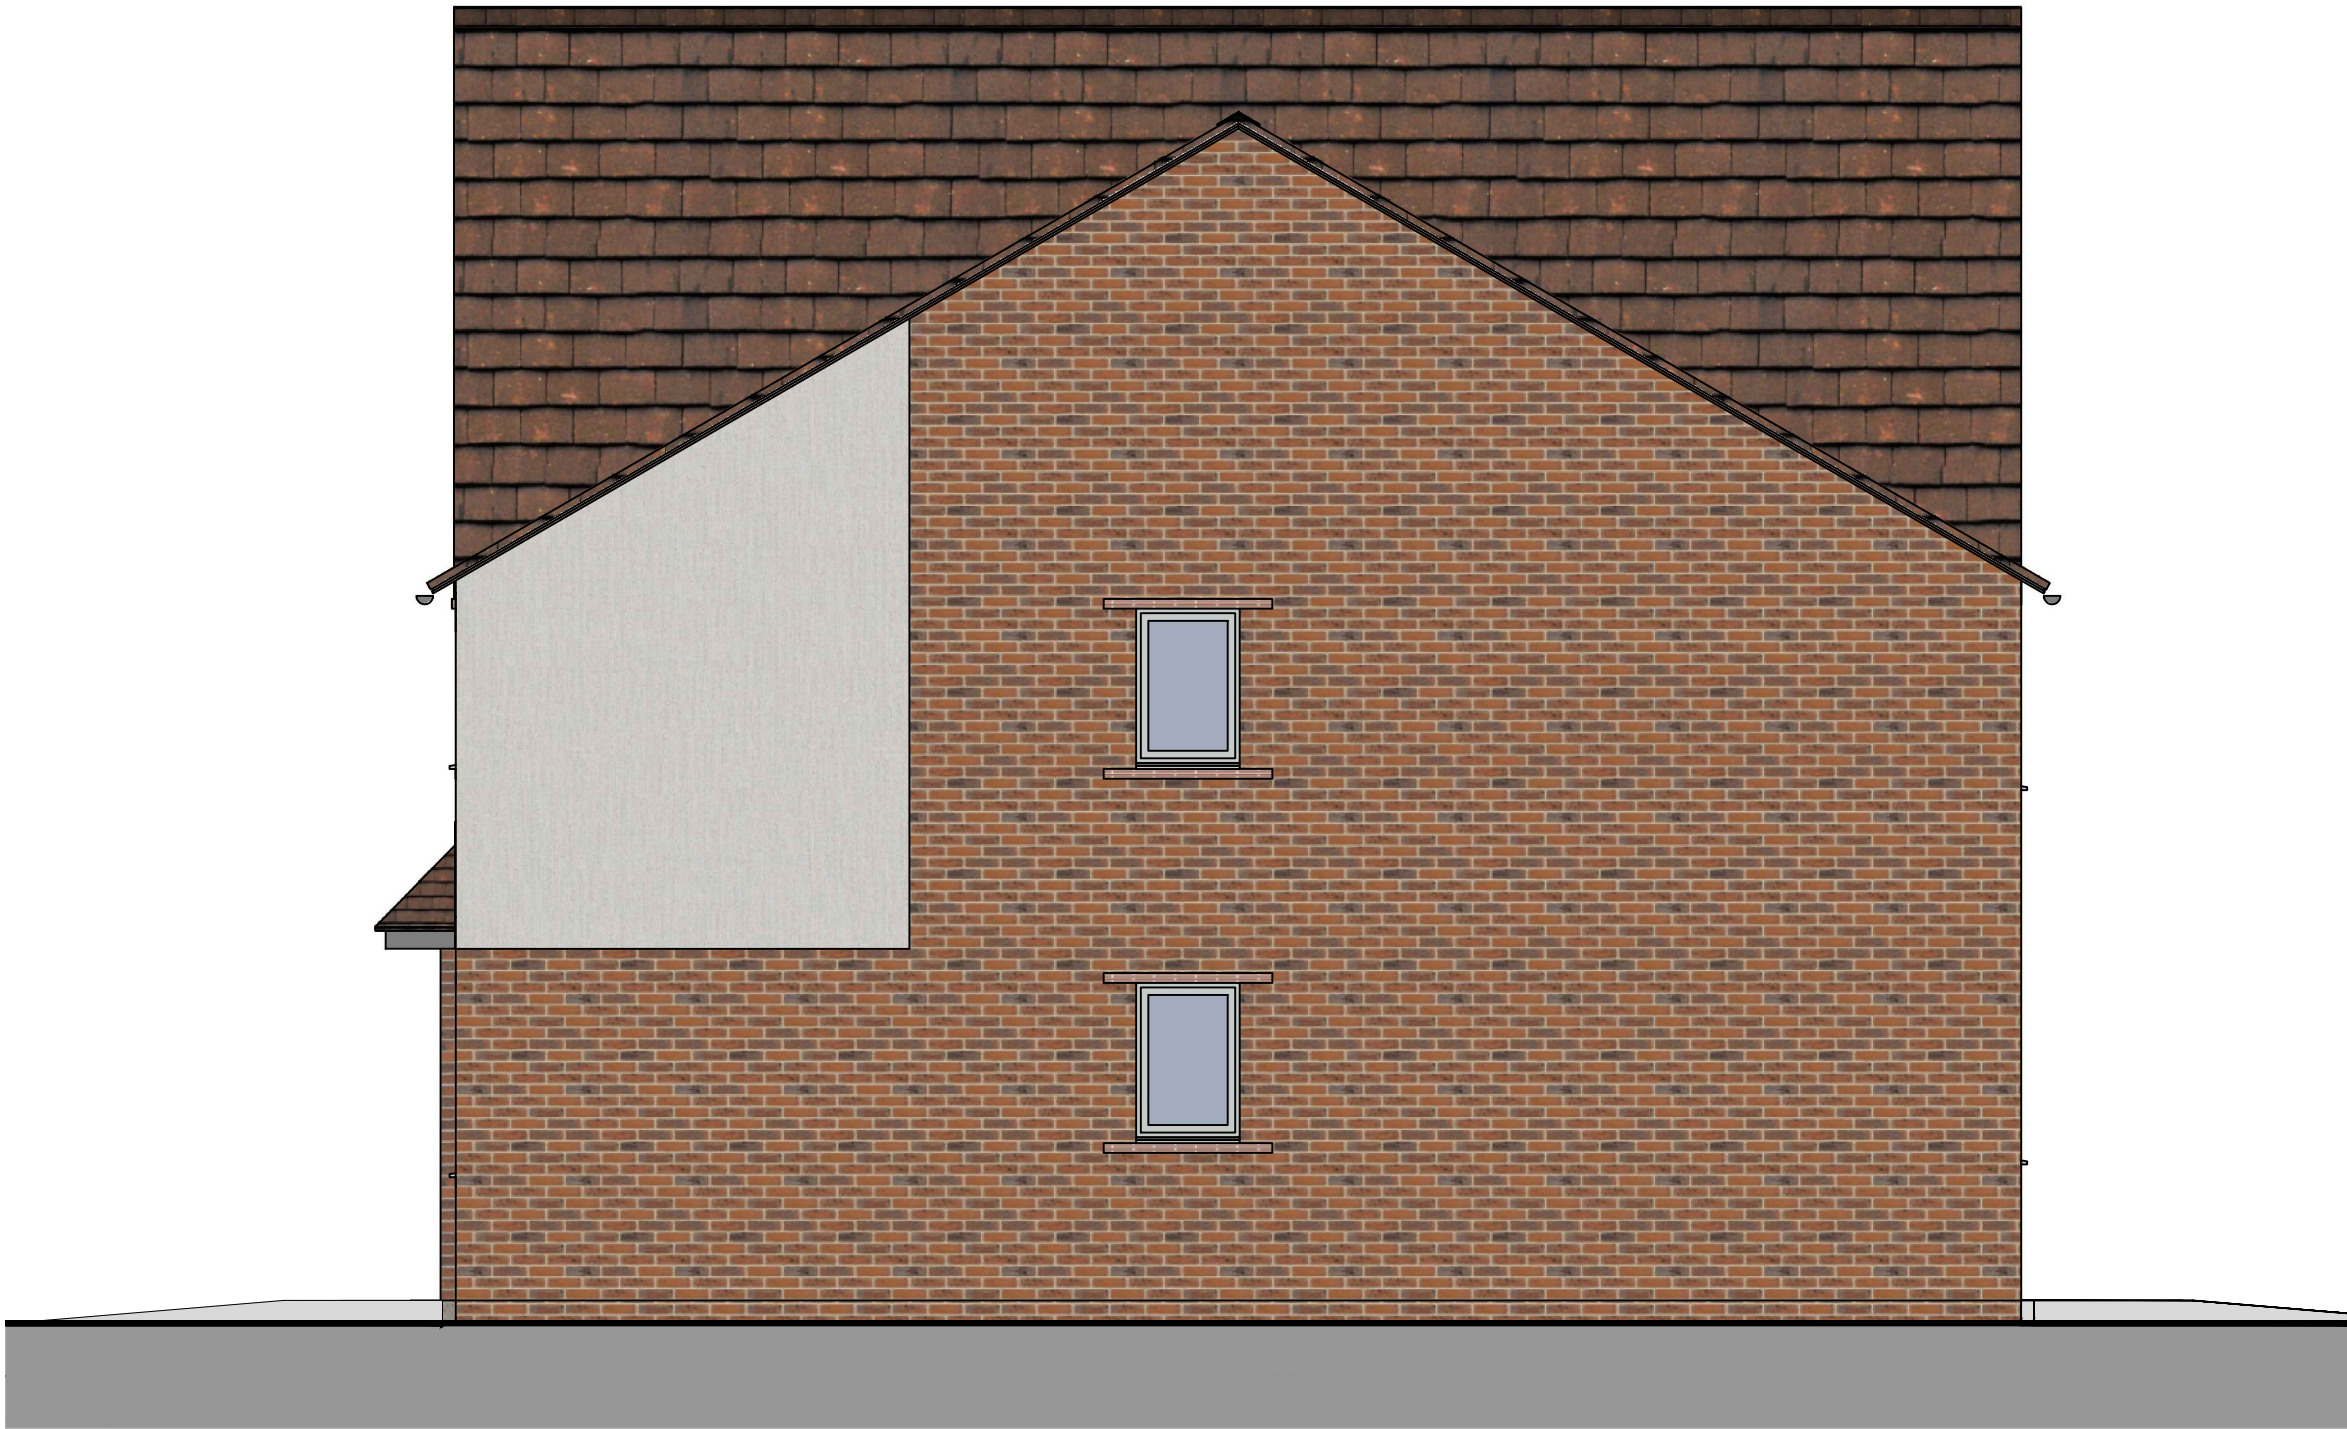

03 Side Elevation
Scale 1:50 @ A1 (1:100 @ A3)

YH54 - ELEVATIONS

House Type	4B6P
Format	Semi
Tenure	Affordable
NIA (sqm)	107.0
NIA (sqft)	1152
NDSS Min (sqm)	106
Storage (sqm)	3.99
NDSS Min Storage	3.0
Part M Category	M4(2)
Plots	19, 20

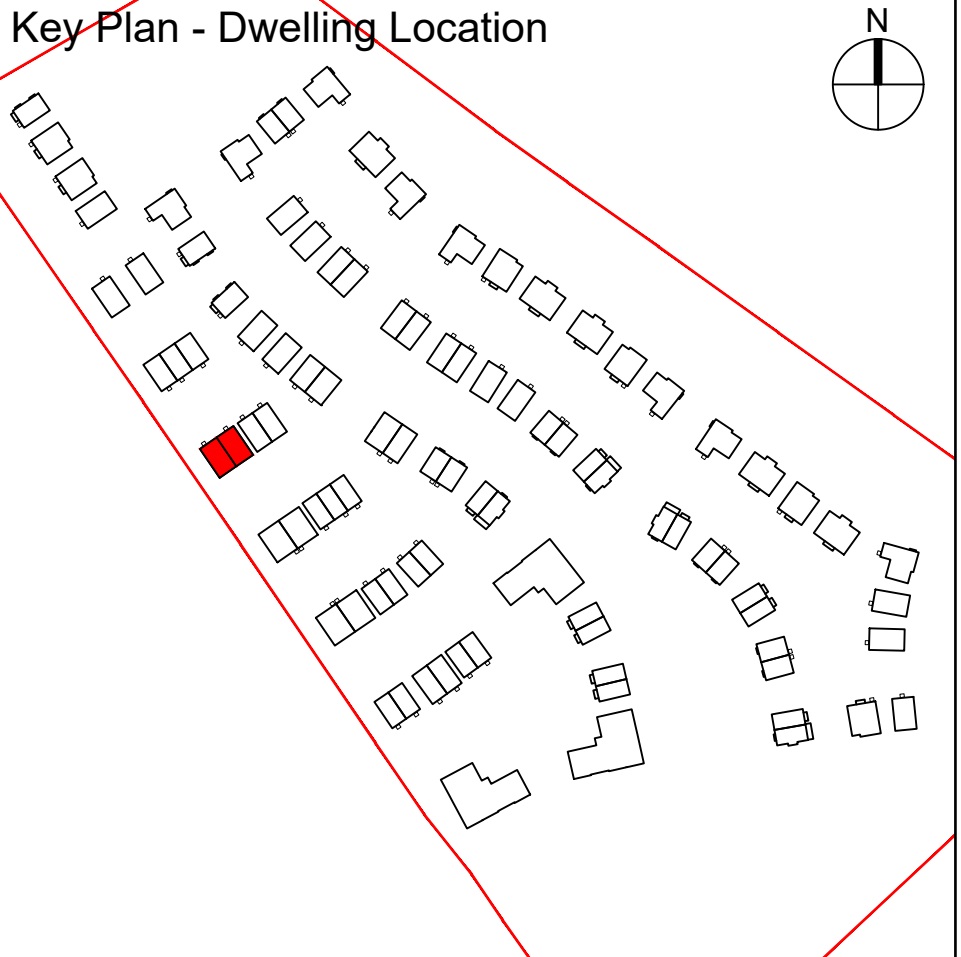

Notes/Legend

Rev	Date	Drawn	Description	Notes	Legend
A	08.08.25	JPA	Initial Pre-Planning Pack for Foundation	Do not scale from drawings unless by agreement with HTA. Use figured dimensions only. Check all dimensions on site prior to commencing the works. Drawing to be read in conjunction with other relevant consultant information.	
S	01.10.25	JPA	Elevation updates, plot numbers updated to reflect site plan		
C	08.10.25	JPA	Plots #1, #2 removed		
D	27.10.25	SAE	Minor updates following review by LGCH		
E	24.11.25	SAE	Window colour changed following LGCH review, brick bond updated		
E	15.04.26	SAE	Plot Numbers, Drawing Title and Elevation Amended	This drawing is the copyright of HTA Design LLP and must not be copied or reproduced in part, or in whole, without the express permission of HTA Design LLP. Drawing to be read in conjunction with specification.	

YH54 Elevations

drawing title
David Wilson Homes
client / project
LG3 Letchworth Garden City

HTA-A_DR_2155

drawing number
1:50 @ A1
Scale
1:100 @ A3

E

revision
BAR-LGC-100
project number
GBE
originated by

FOR PLANNING

status

HTA Design LLP
www.hta.co.uk
London | Edinburgh | Manchester | Bristol

