




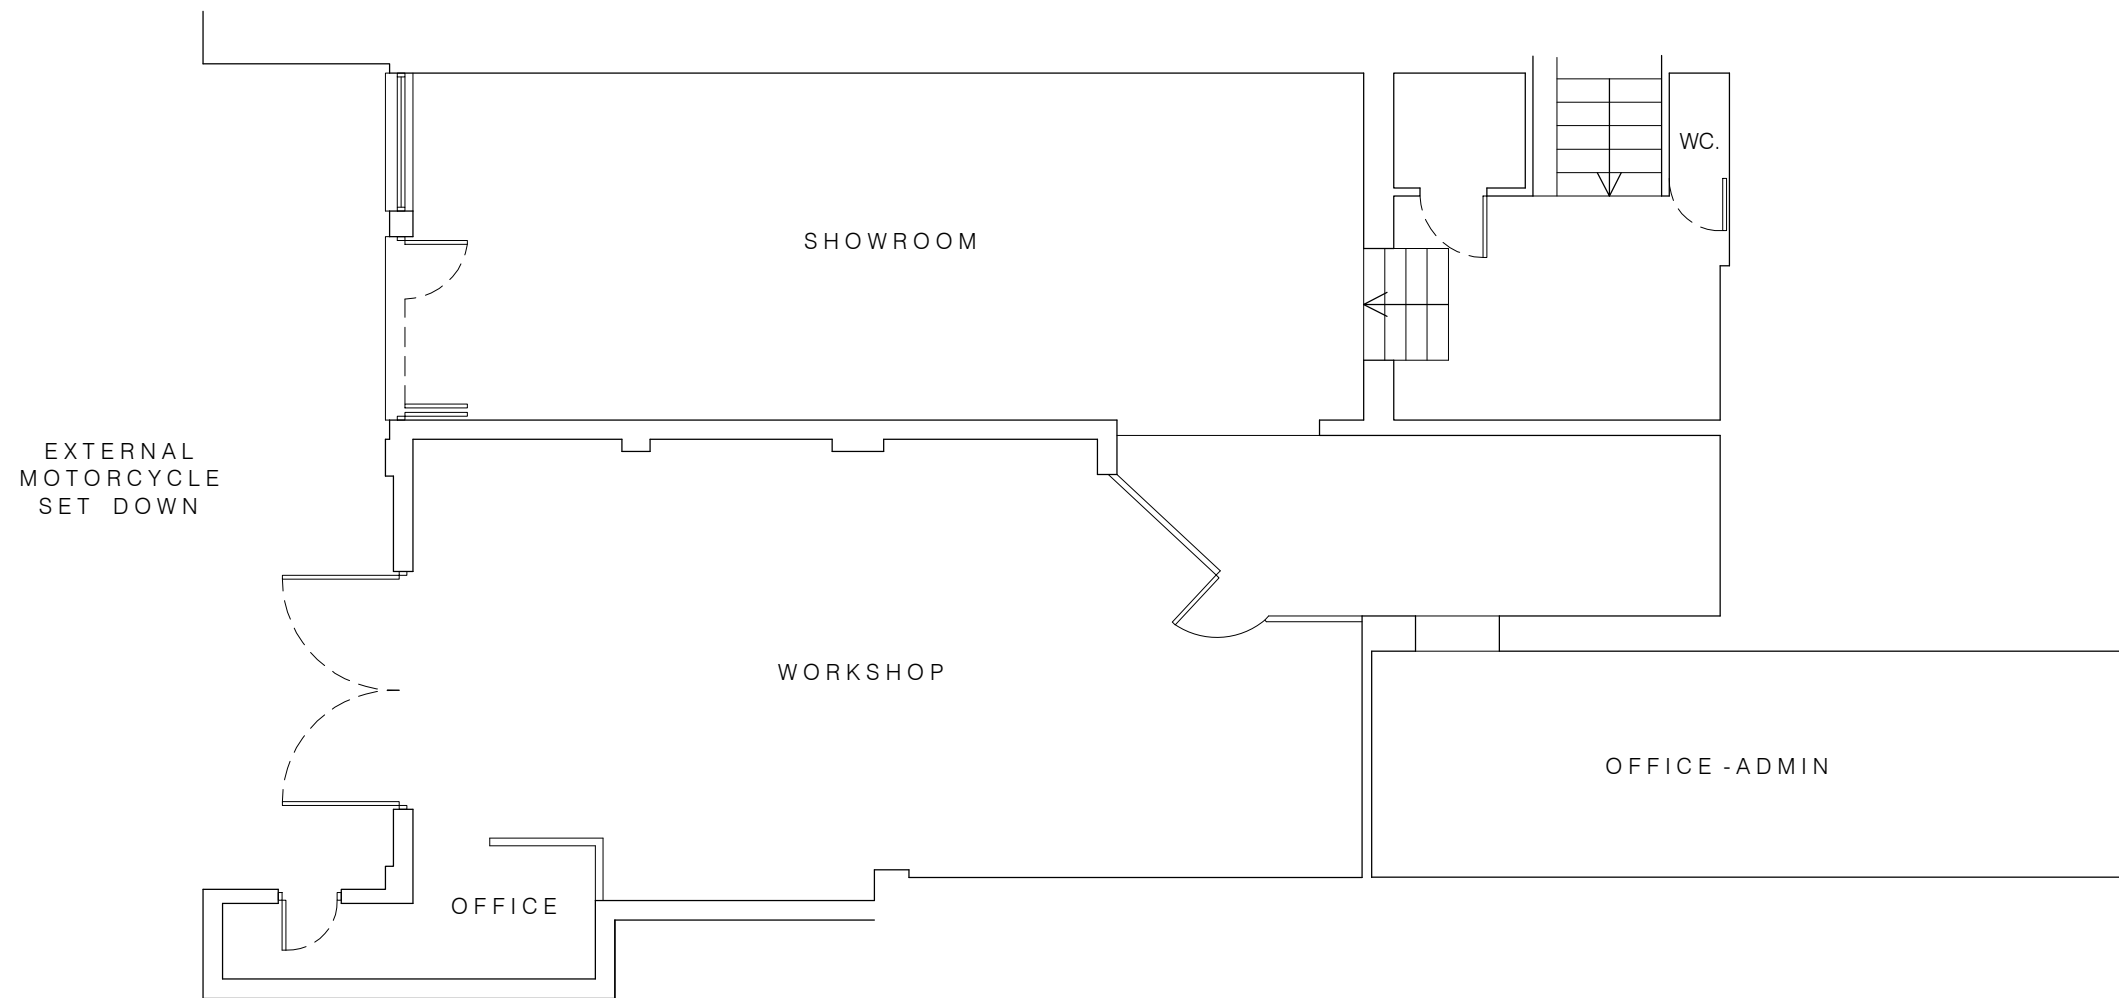

Existing Floor Plan 1:100

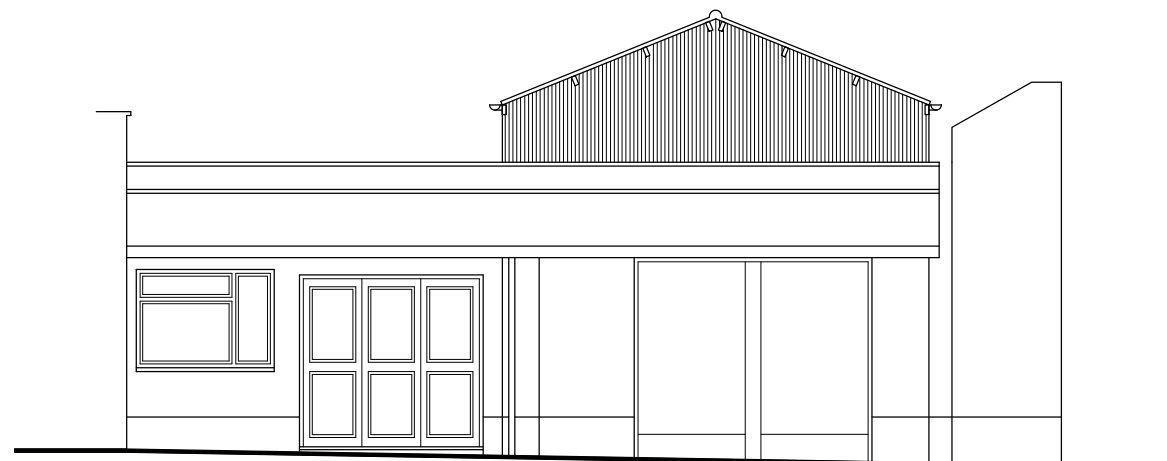

Existing Front Elevation 1:100

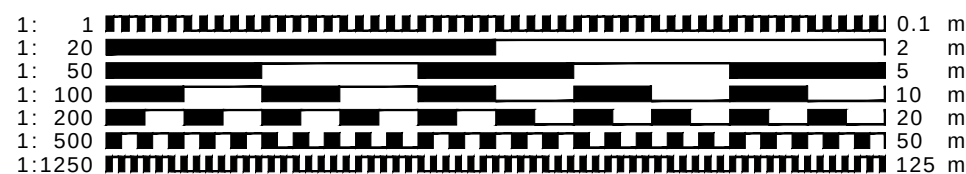

- o CLIENT MUST SEEK SEPARATE SPECIALIST ADVICE ON PARTY WALL MATTERS IN SUFFICIENT TIME TO SERVE ALL NOTICES IF REQUIRED
- o ALL STRUCTURAL ELEMENTS ARE INDICATIVE ONLY AND SUBJECT TO FULL STRUCTURAL DESIGN BY STRUCTURAL ENGINEER - ALL DESIGN IS SUBJECT TO STRUCTURAL DESIGN TO BE PROVIDED BY OTHERS
- o THIS DRAWING IS FOR PLANNING APPROVAL ONLY AND SUBJECT TO ALL OTHER RELEVANT STATUTORY APPROVALS

This drawing is protected under © copy right



**REd
SHed**
s
ign



for approval

CONTRACT		
Proposed Restuarant		
14 Bucklersbury, Hitchin,Hertfordshire		
SG5 1BB		
DRAWING TITLE		
Existing Floor Plan & Elevation		
SCALE	1:100@A3	DRAWING NUMBER
DATE	April 2026	PO2
DRAWN	JEI	CHECKED BY
JOB NUMBER	RSD-26-07	
redshed design		
45 Hoo Road		
Meppershall		
Bedfordshire		
sg17 5lp		
telephone: 01462 817075,07884008970		
fax: 01462 807175		
e-mail: james/karen@redsheddesign.co.uk		
www.redsheddesign.co.uk		